




Front Elevation
@ Scale 1:100

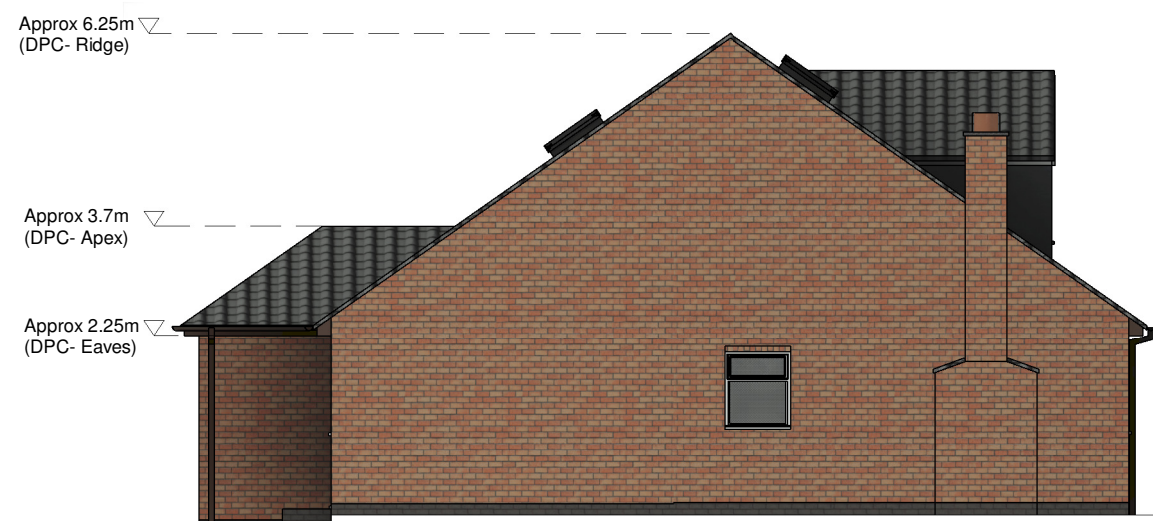


Side Elevation 1
@ Scale 1:100




Rear Elevation
@ Scale 1:100




Side Elevation 2
@ Scale 1:100

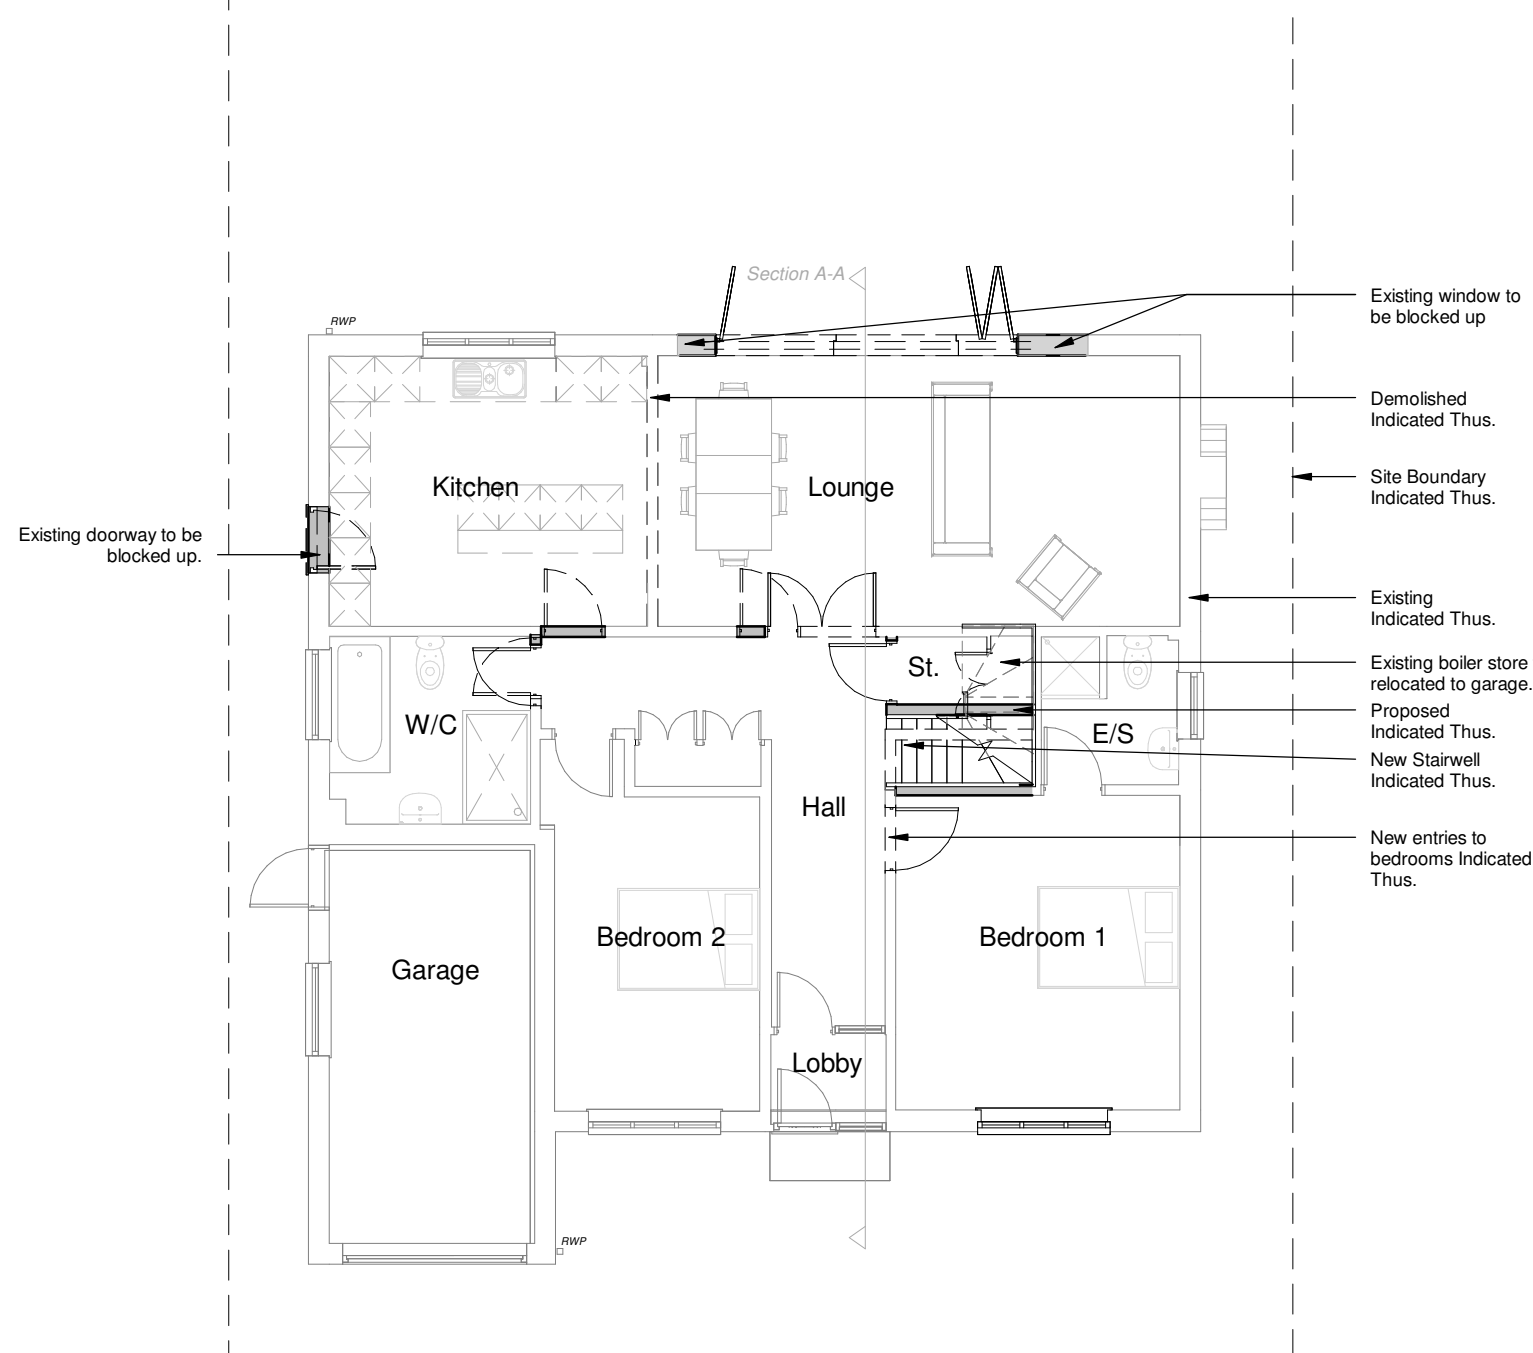

Ground Floor Plan
@ Scale 1:100

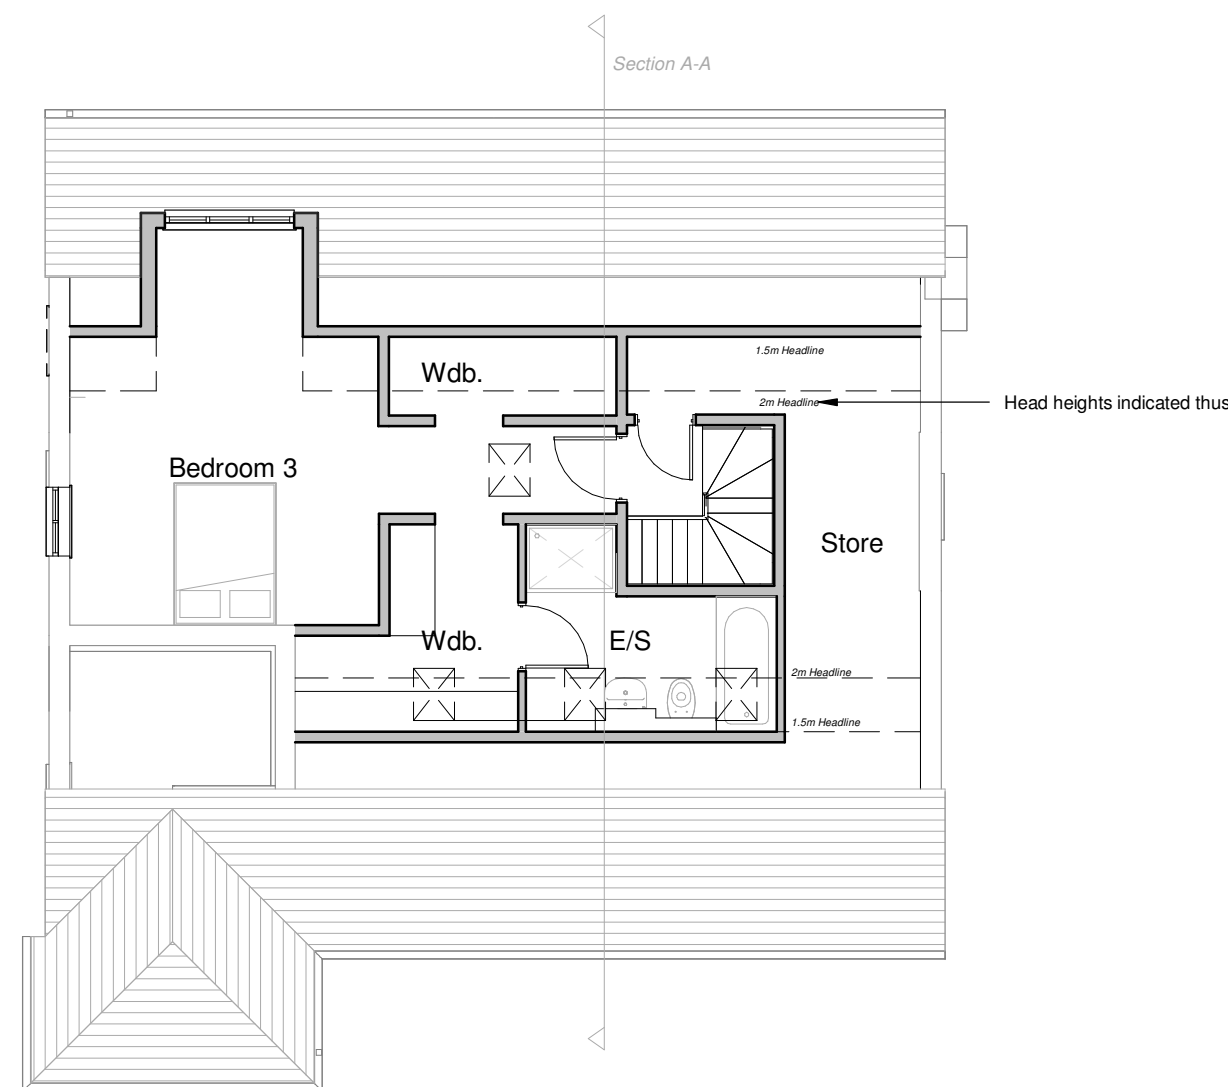

First Floor Plan
@ Scale 1:100

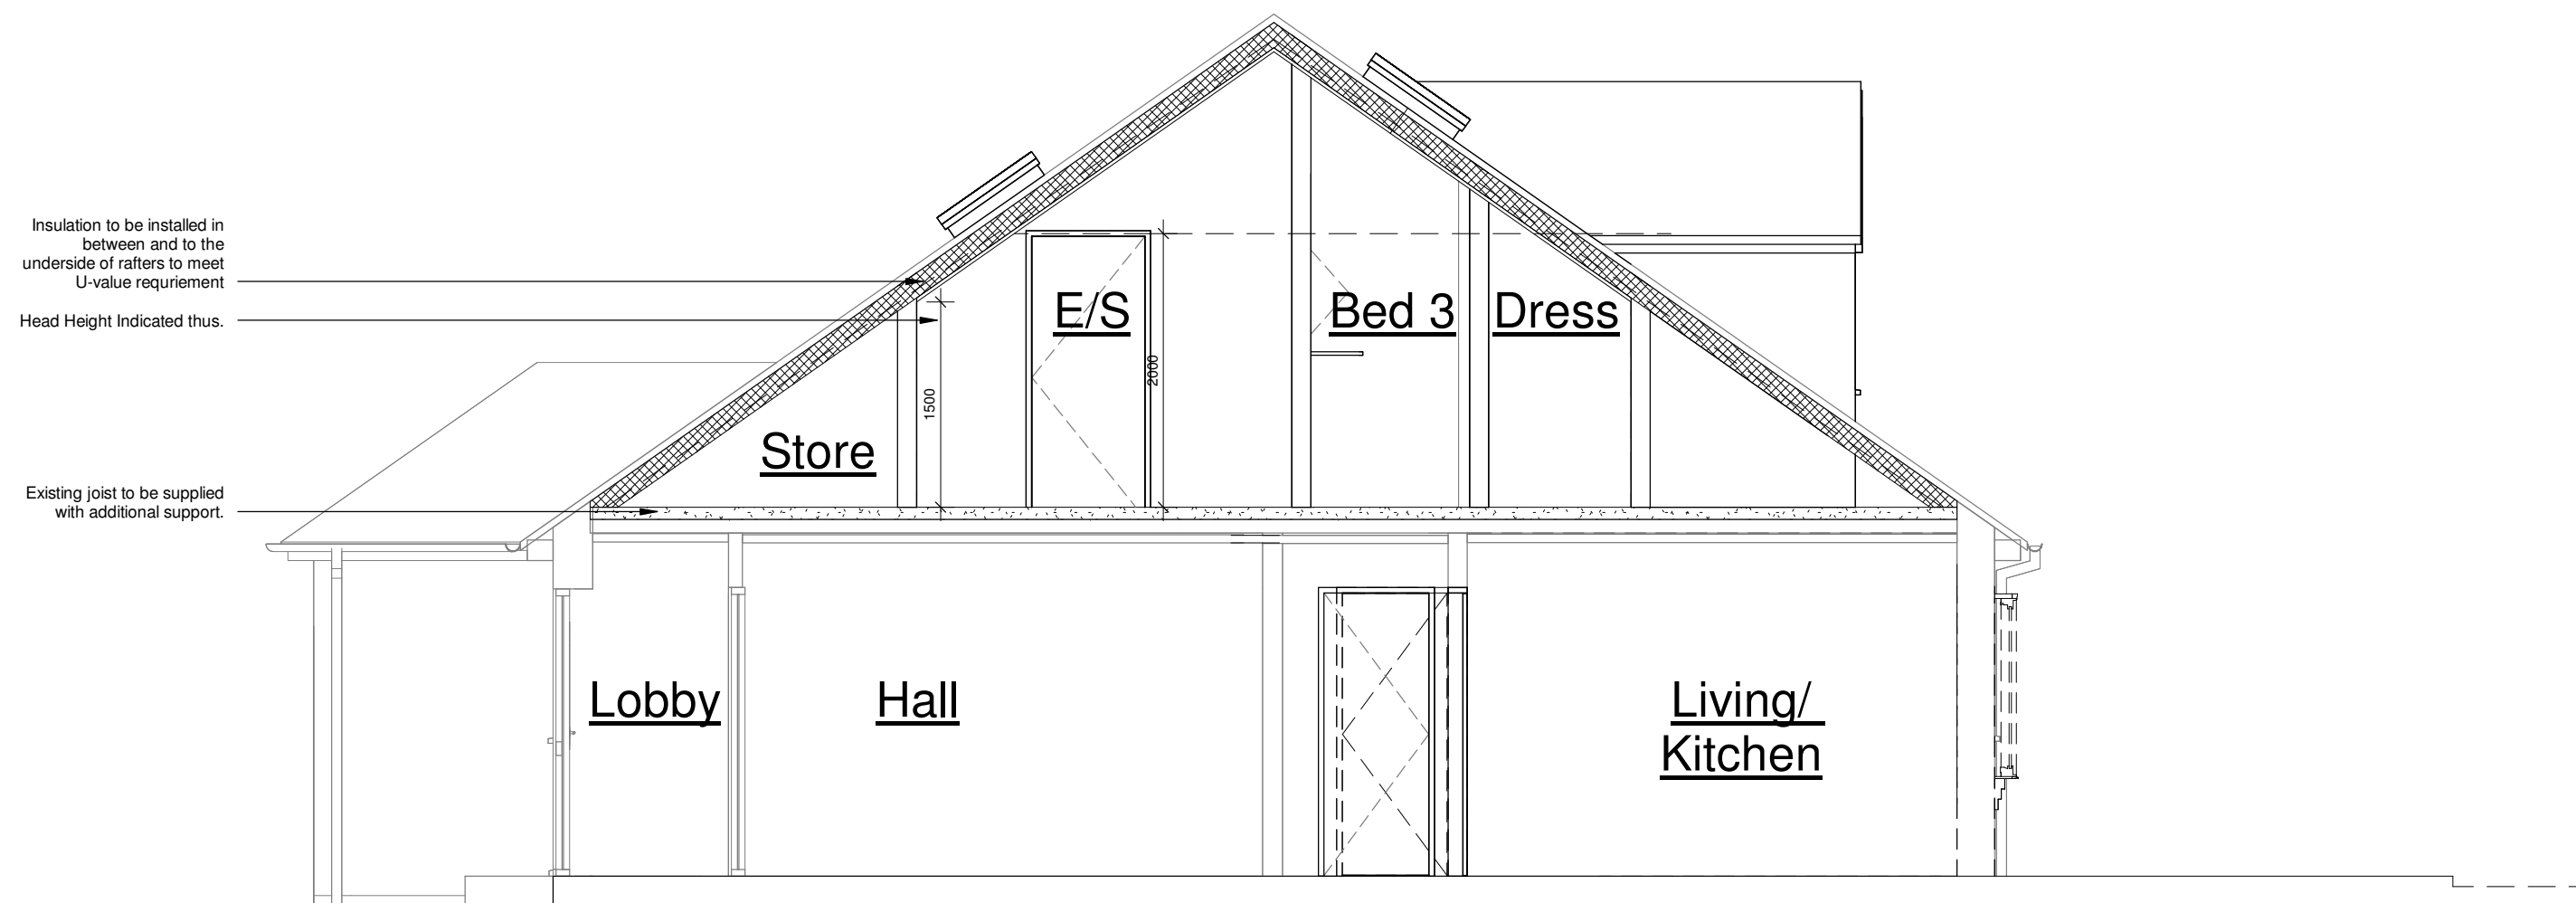

Section A-A
@ Scale 1:50




South East 3D View
@ Scale N/A



North East 3D View
@ Scale N/A



SCALE 1:50 @ A1

 

SCALE 1:100 @ A1

Client Beckett		HAYWARD architects	
Project Title Proposed Alterations & Extensions 28 De-La-Bere Crescent Bubage			
Drawing Title As Proposed - Scheme 02		19 Station Road Hinckley Leicestershire LE10 1AW tel. 01455 635111 www.haywardarchitects.co.uk	
Scale As Indicated	Date April 2025	Sheet A1	Job No. 25/19
Author MS	Checked by ZLM		Drawing No. 03d
The copyright of this drawing is vested in HAYWARD ARCHITECTS LTD. REPRODUCTION OF ANY PART OF THIS DRAWING WITHOUT THE WRITTEN PERMISSION OF THE COPYRIGHT HOLDER IS STRICTLY FORBIDDEN AND ONLY PHYSICAL DIMENSIONS ARE TO BE USED		Status Planning	