




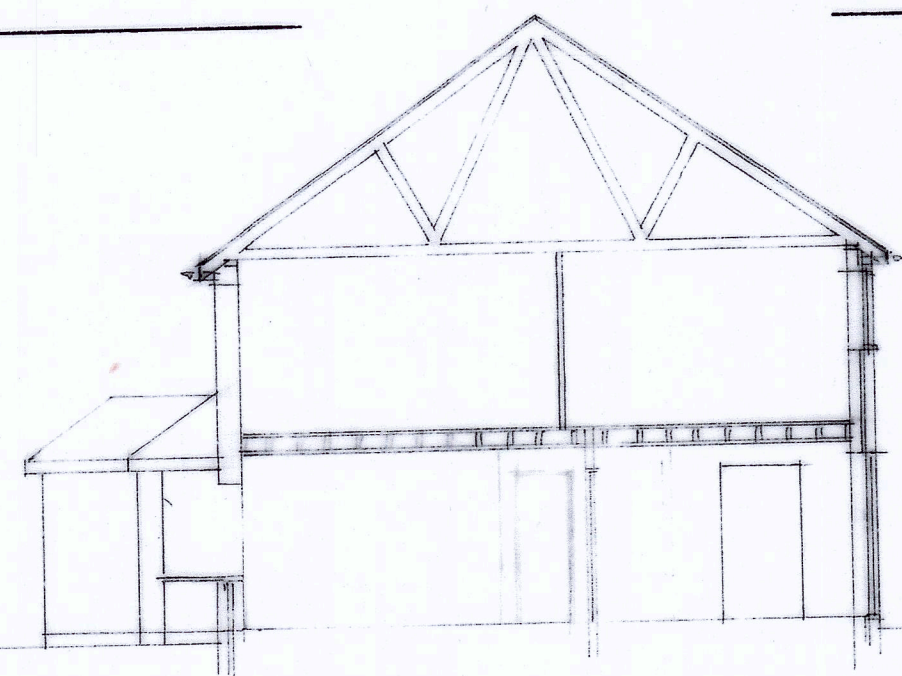


section a a

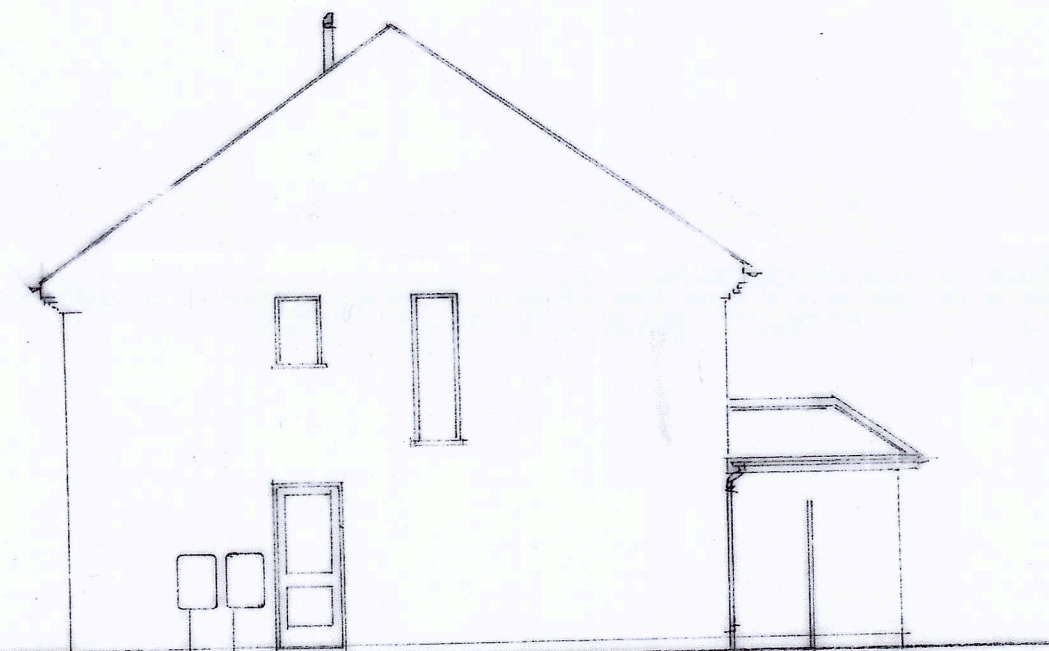

side elevation

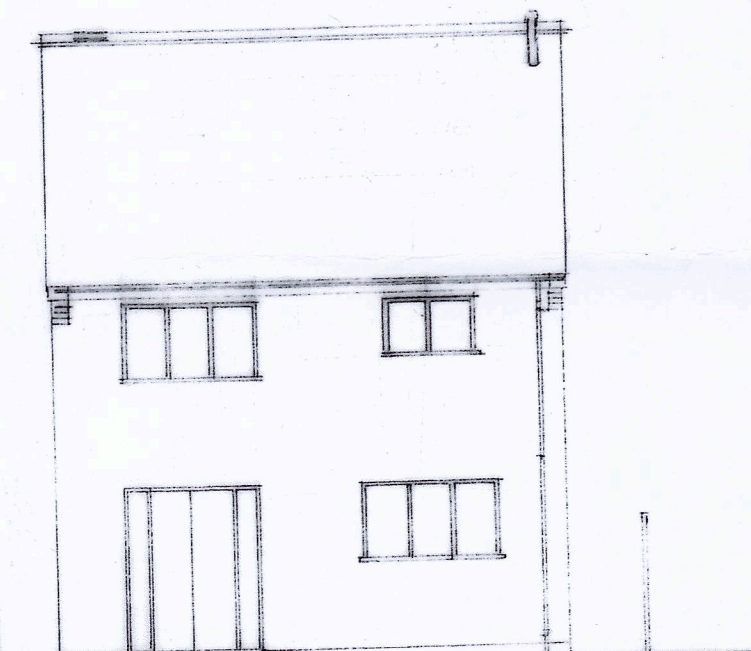

rear elevation

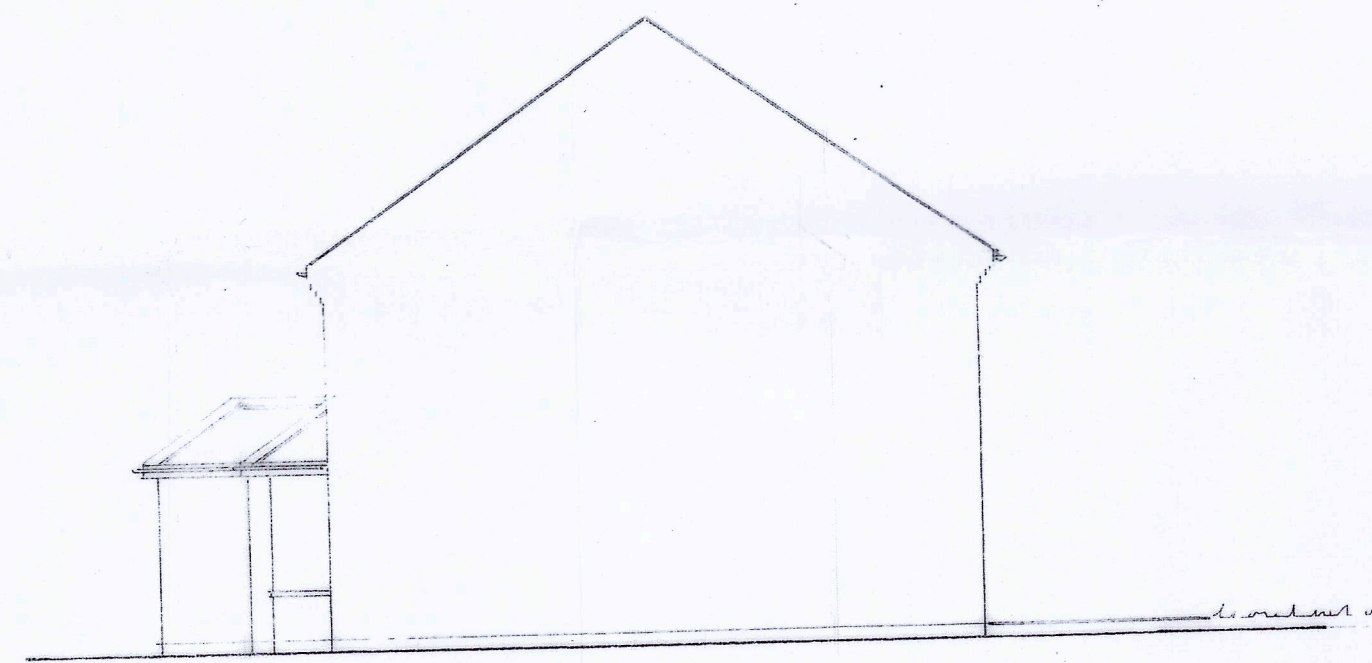


side elevation




site plan
1:500


location plan
1:1250

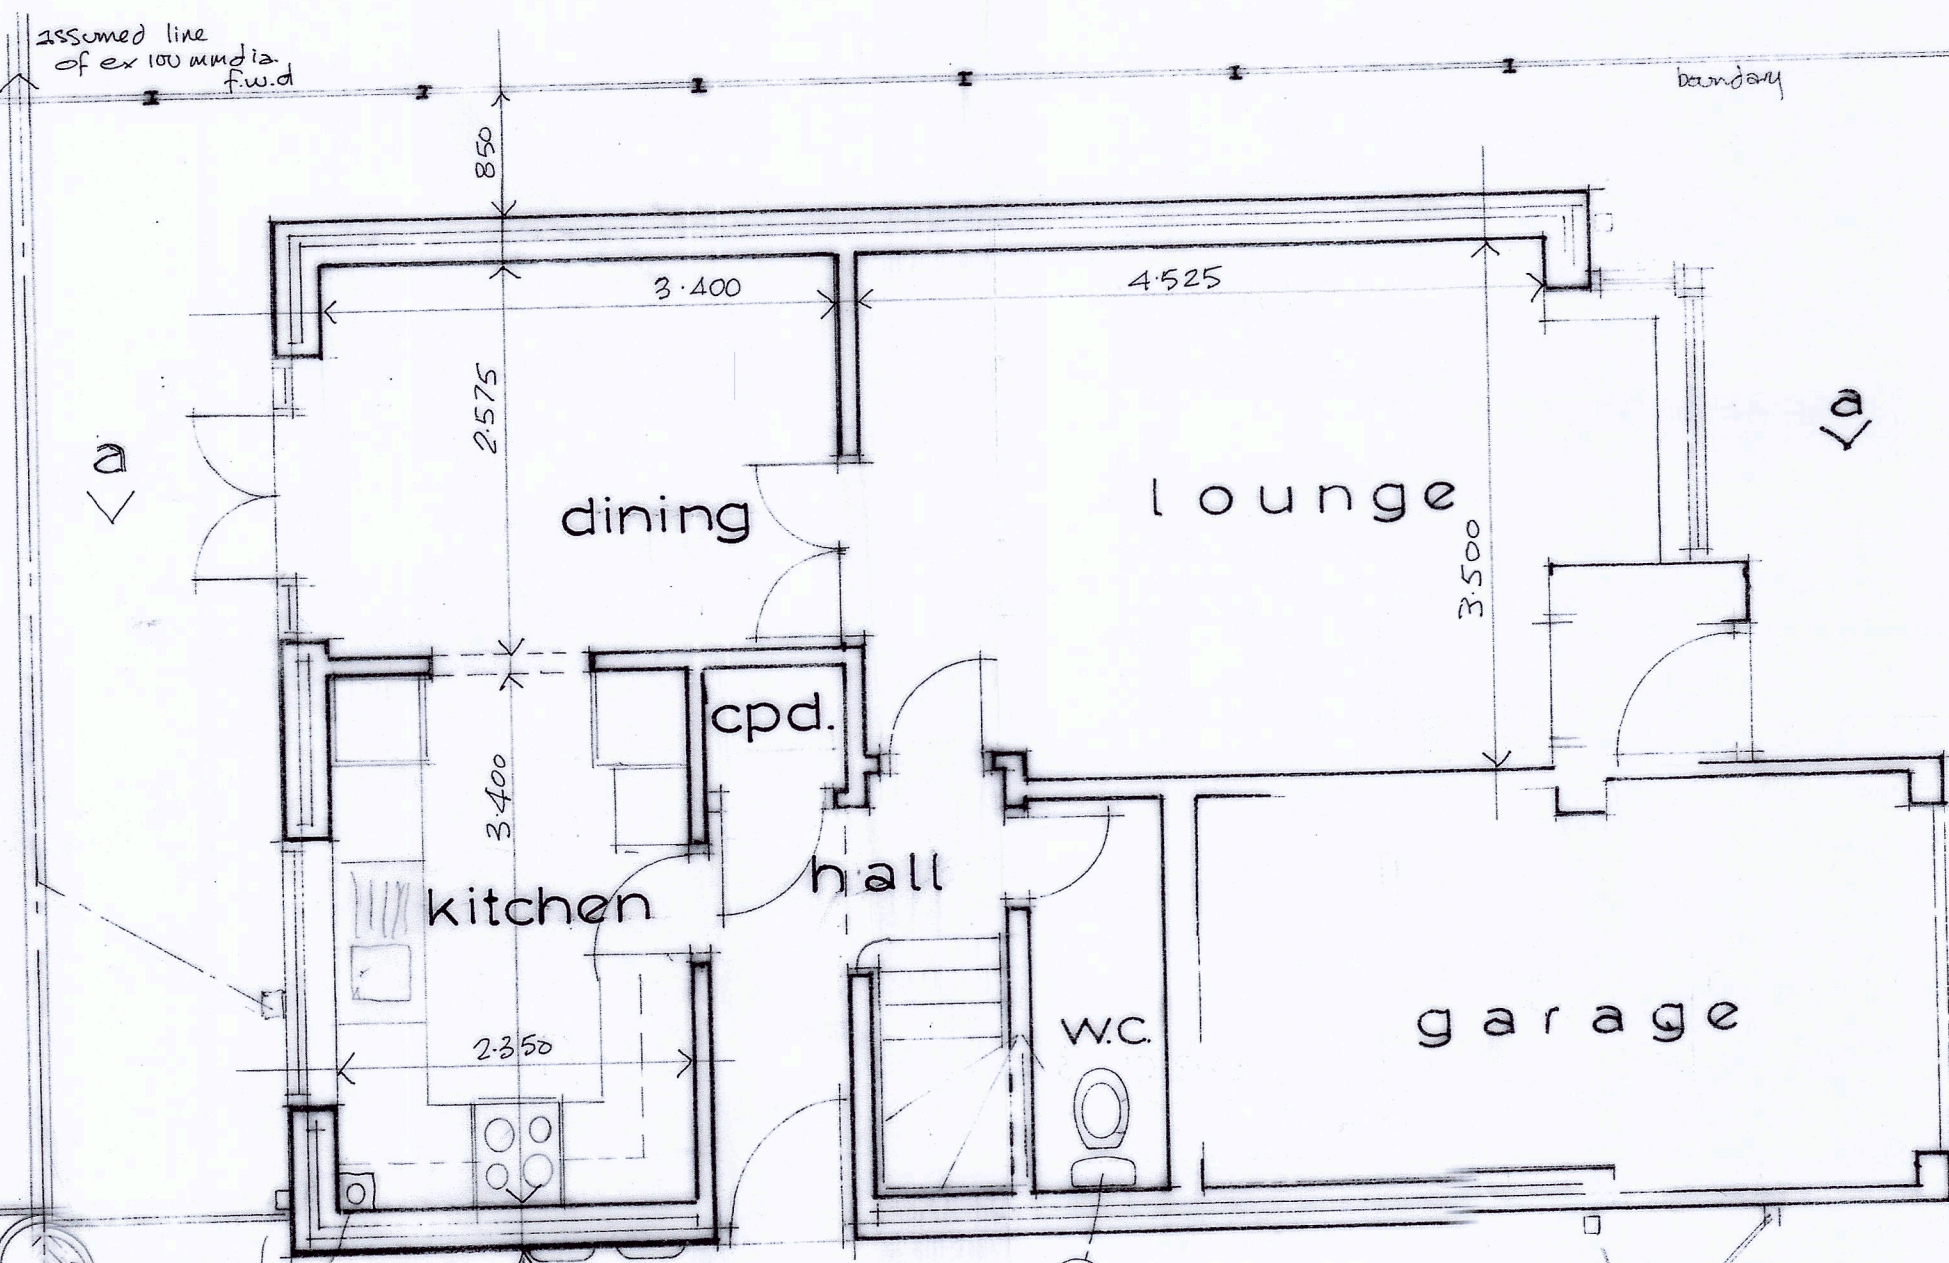

ground floor plan

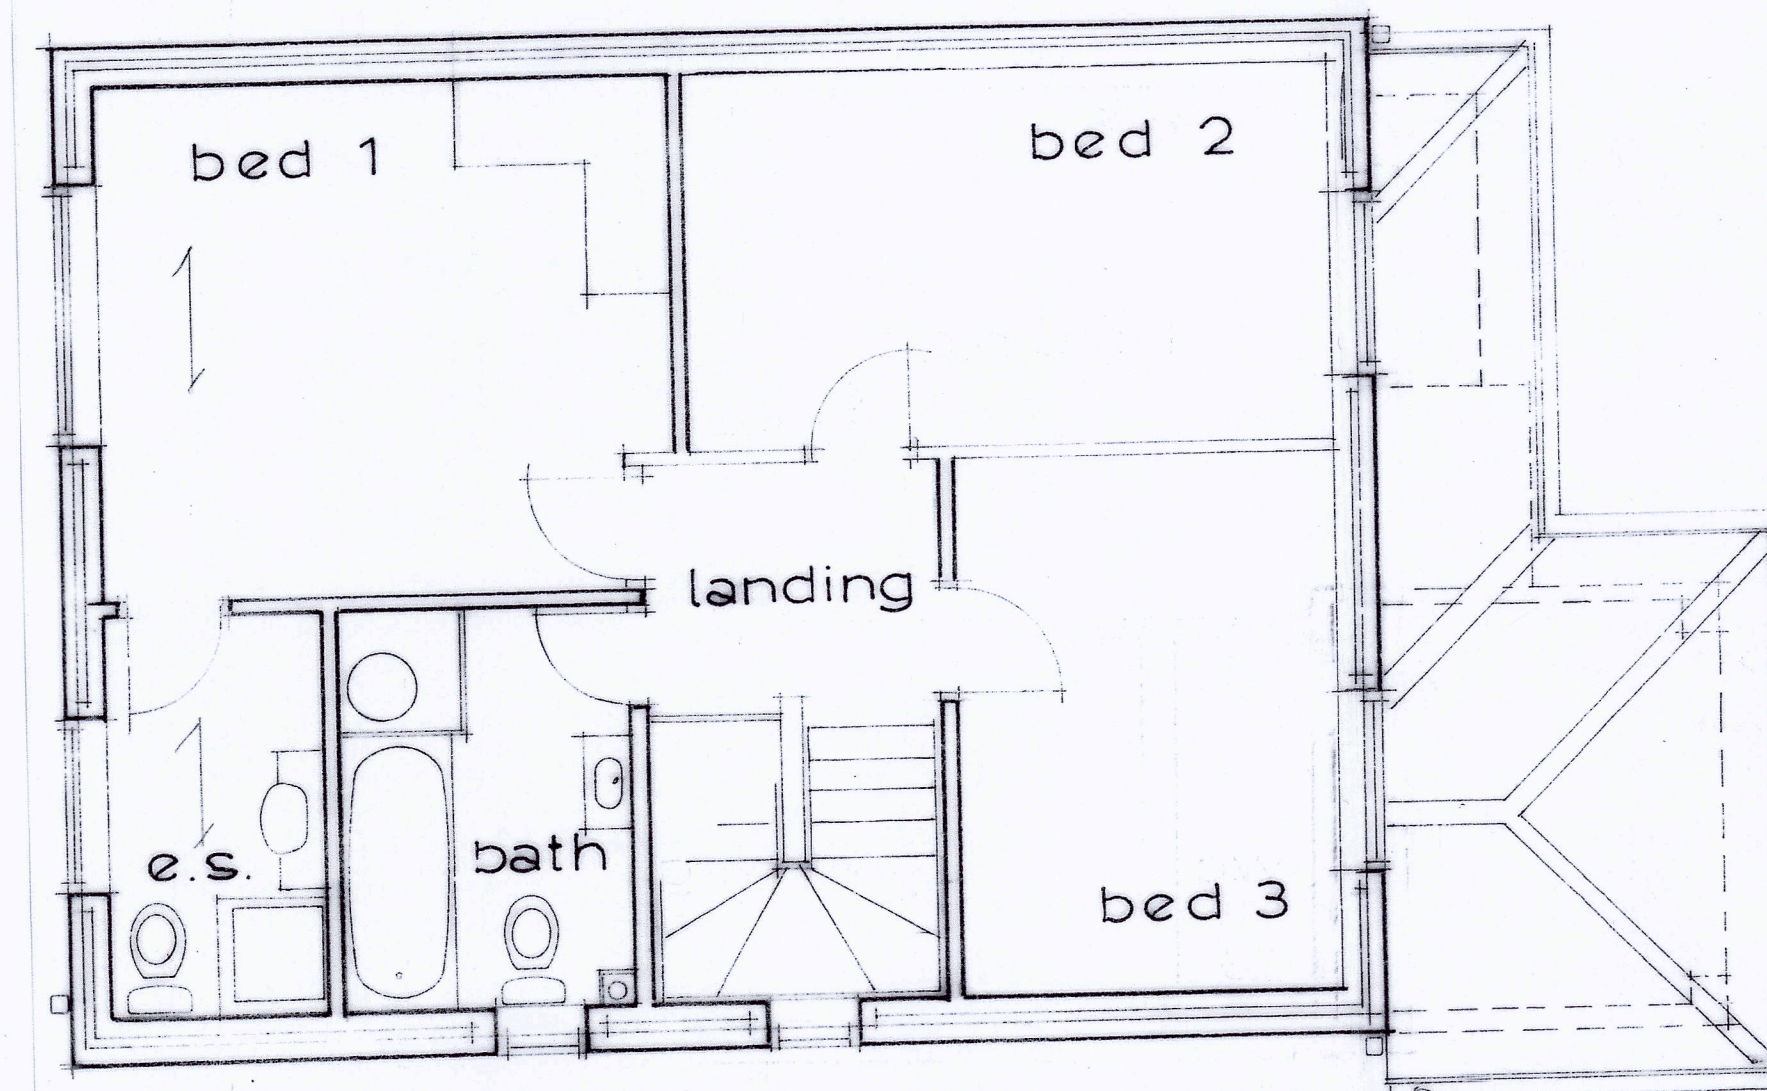

ground floor
roof plan & first floor layout

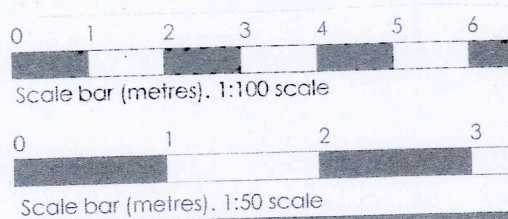

**GRAHAM HARRIS
PARTNERSHIP Ltd.**
ARCHITECTURAL SERVICES
11 RIDGEWAY LITTLETHORPE
LEICESTERSHIRE LE19 2JJ
TELEPHONE 0116 2752275
Email:
graham@grahamharrispartnership.co.uk

Plan of Property as
Existing

1 Newquay Close
HINCKLEY
Leicestershire
LE10 1XN

Drawing No
6562 / MVB / 1
Scale:
1:50 1:100
Date:
20 / 2 / 2026
G. W. H.