



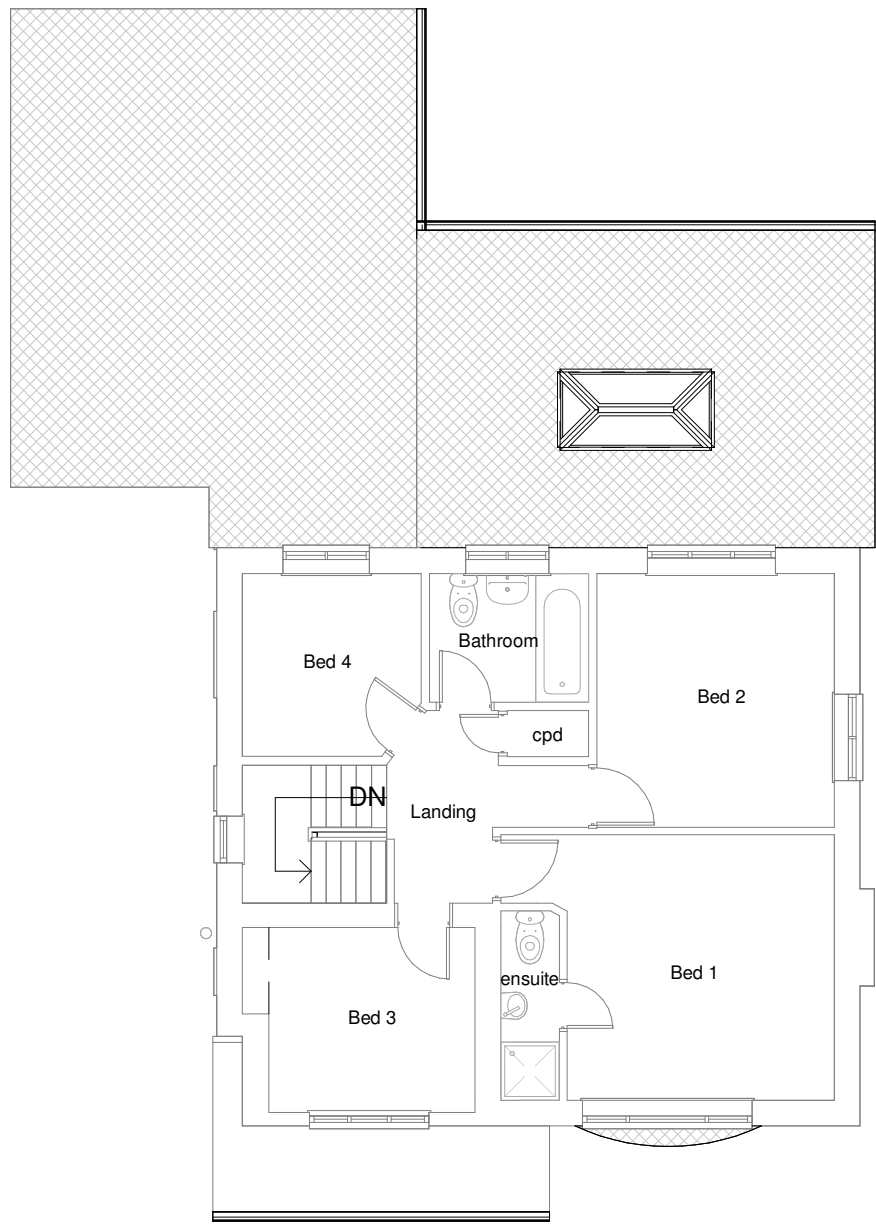

First Floor Plan

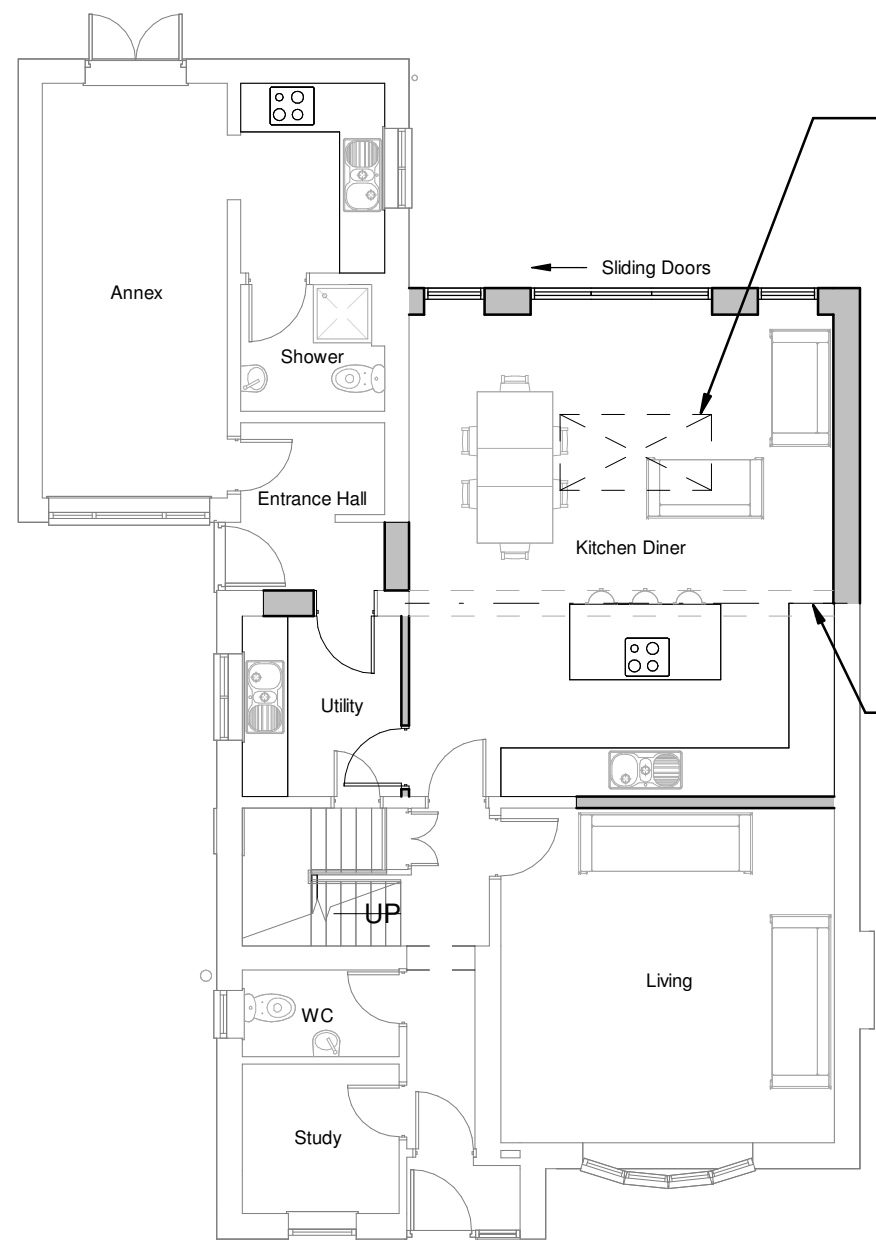

Ground Floor Plan

Denotes 2 x 1m
roof lantern above

Extension is under
4m in height

Extension does not sit more
than 4m beyond rear wall.

Denotes indicative position of
steels tbc. by Structural Engineer



Front Elevation



Side Elevation



Rear Elevation

All proposed materials
to match existing



Side Elevation



Client Thompson			HAYWARD 40 years 1986 - 2026 architects	
Project Title 81 Butt Lane Hinckley LE10 1LB			19 Station Road Hinckley Leicestershire LE10 1AW Tel: 01455 635 665 www.haywardarchitects.co.uk	
Drawing Title Scheme 1				
Scale 1:100	Date May 2026	Sheet A2	Job No. 26/47	Drawing No. 01
Author MO	Checked by LW		Status Scheme	
THE COPYRIGHT OF THIS DRAWING IS VESTED IN HAYWARD ARCHITECTS LTD. REPRODUCTION IN ANY FORM, EITHER BY WHOLE OR IN PART IS FORBIDDEN WITHOUT THE PRIOR WRITTEN PERMISSION OF THE COPYRIGHT HOLDER. DO NOT SCALE FROM DRAWING AND ONLY FIGURED DIMENSIONS ARE TO BE USED				