



External 3D View



Proposed Rear Elevation - 1:100



External 3D View 2



Proposed Side Elevation - 1:100



Proposed Front Elevation - 1:100



Internal 3D View 1




Internal 3D View 2



Internal 3D View 3



Internal 3D View 4

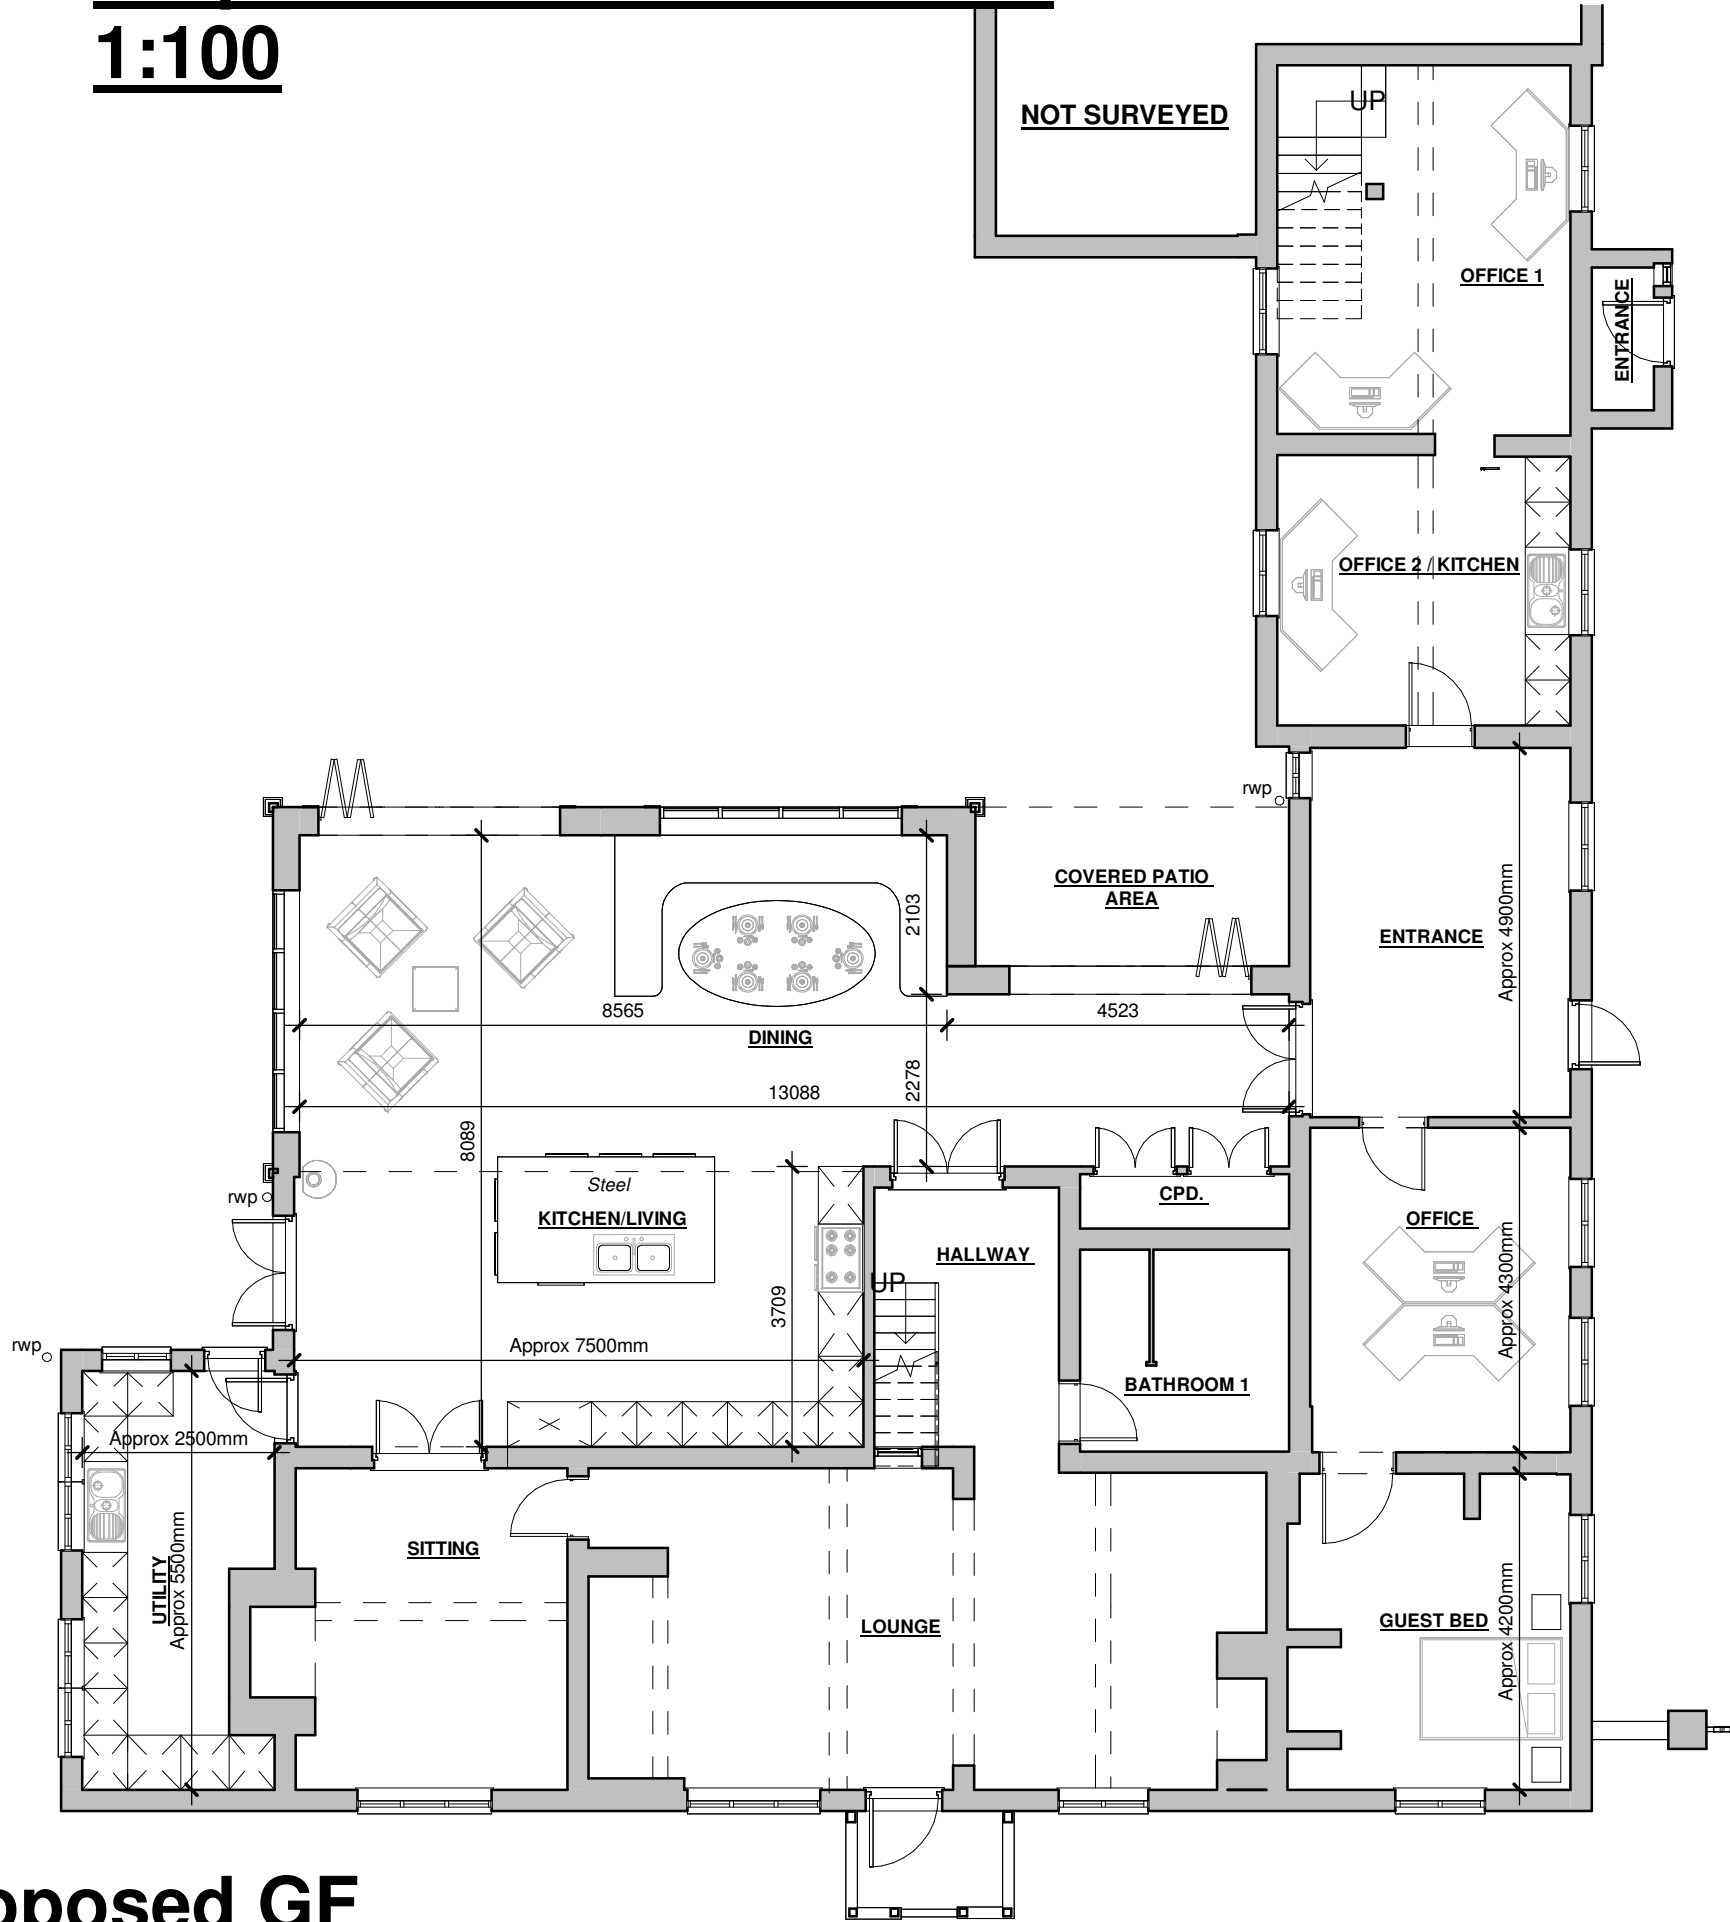

Proposed GF Plan - 1:100

Client Mr and Mrs Hutchinson		hayward ARCHITECTS LTD 19 Station Road Hinchley Leicestershire LE10 1AW Tel: 01455 635 665 Fax: 01455 618 971 www.hayward-architects.co.uk	
Project Title Extension and Alterations Ratcliffe House Lane Ratcliffe Culey			
Drawing Title Scheme 5			
Scale As Indicated	Date Feb 24	Sheet A1	Job No. 23 22
Author MO	Checked by CB		Drawing No. 07A
Status Concept			