





Existing Front Elevation



Existing Rear Elevation

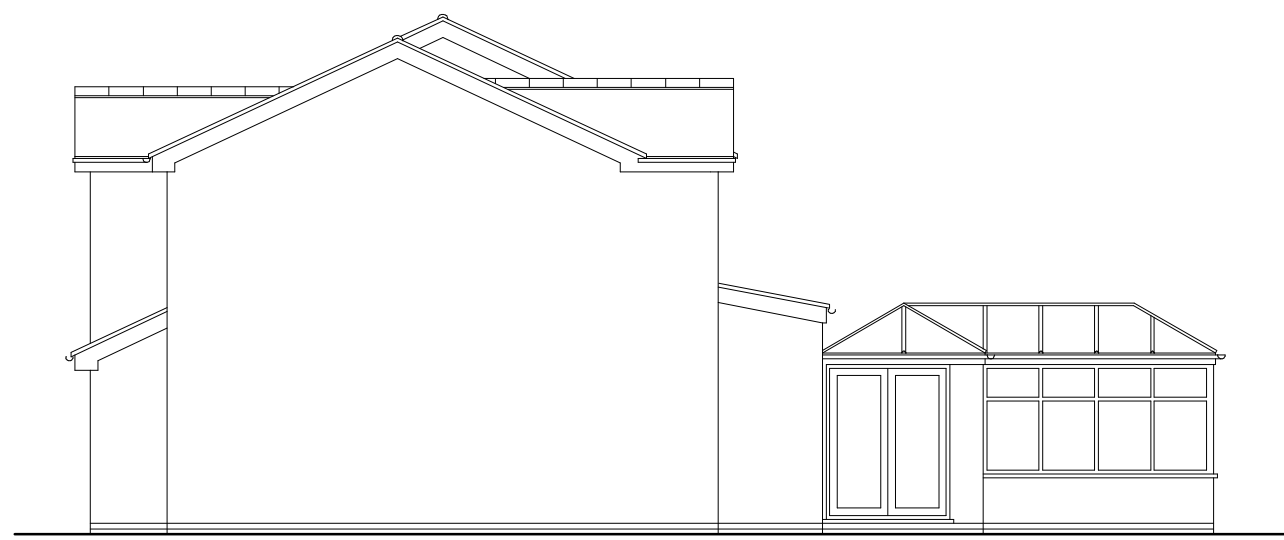

Existing Elevation To No 41

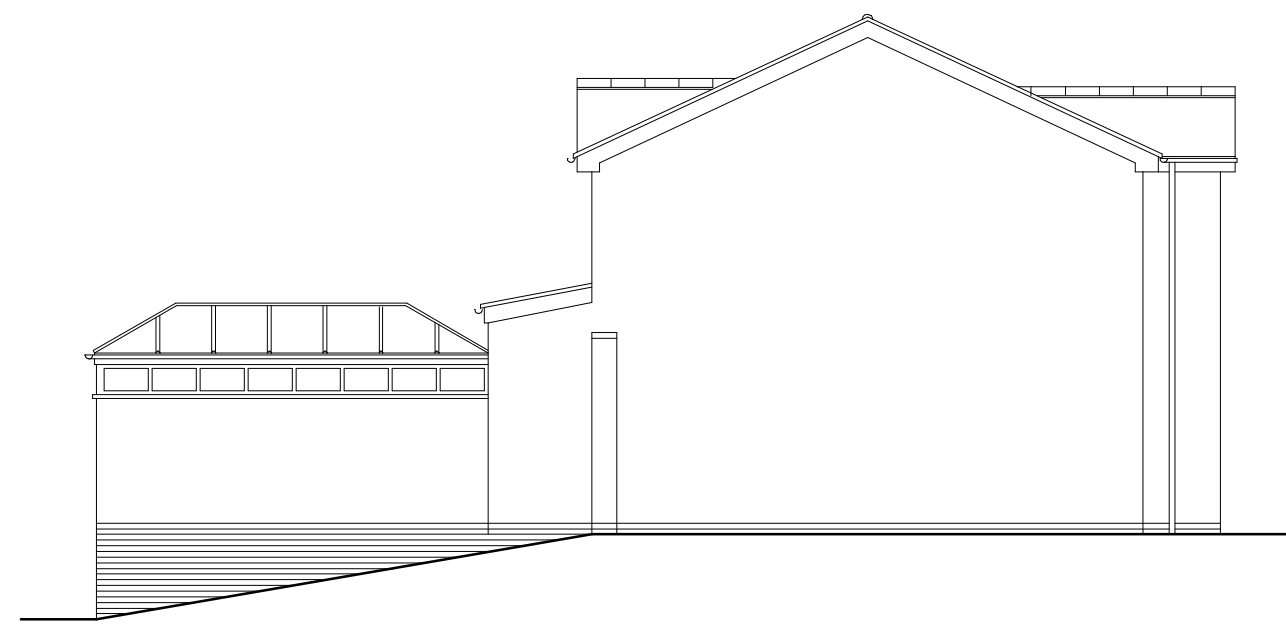


Existing Elevation To No 37




Proposed Front Elevation




Proposed Rear Elevation

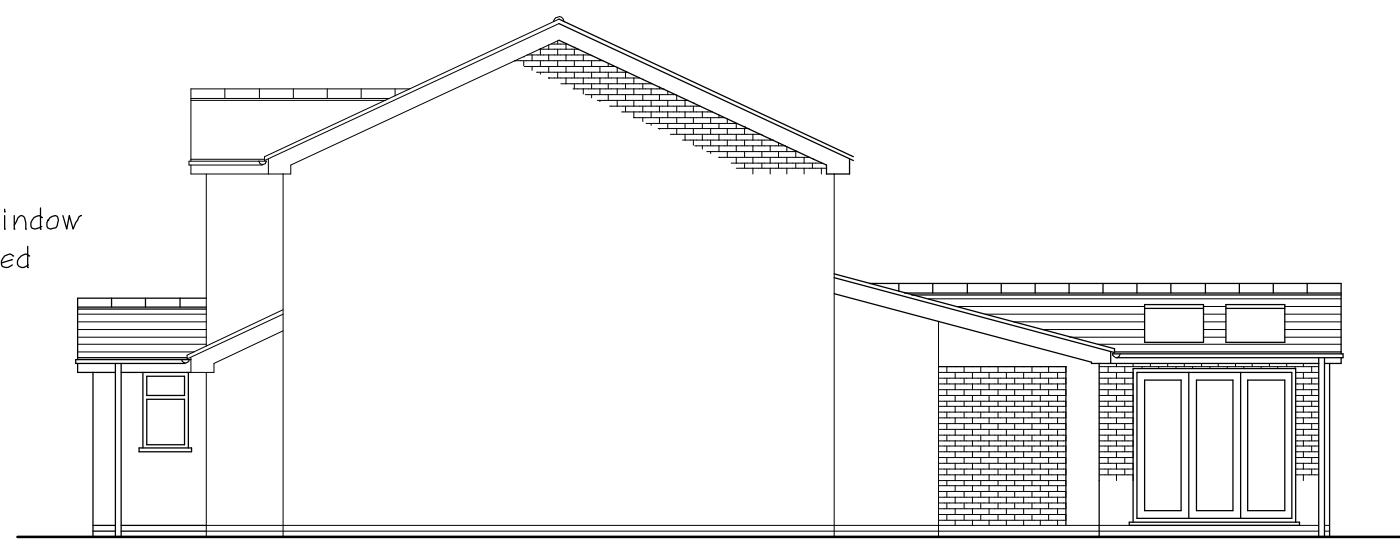


Proposed Elevation To No 41

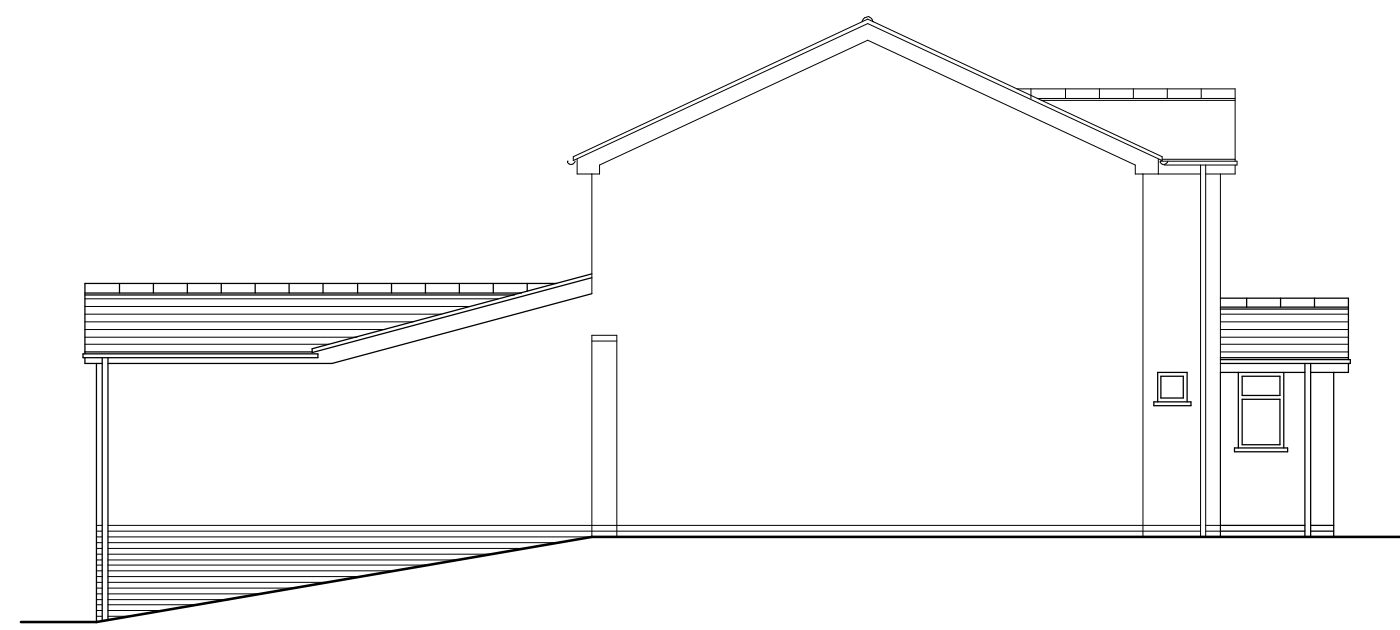


Proposed Elevation To No 37

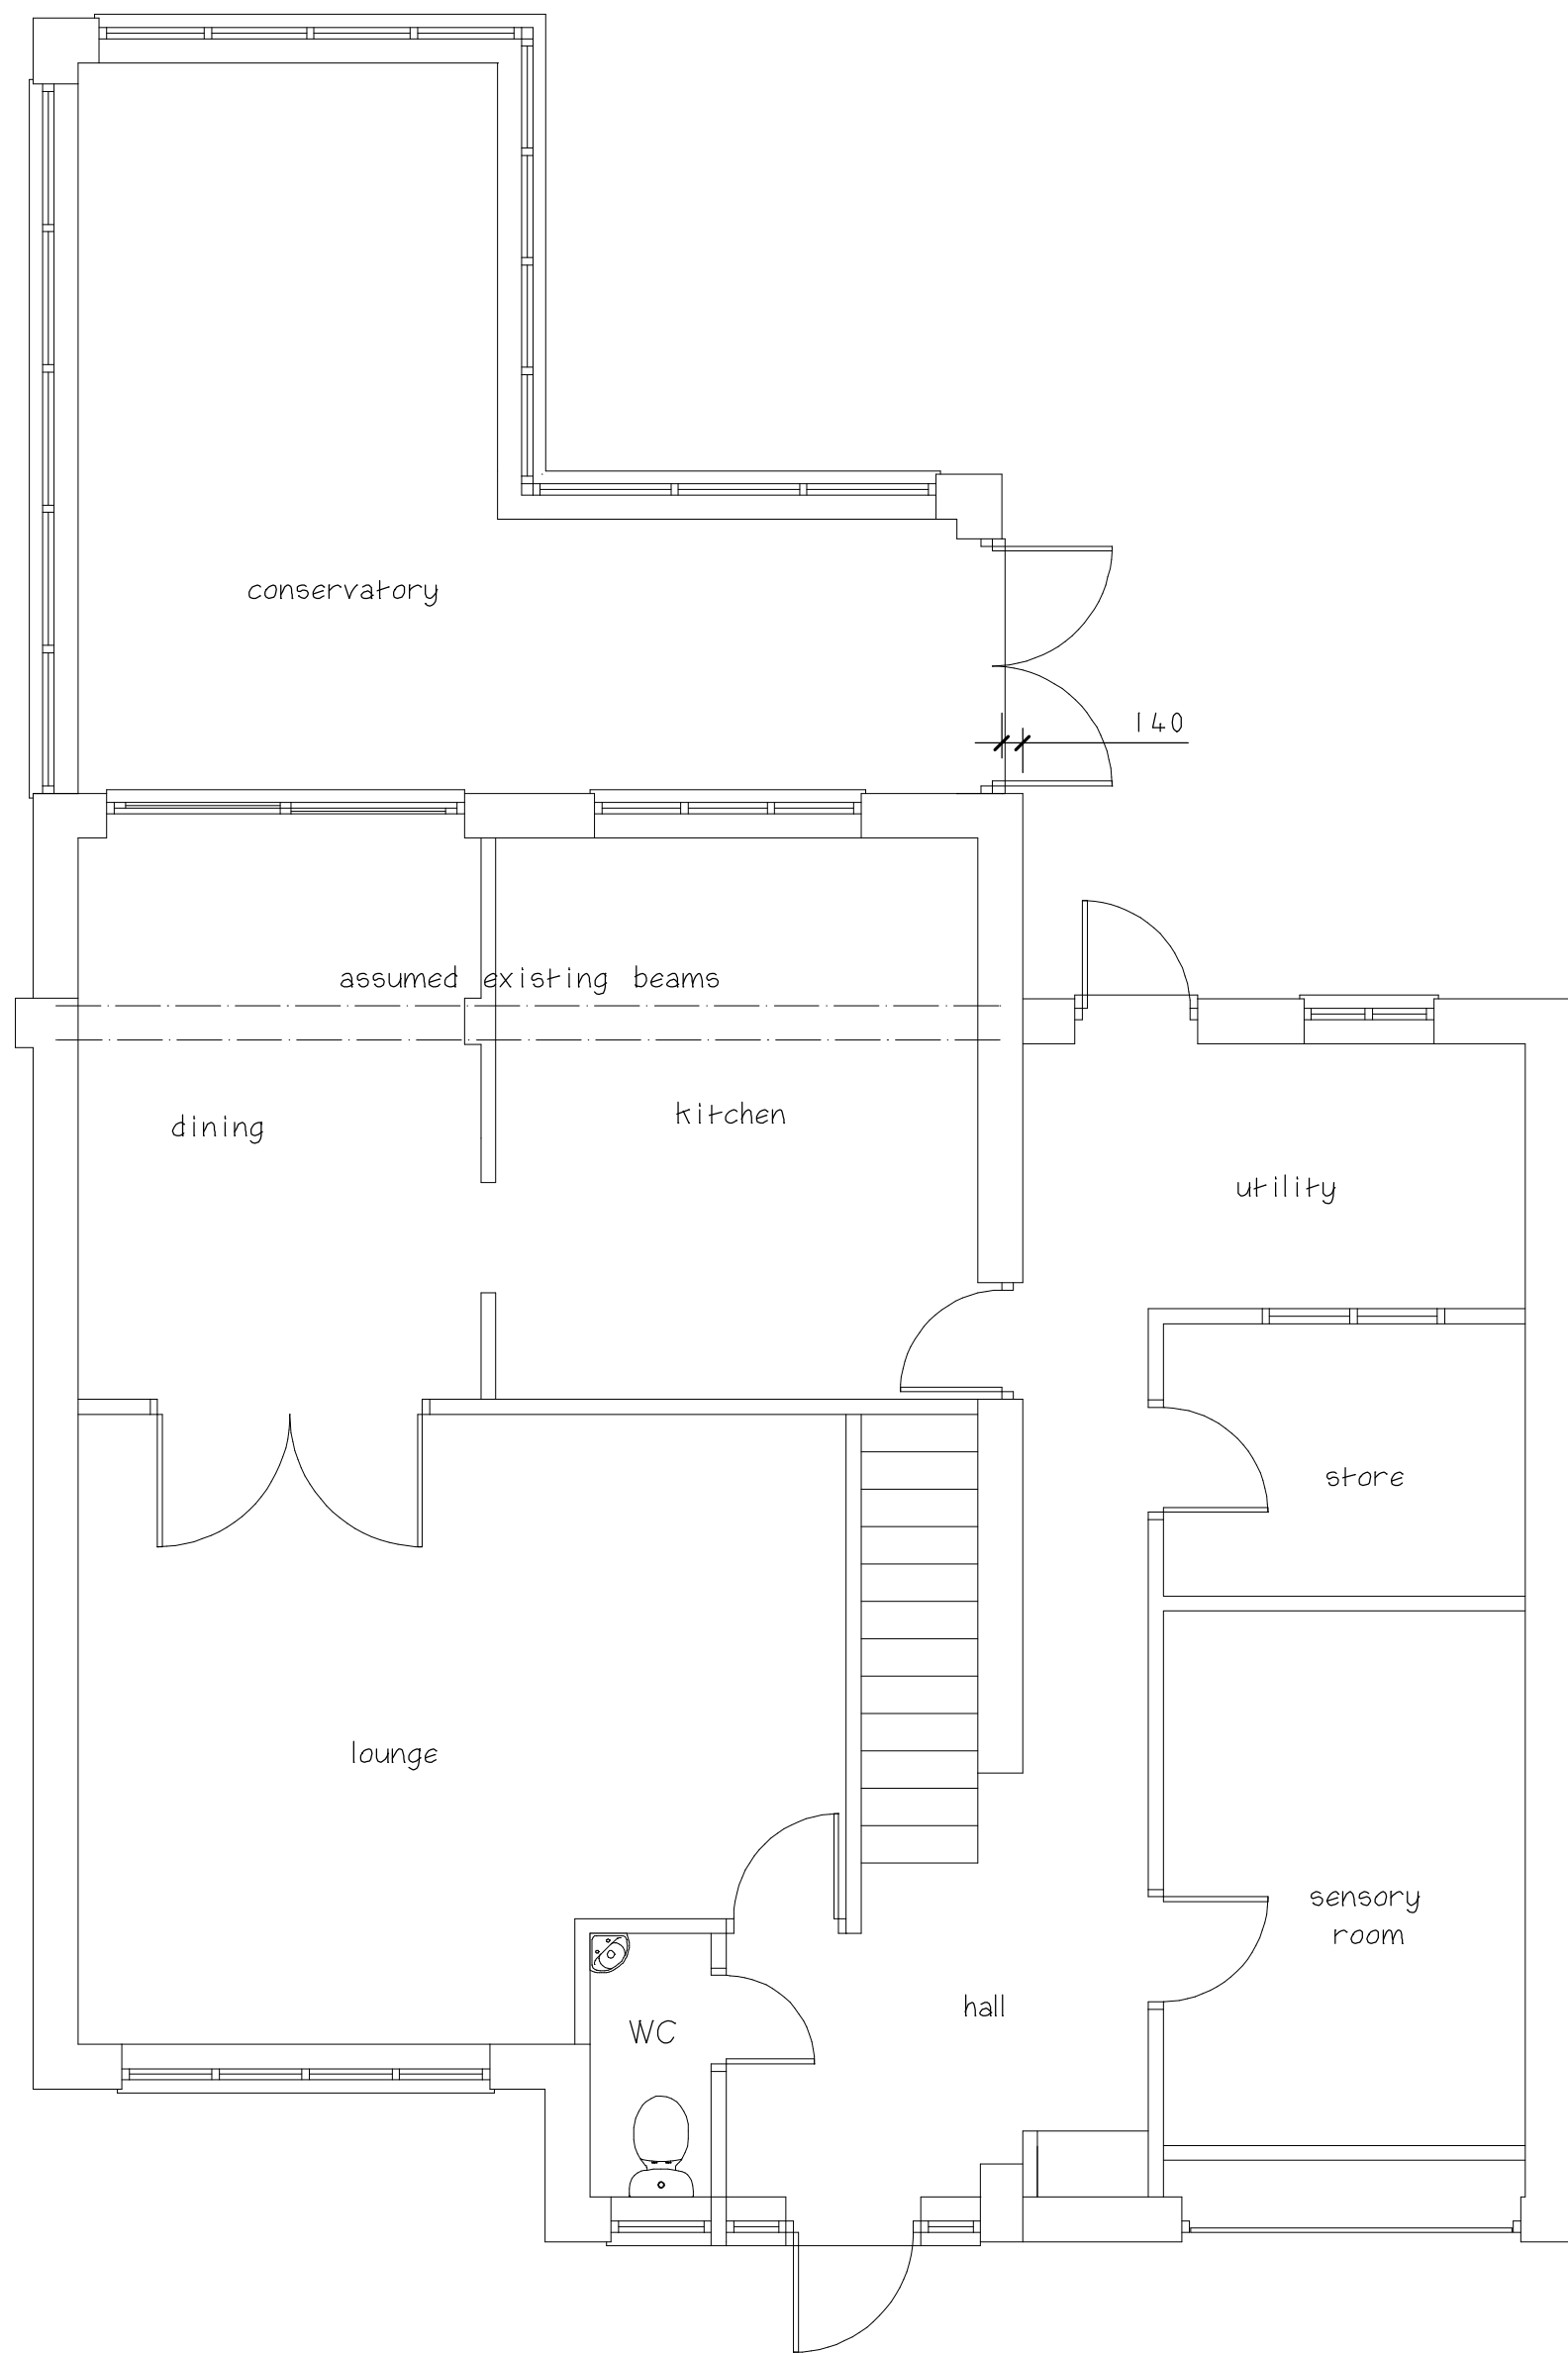

Existing Floor Plan

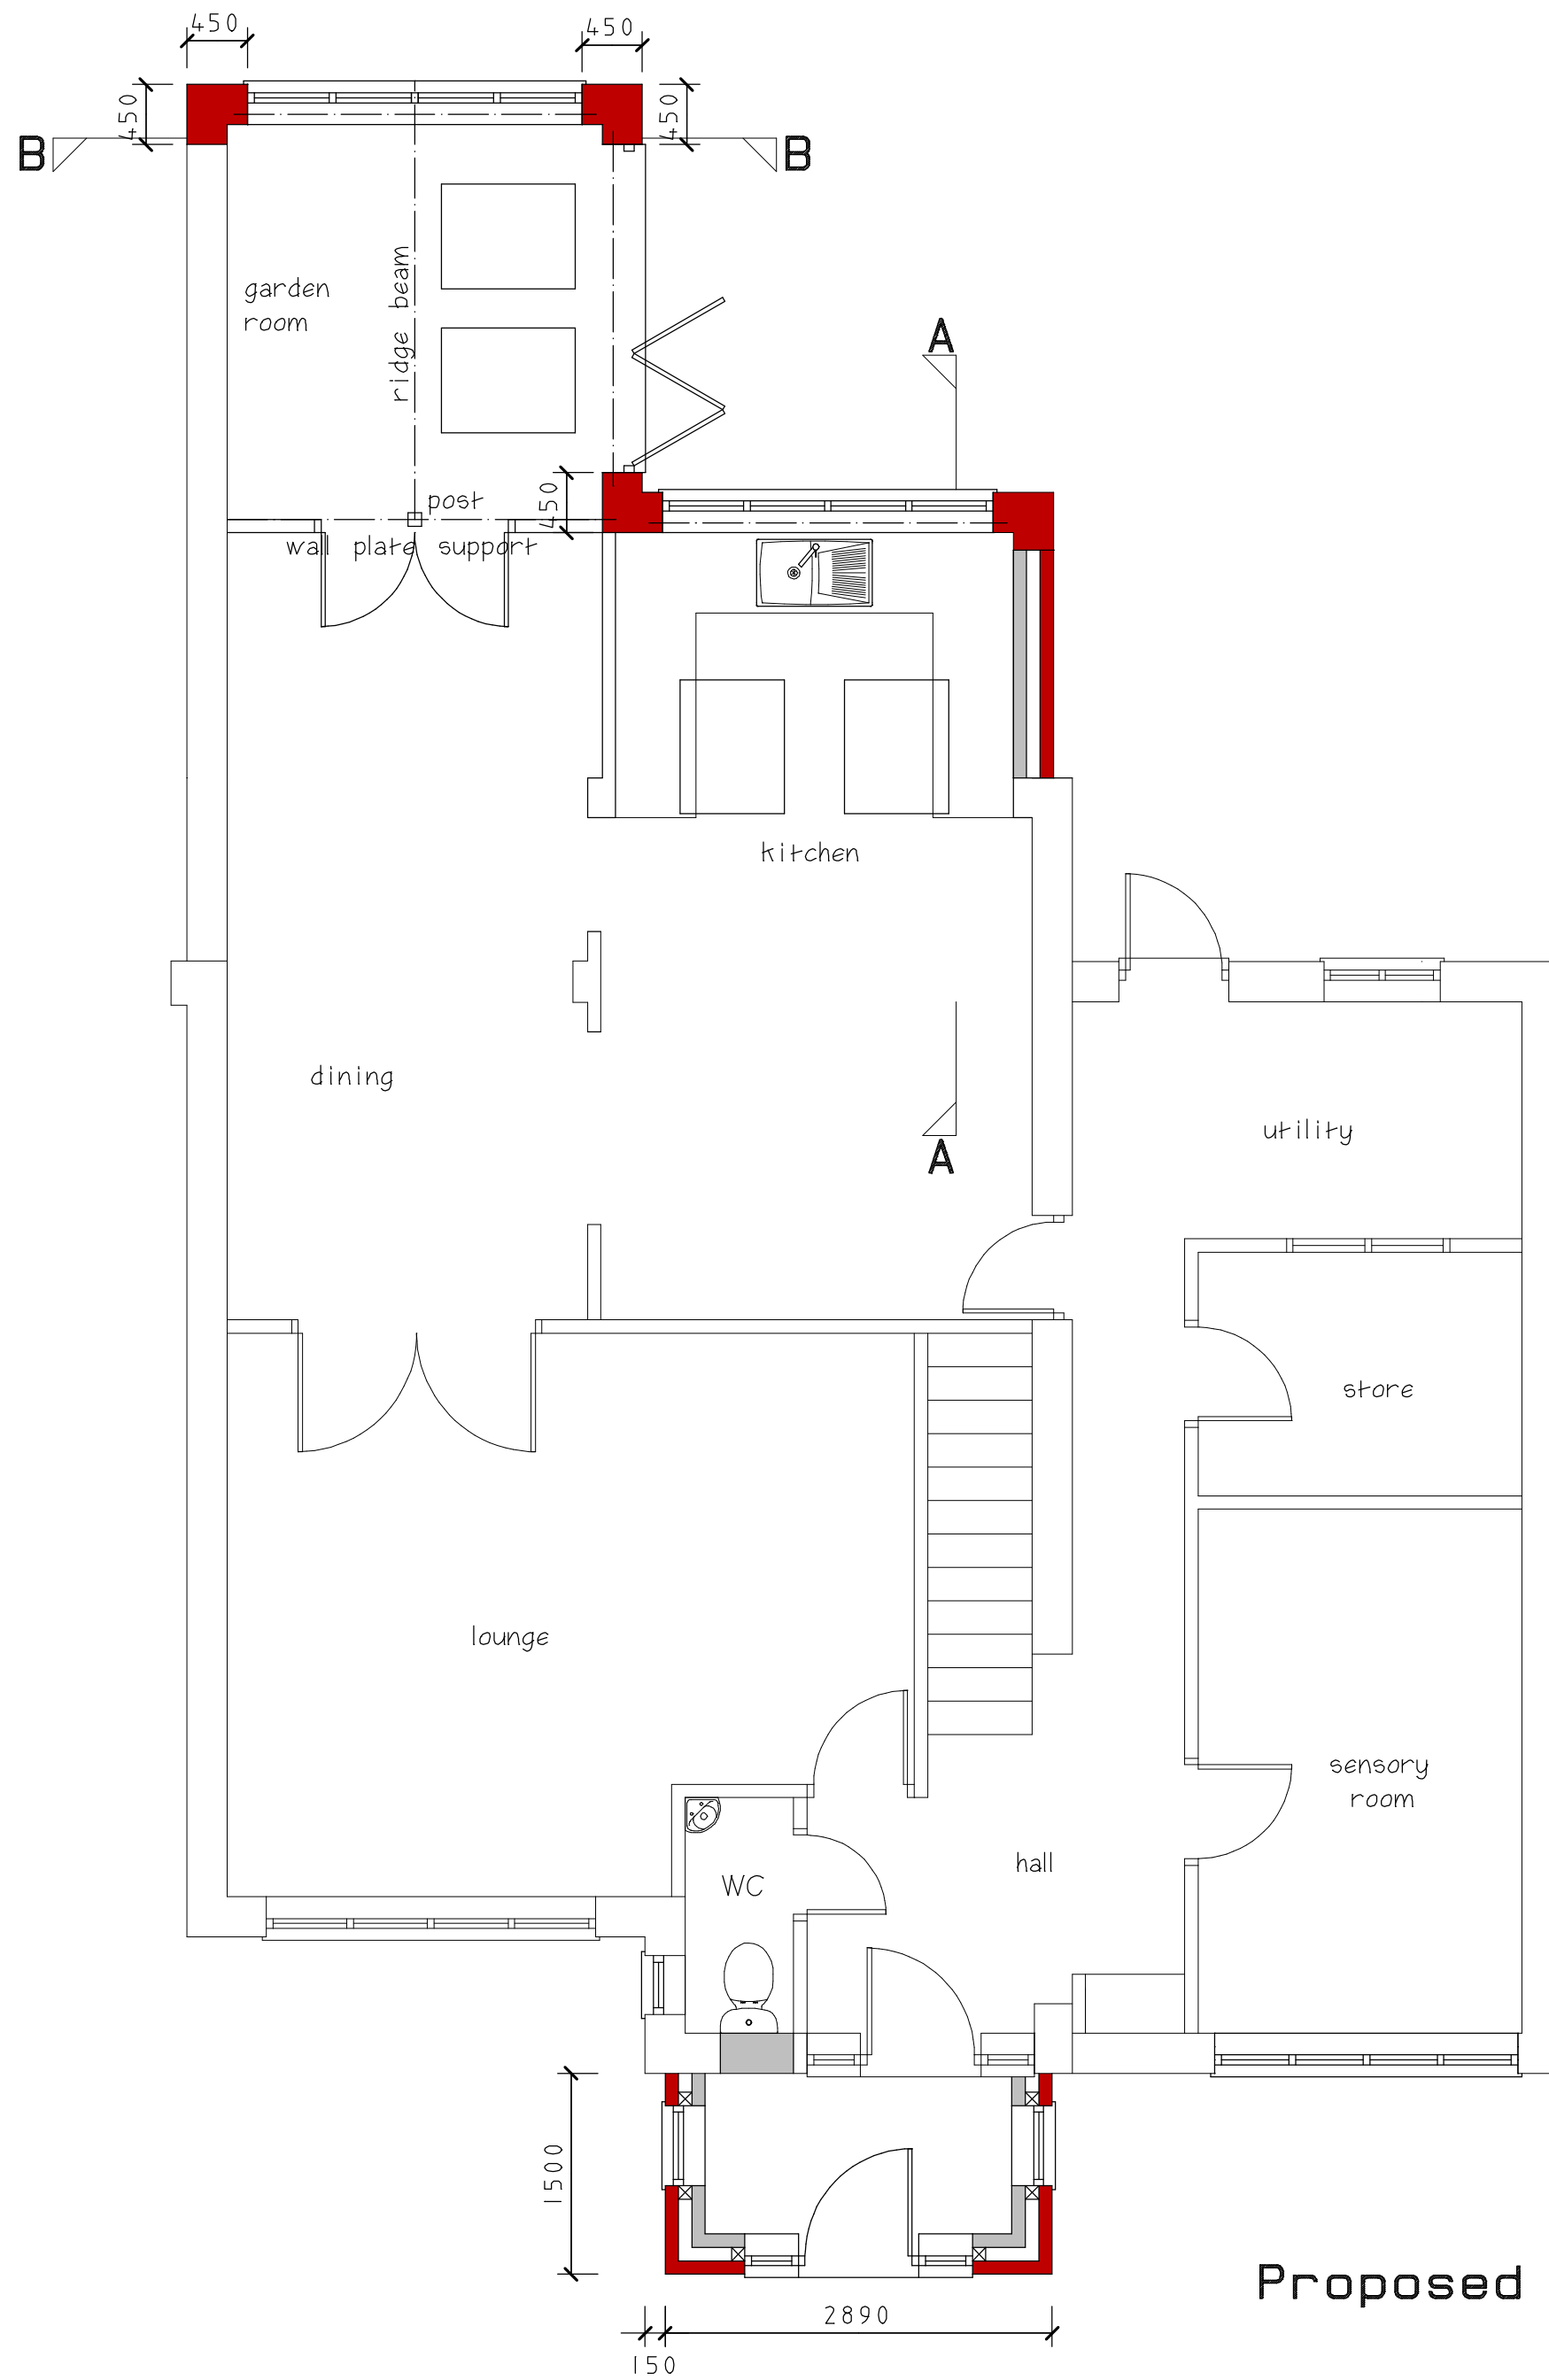

Proposed Floor Plan

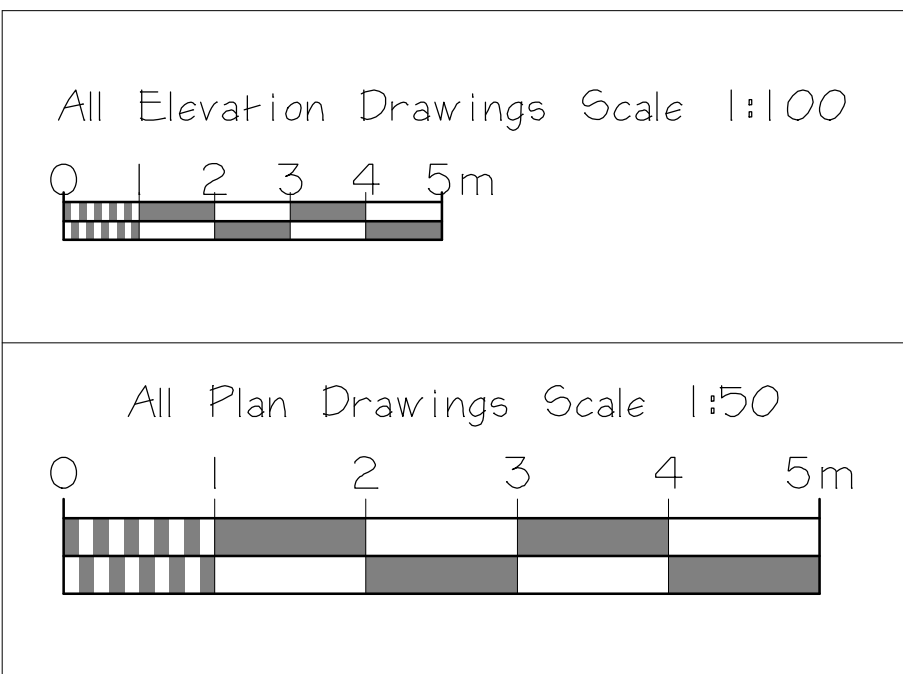

Scale Bars

Ian Mealiff

JOB TITLE
**39 Seaforth Drive
Hinckley
Leicester
LE10 0XJ**

DRAWING TITLE
**Proposed Extension
To The Rear Of
Detached House
Roof Alterations
Front Porch**

SCALE 1:50 & 1:100	SHEET A1	DATE May 2025	DRAWN BY A Moore
--------------------------------------	----------------------------	---------------------------------	------------------------------------

ANDREW MOORE
ARCHITECTURAL SERVICES
Tel; 07973397765
Email;andrewmoore@workmail.com

DRG NO 1691	SHEET NO
--------------------------------------	-------------------------