



0 1 2 3 4 5 M


SCALE 1:100 @ A3

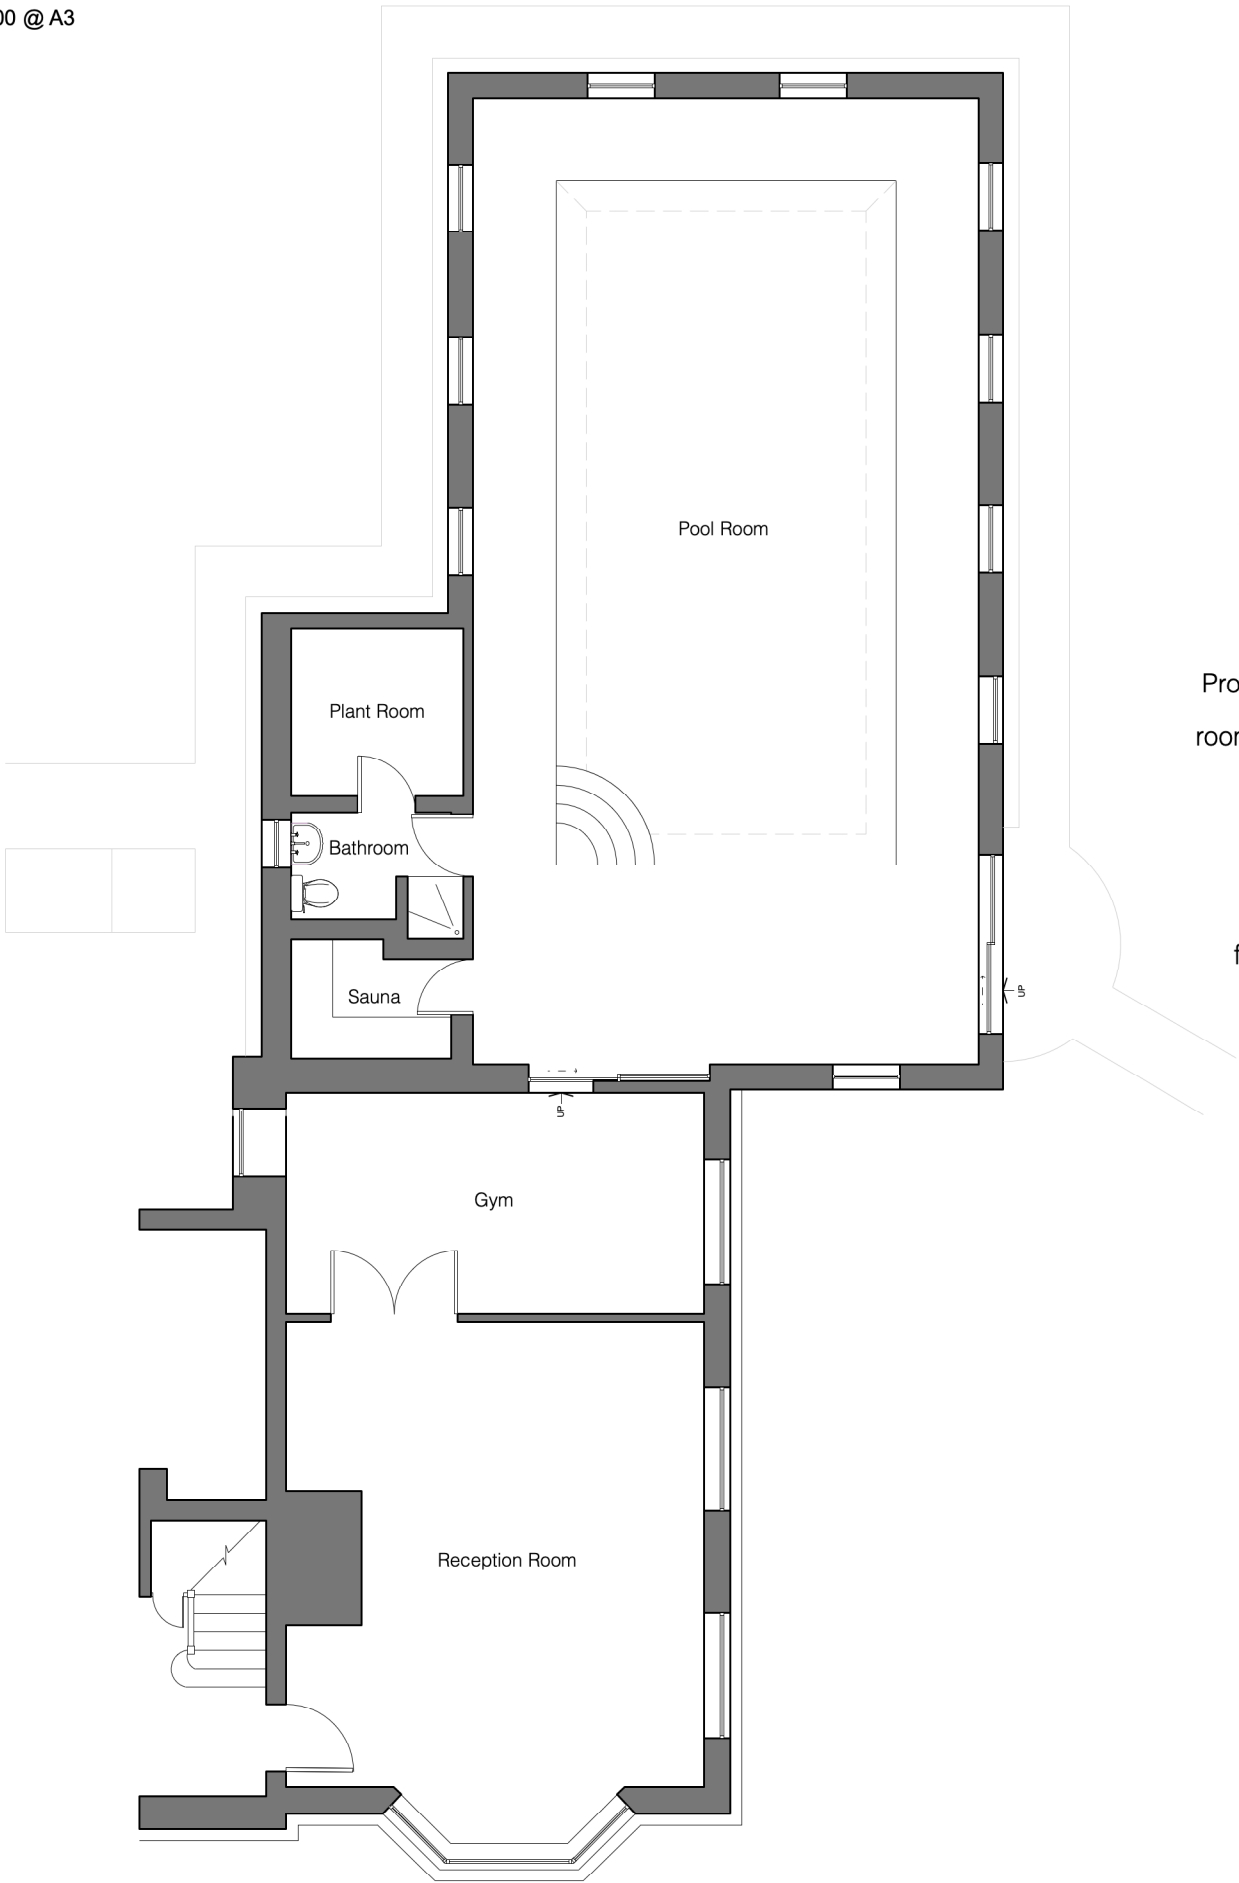

1 existing floorplan

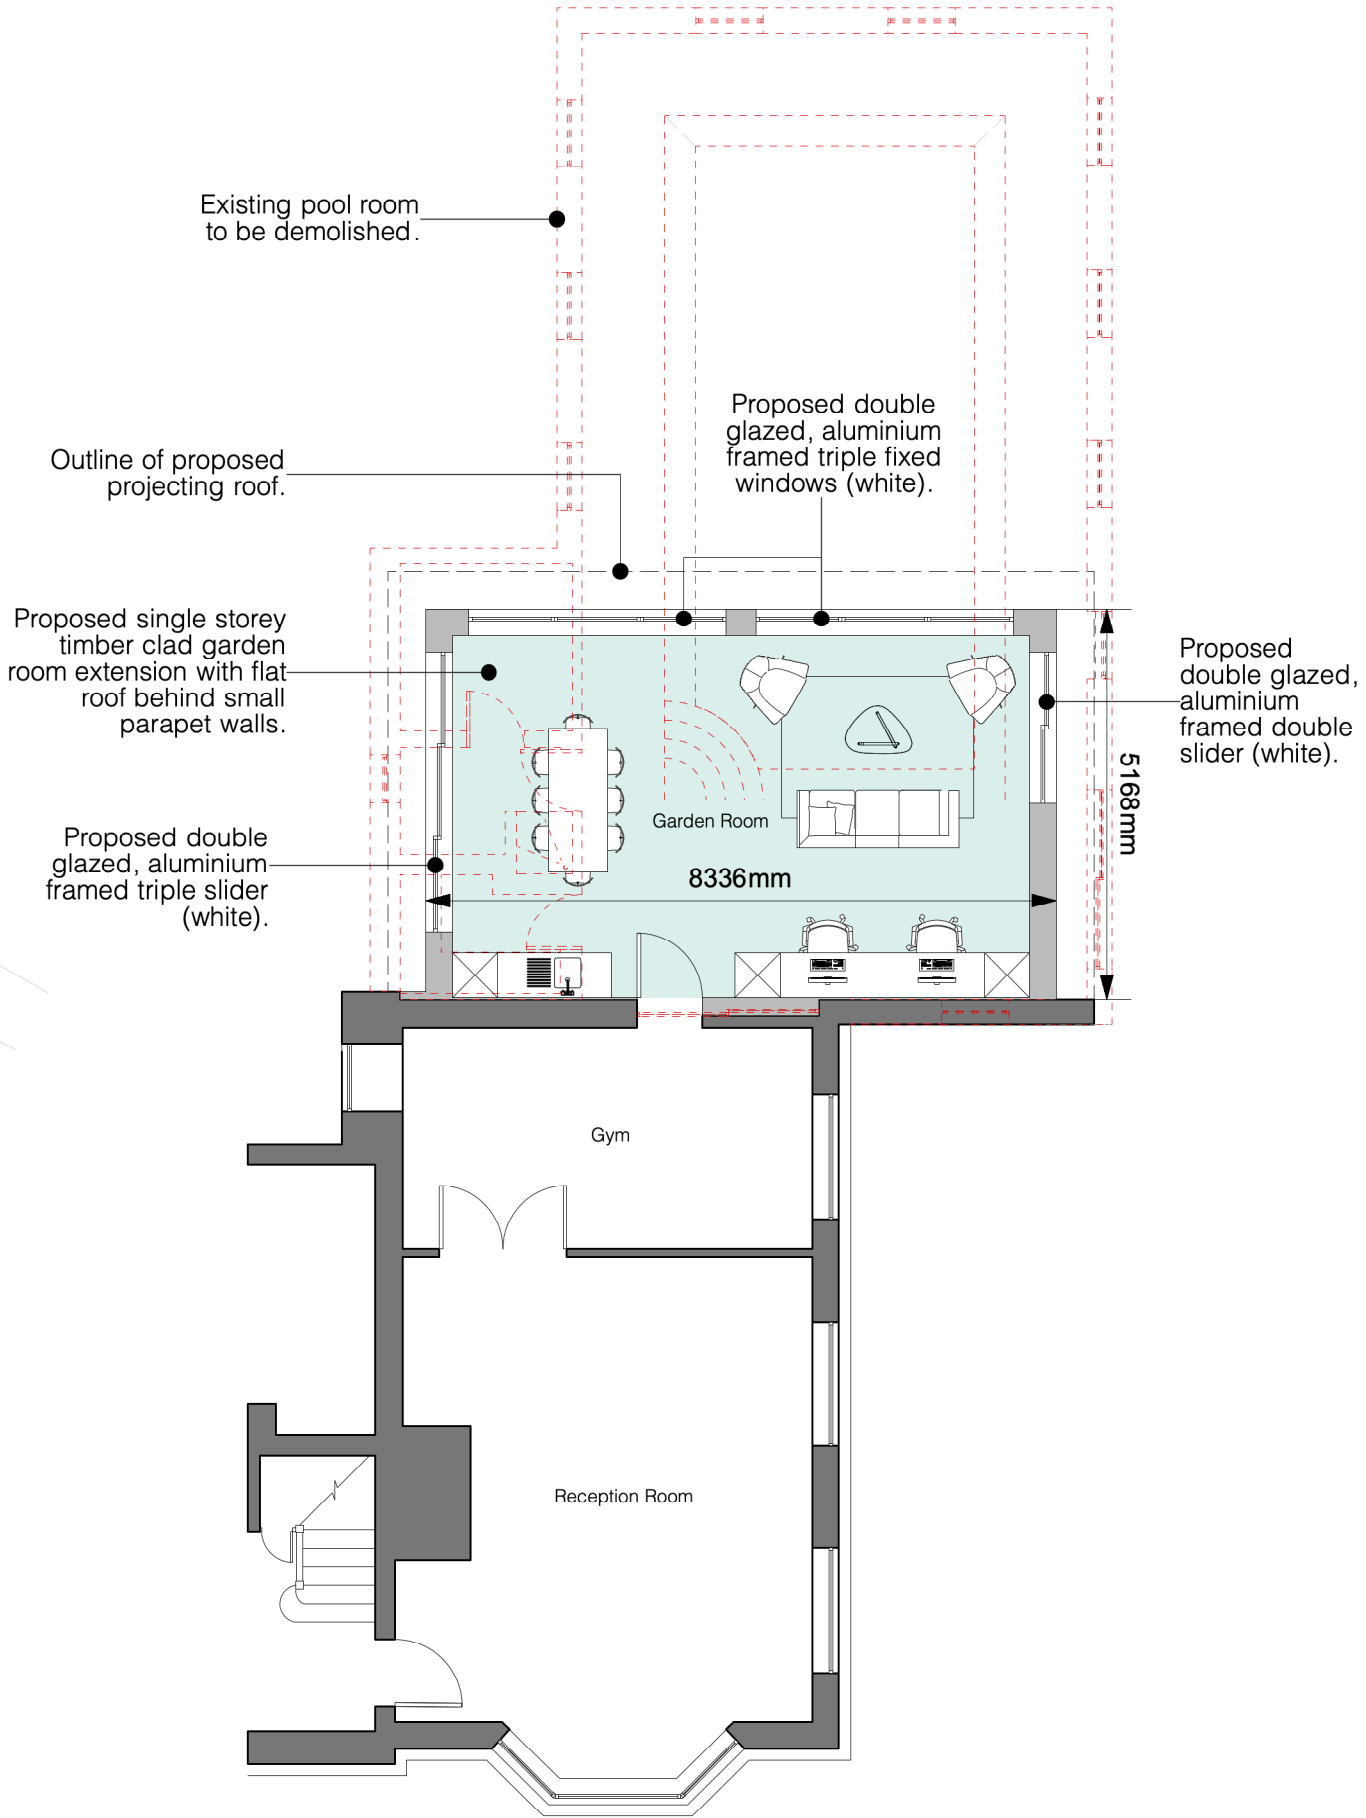

2 proposed floorplan

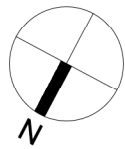

- General notes:
1. Contractor to check all dimensions on site prior to production of any shop drawings, fabrication and commencement on site.
 2. All work to comply with current Building Regulations and all relevant regulations.

A	25.07.25	Issued for Planning
-	22.07.25	Draft issued to client
rev	date	note

PLANNING

PK PORTFOLIO ARCHITECTS
emma@portfolioarchitects.co.uk | www.portfolioarchitects.co.uk

project
GREENHILL
TWYCROSS ROAD
SHEEPY MAGNA
NR ATHERSTONE CV9 3RS

drawing
EXISTING & PROPOSED
FLOOR PLANS

THE COPYRIGHT OF THIS DRAWING AND DESIGN IS VESTED IN THE ARCHITECT AND MUST NOT BE COPIED OR REPRODUCED WITHOUT WRITTEN CONSENT. ALL DIMENSIONS GIVEN ARE TO BE VERIFIED ON SITE BY THE RESPONSIBLE CONTRACTOR. DO NOT SCALE DIMENSIONS FROM THIS DRAWING UNLESS FOR PLANNING APPLICATION PURPOSES.

scale	dwg no	rev
1:500 @ A3	101-06	A