



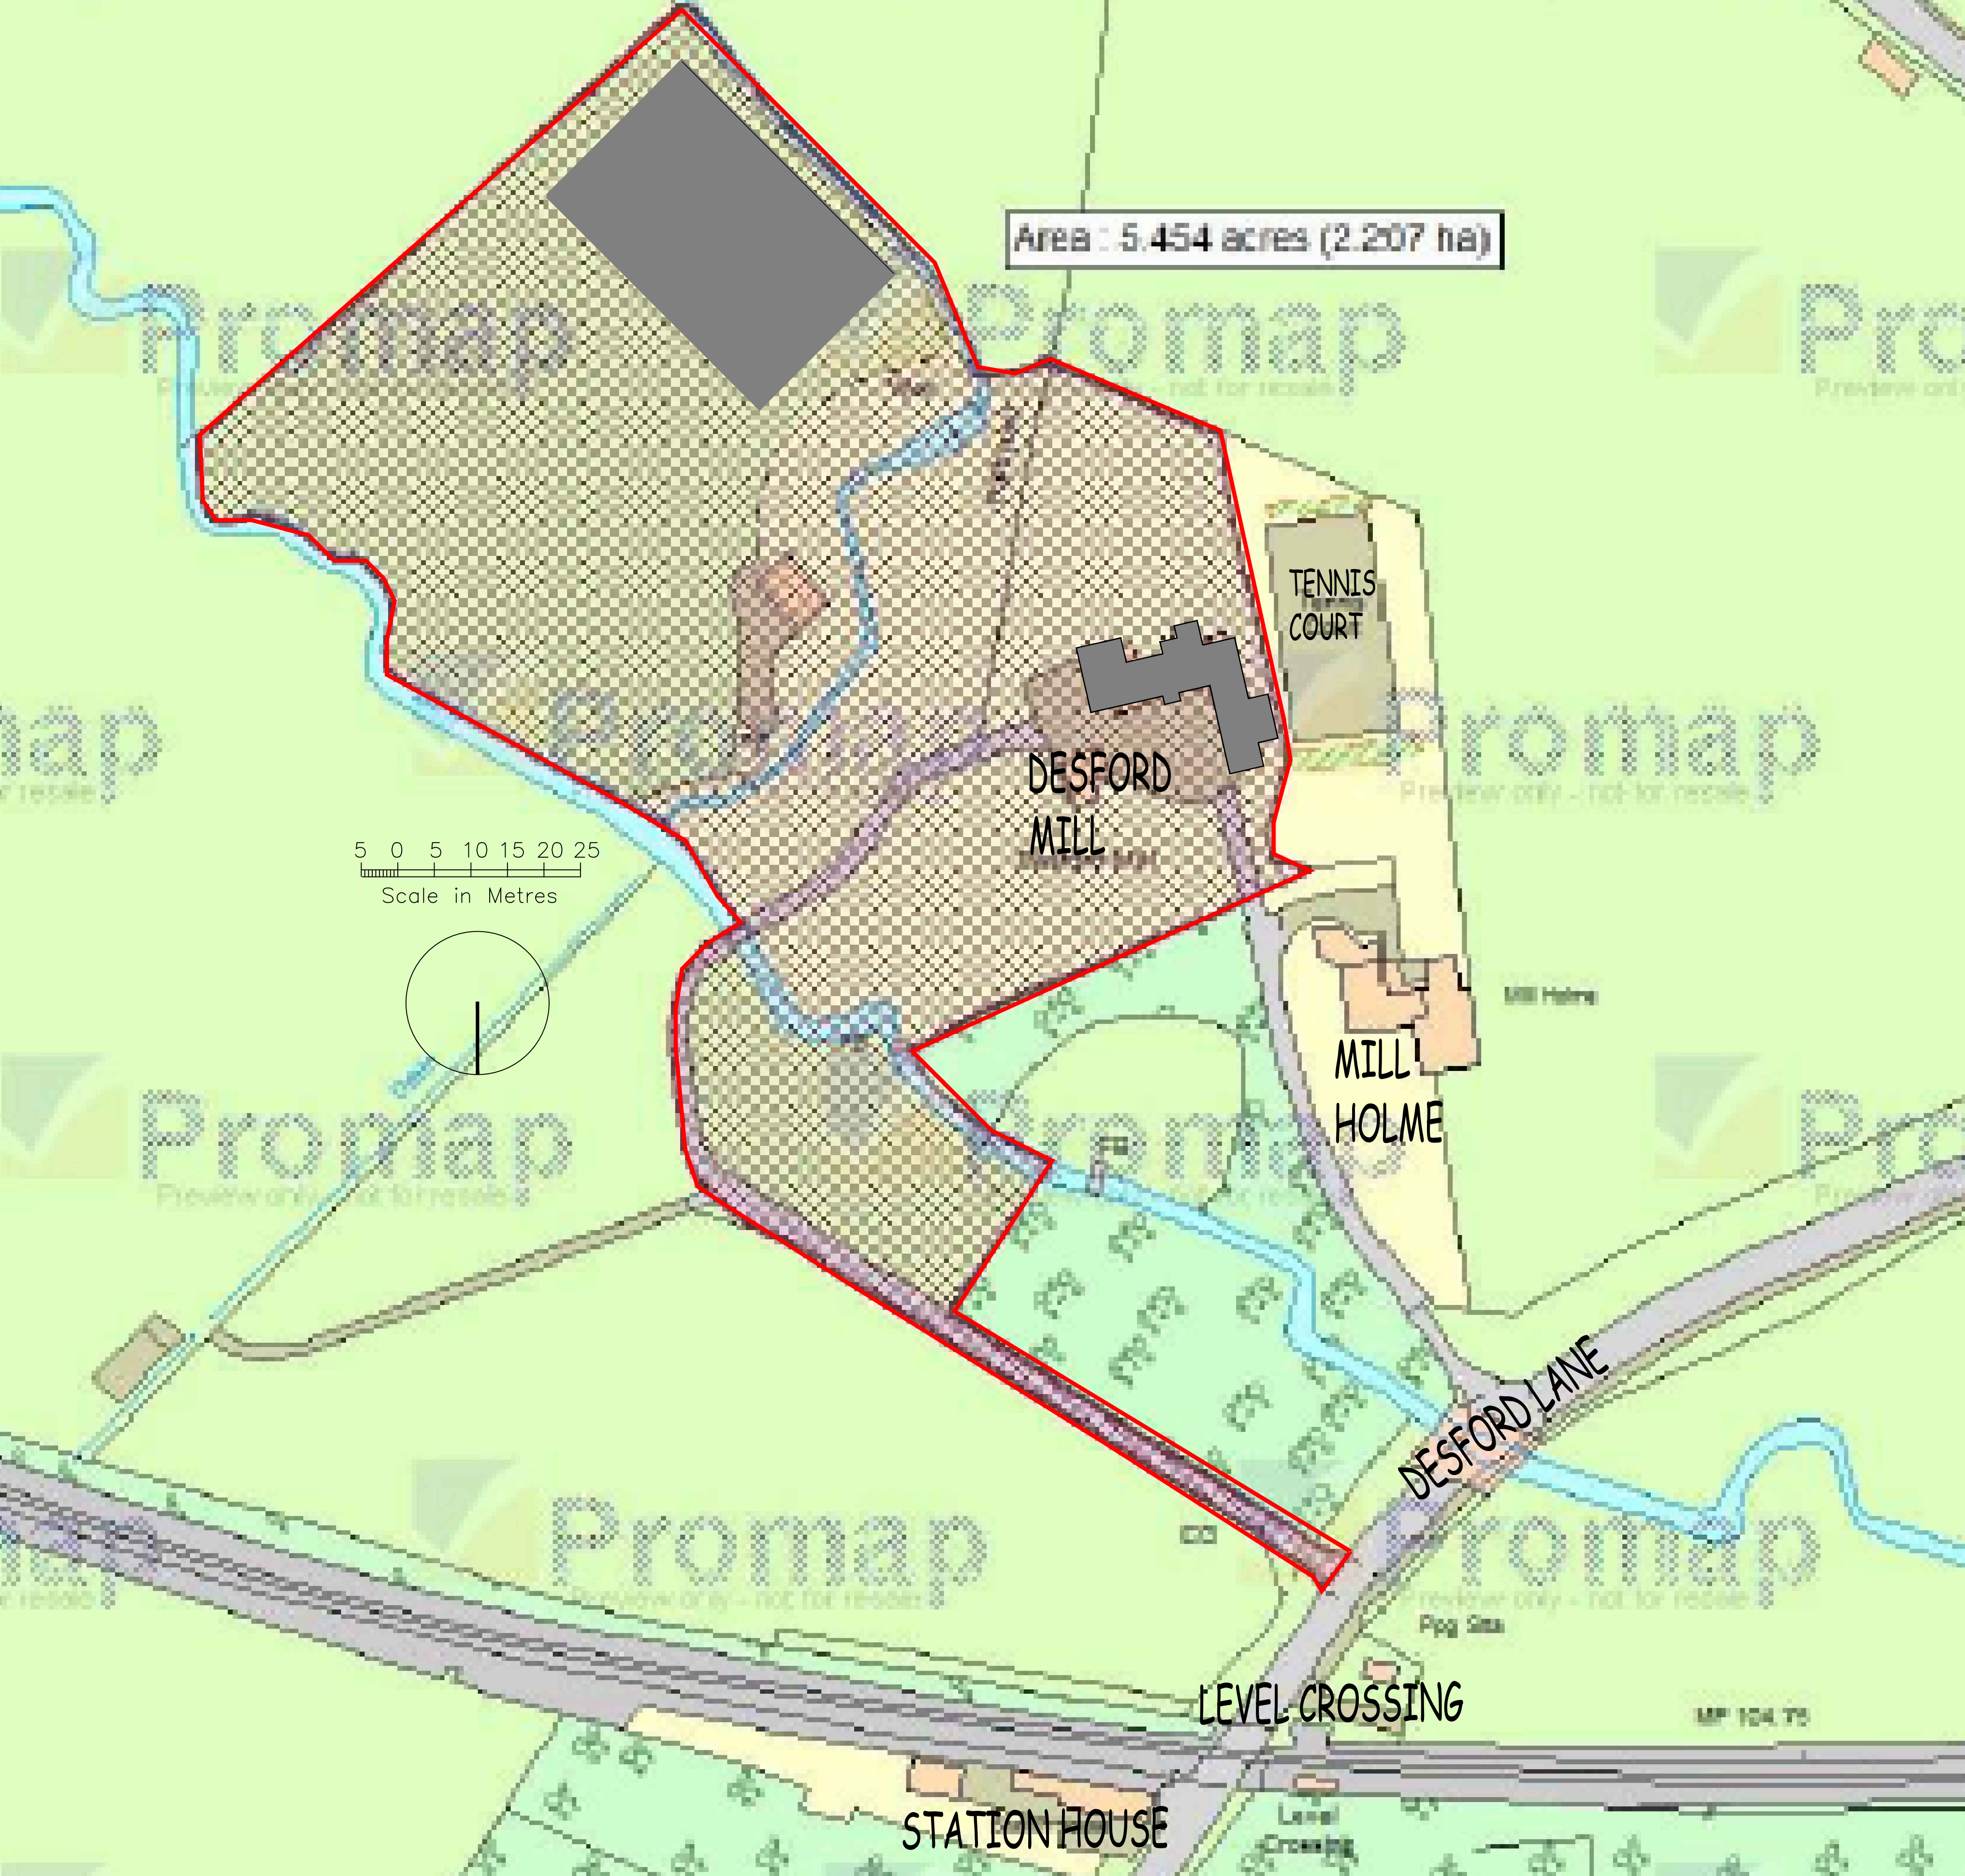


Proposed Site Plan
SCALE 1:200 @ A1

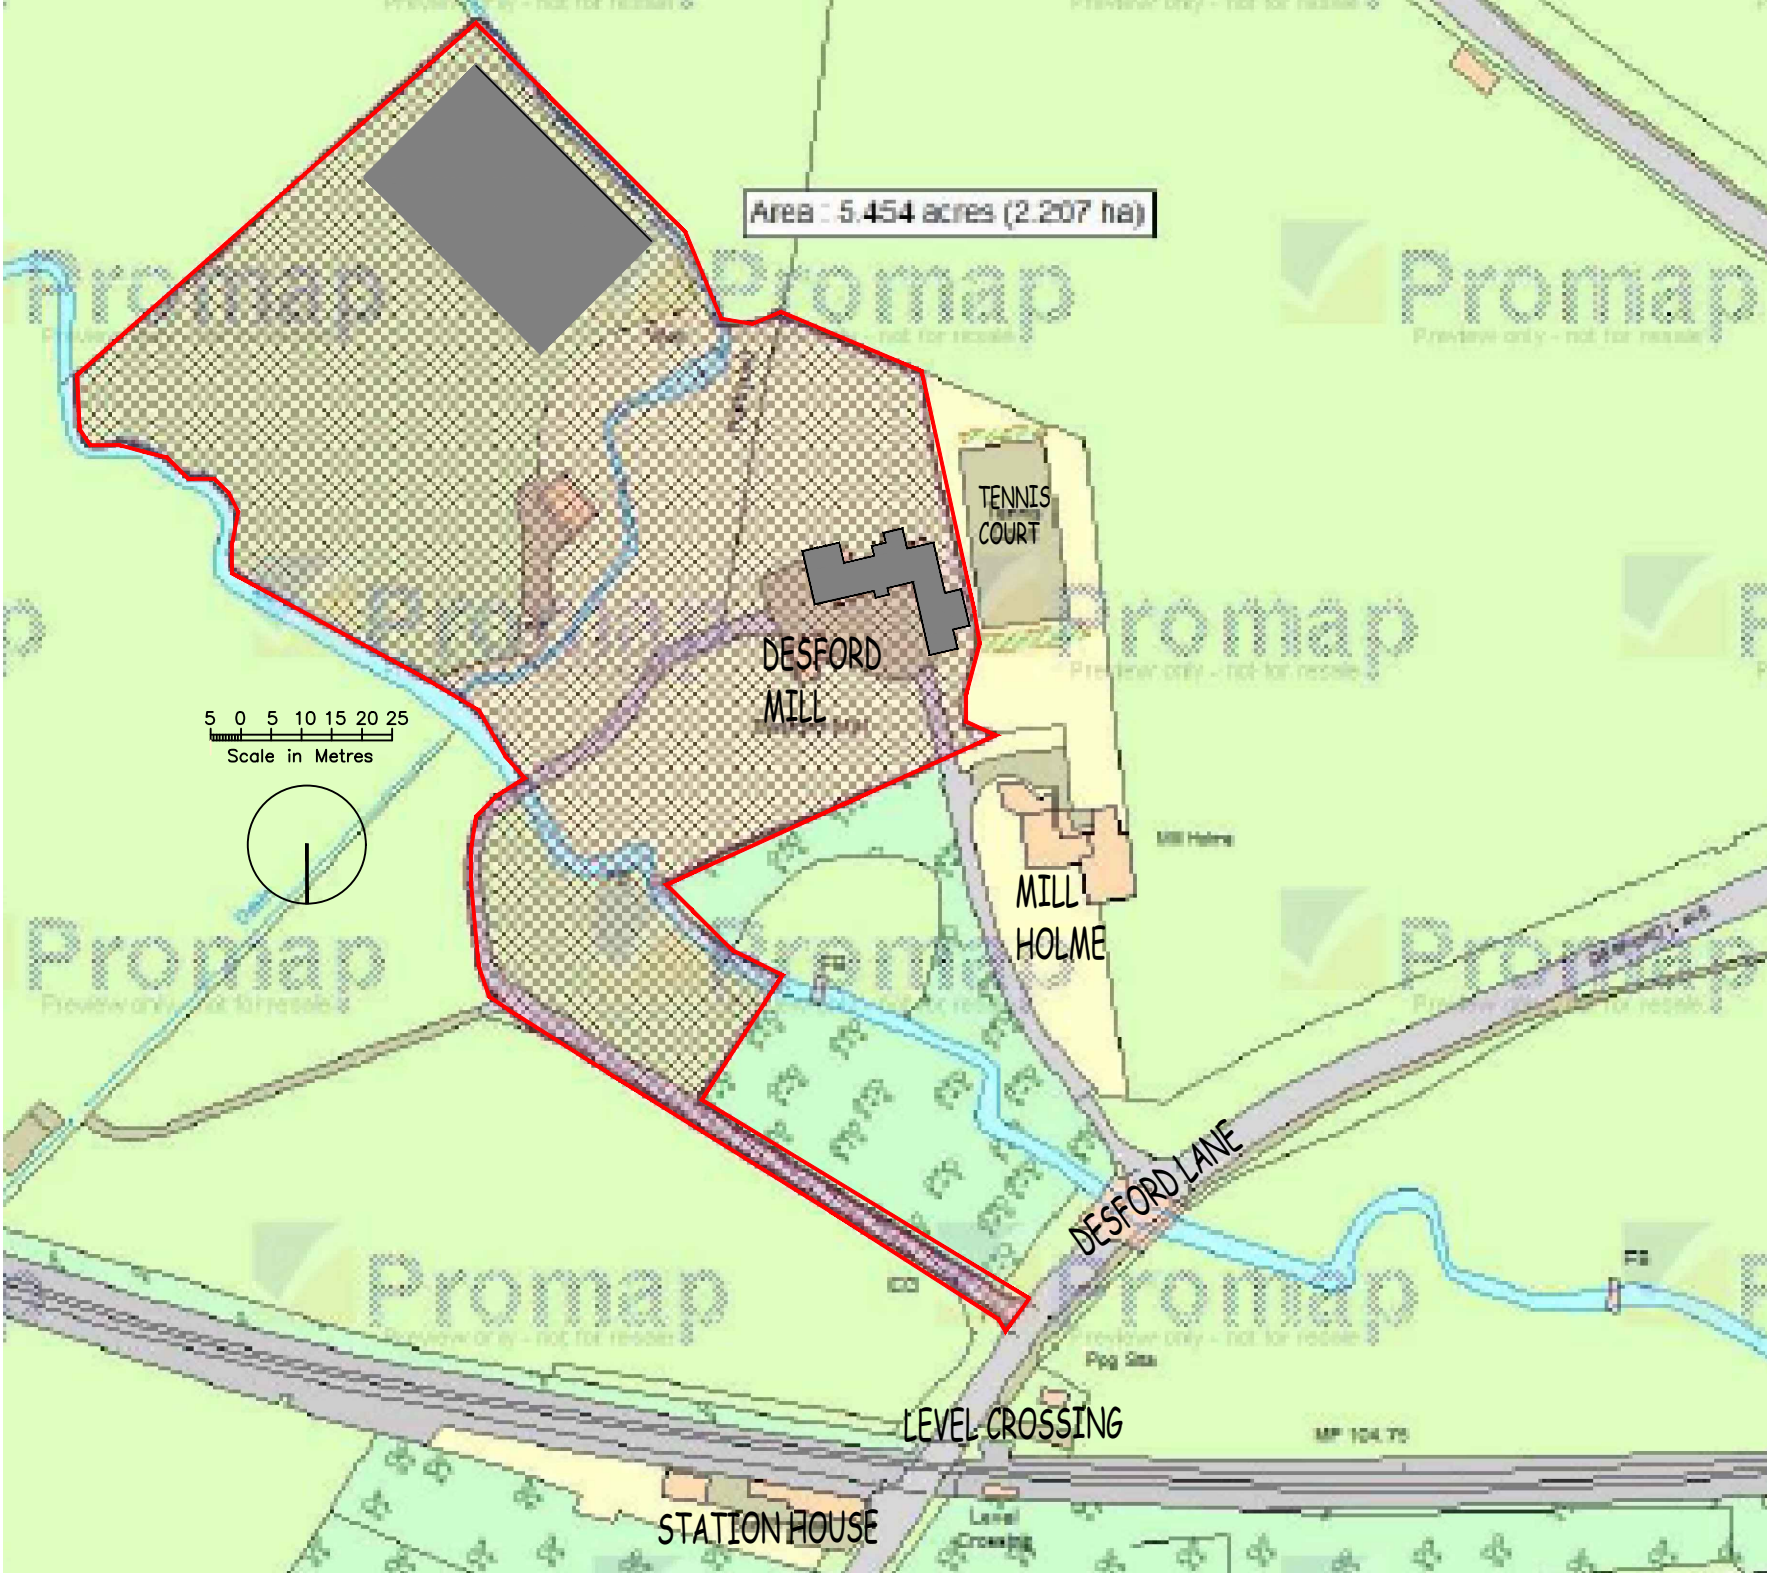

Proposed Location Plan
SCALE 1:1250 @ A1

Planning Application for proposed alterations

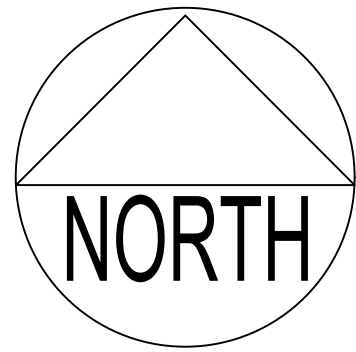

Proposed Alterations
Desford Mill
Leicestershire
Proposed Site & Location Plan

PLANNING
2025/P02
MBL

JULY 2025
1:500/1250 @ A1