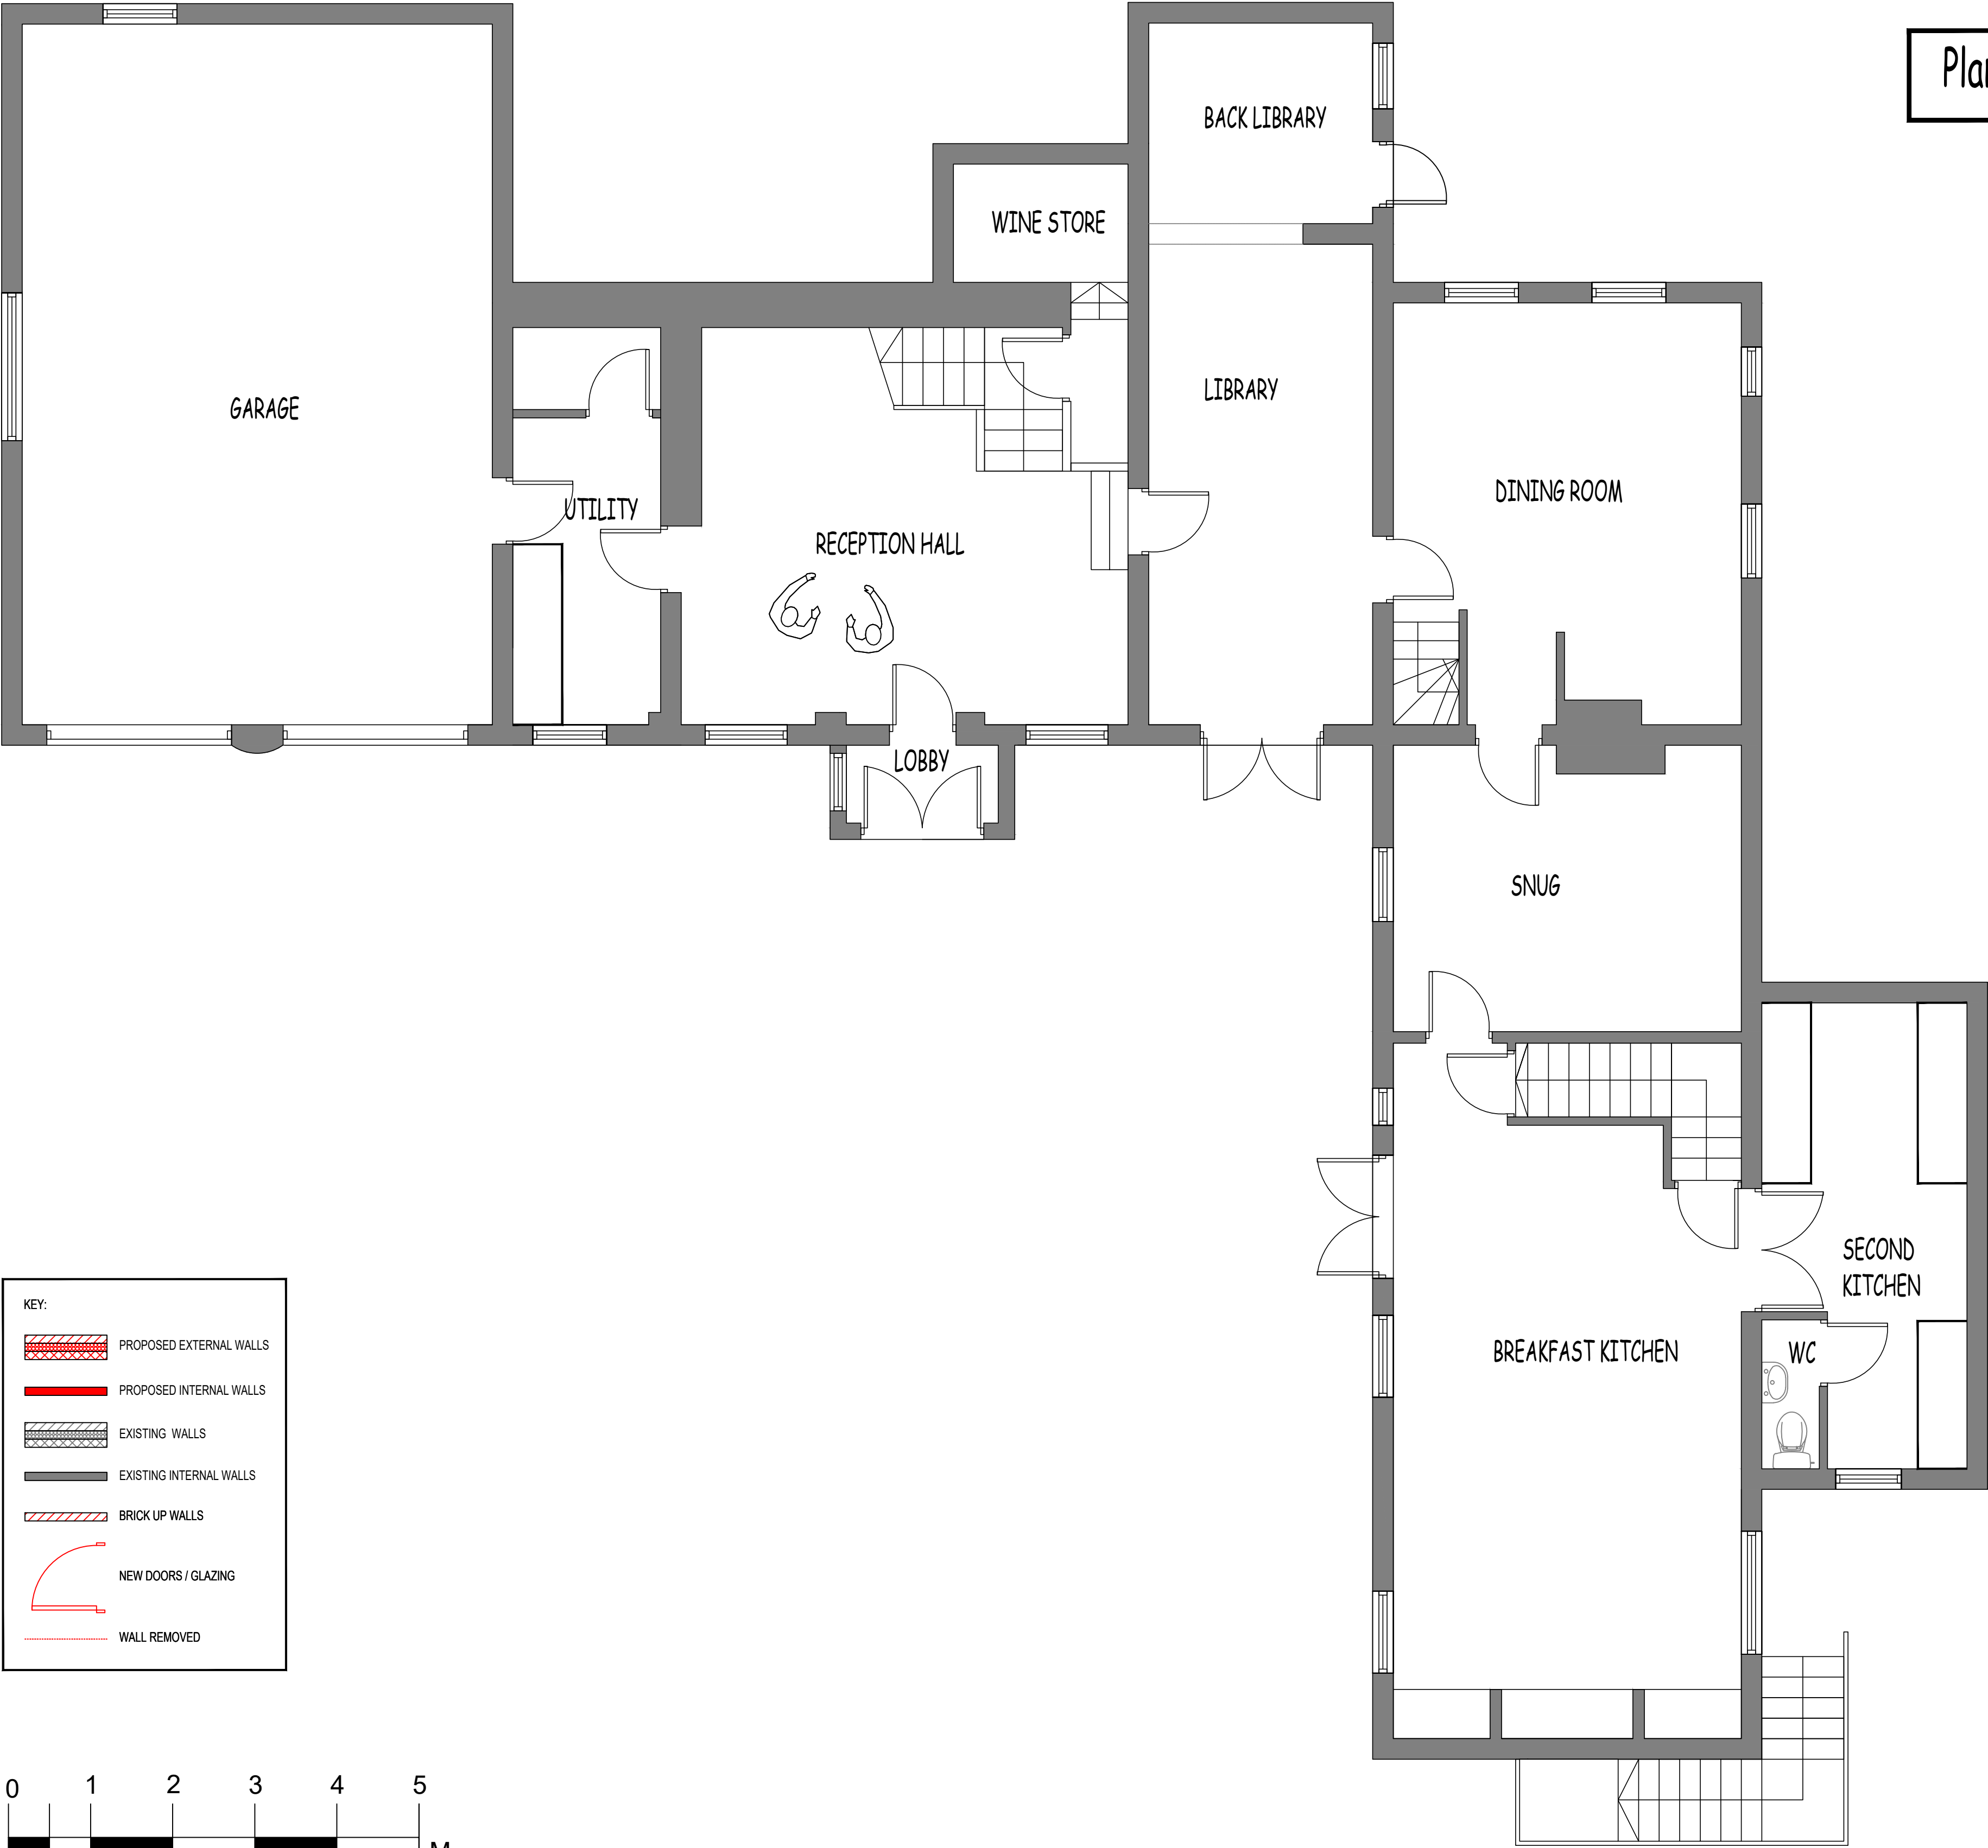


Existing Ground Floor Plan
SCALE 1:50 @ A1

Proposed Alterations
Desford Mill
Leicestershire
Existing Ground Floor Plan

PLANNING
2025/P03
MBL

JULY 2025
1:50 @ A1