
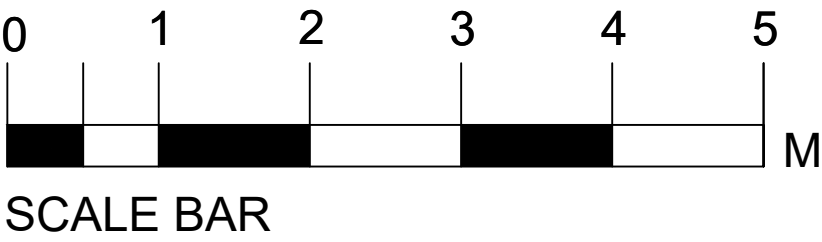
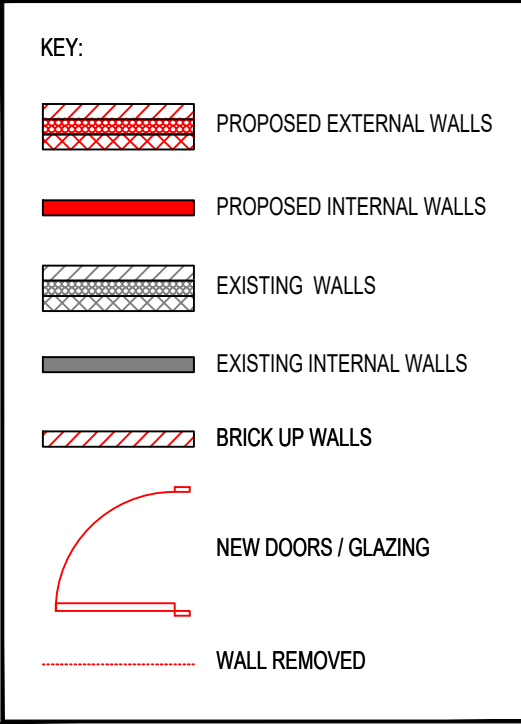


Planning Application for proposed alterations

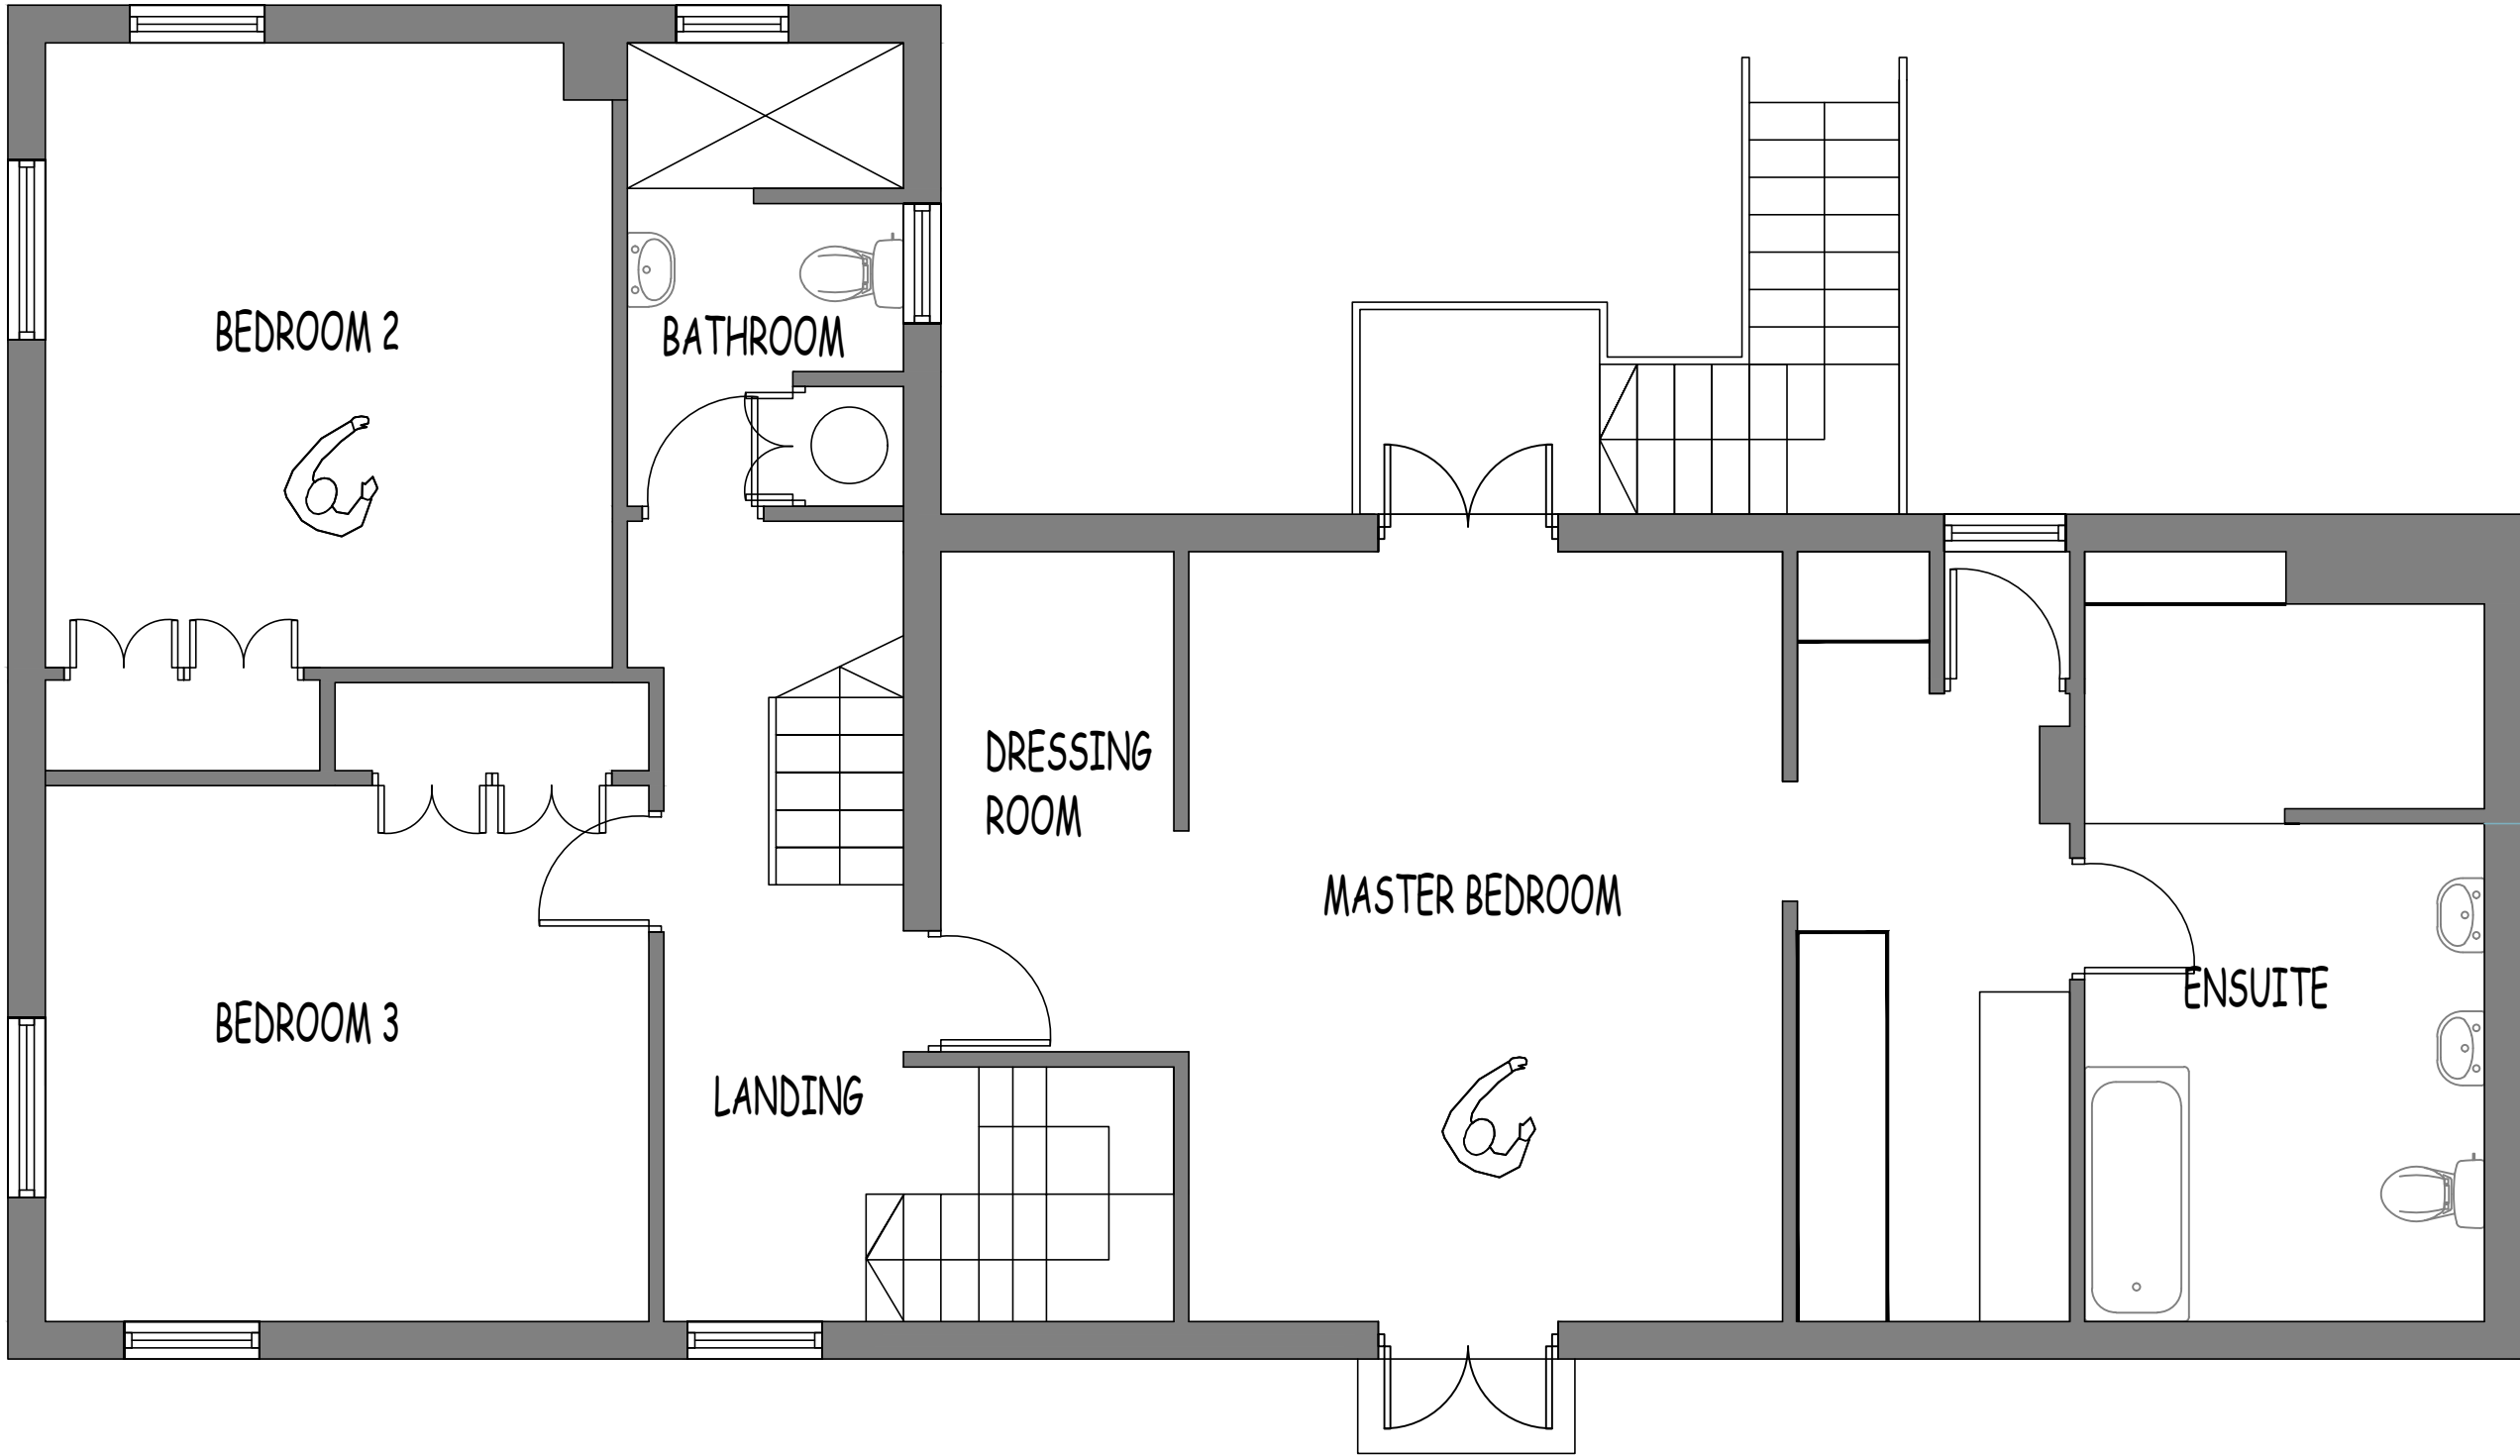

Existing Second Floor Plan

SCALE 1:50 @ A1

Proposed Alterations
Desford Mill
Leicestershire
Existing Second Floor Plan

PLANNING
2025/P05
MBL

JULY 2025
1:50 @ A1