


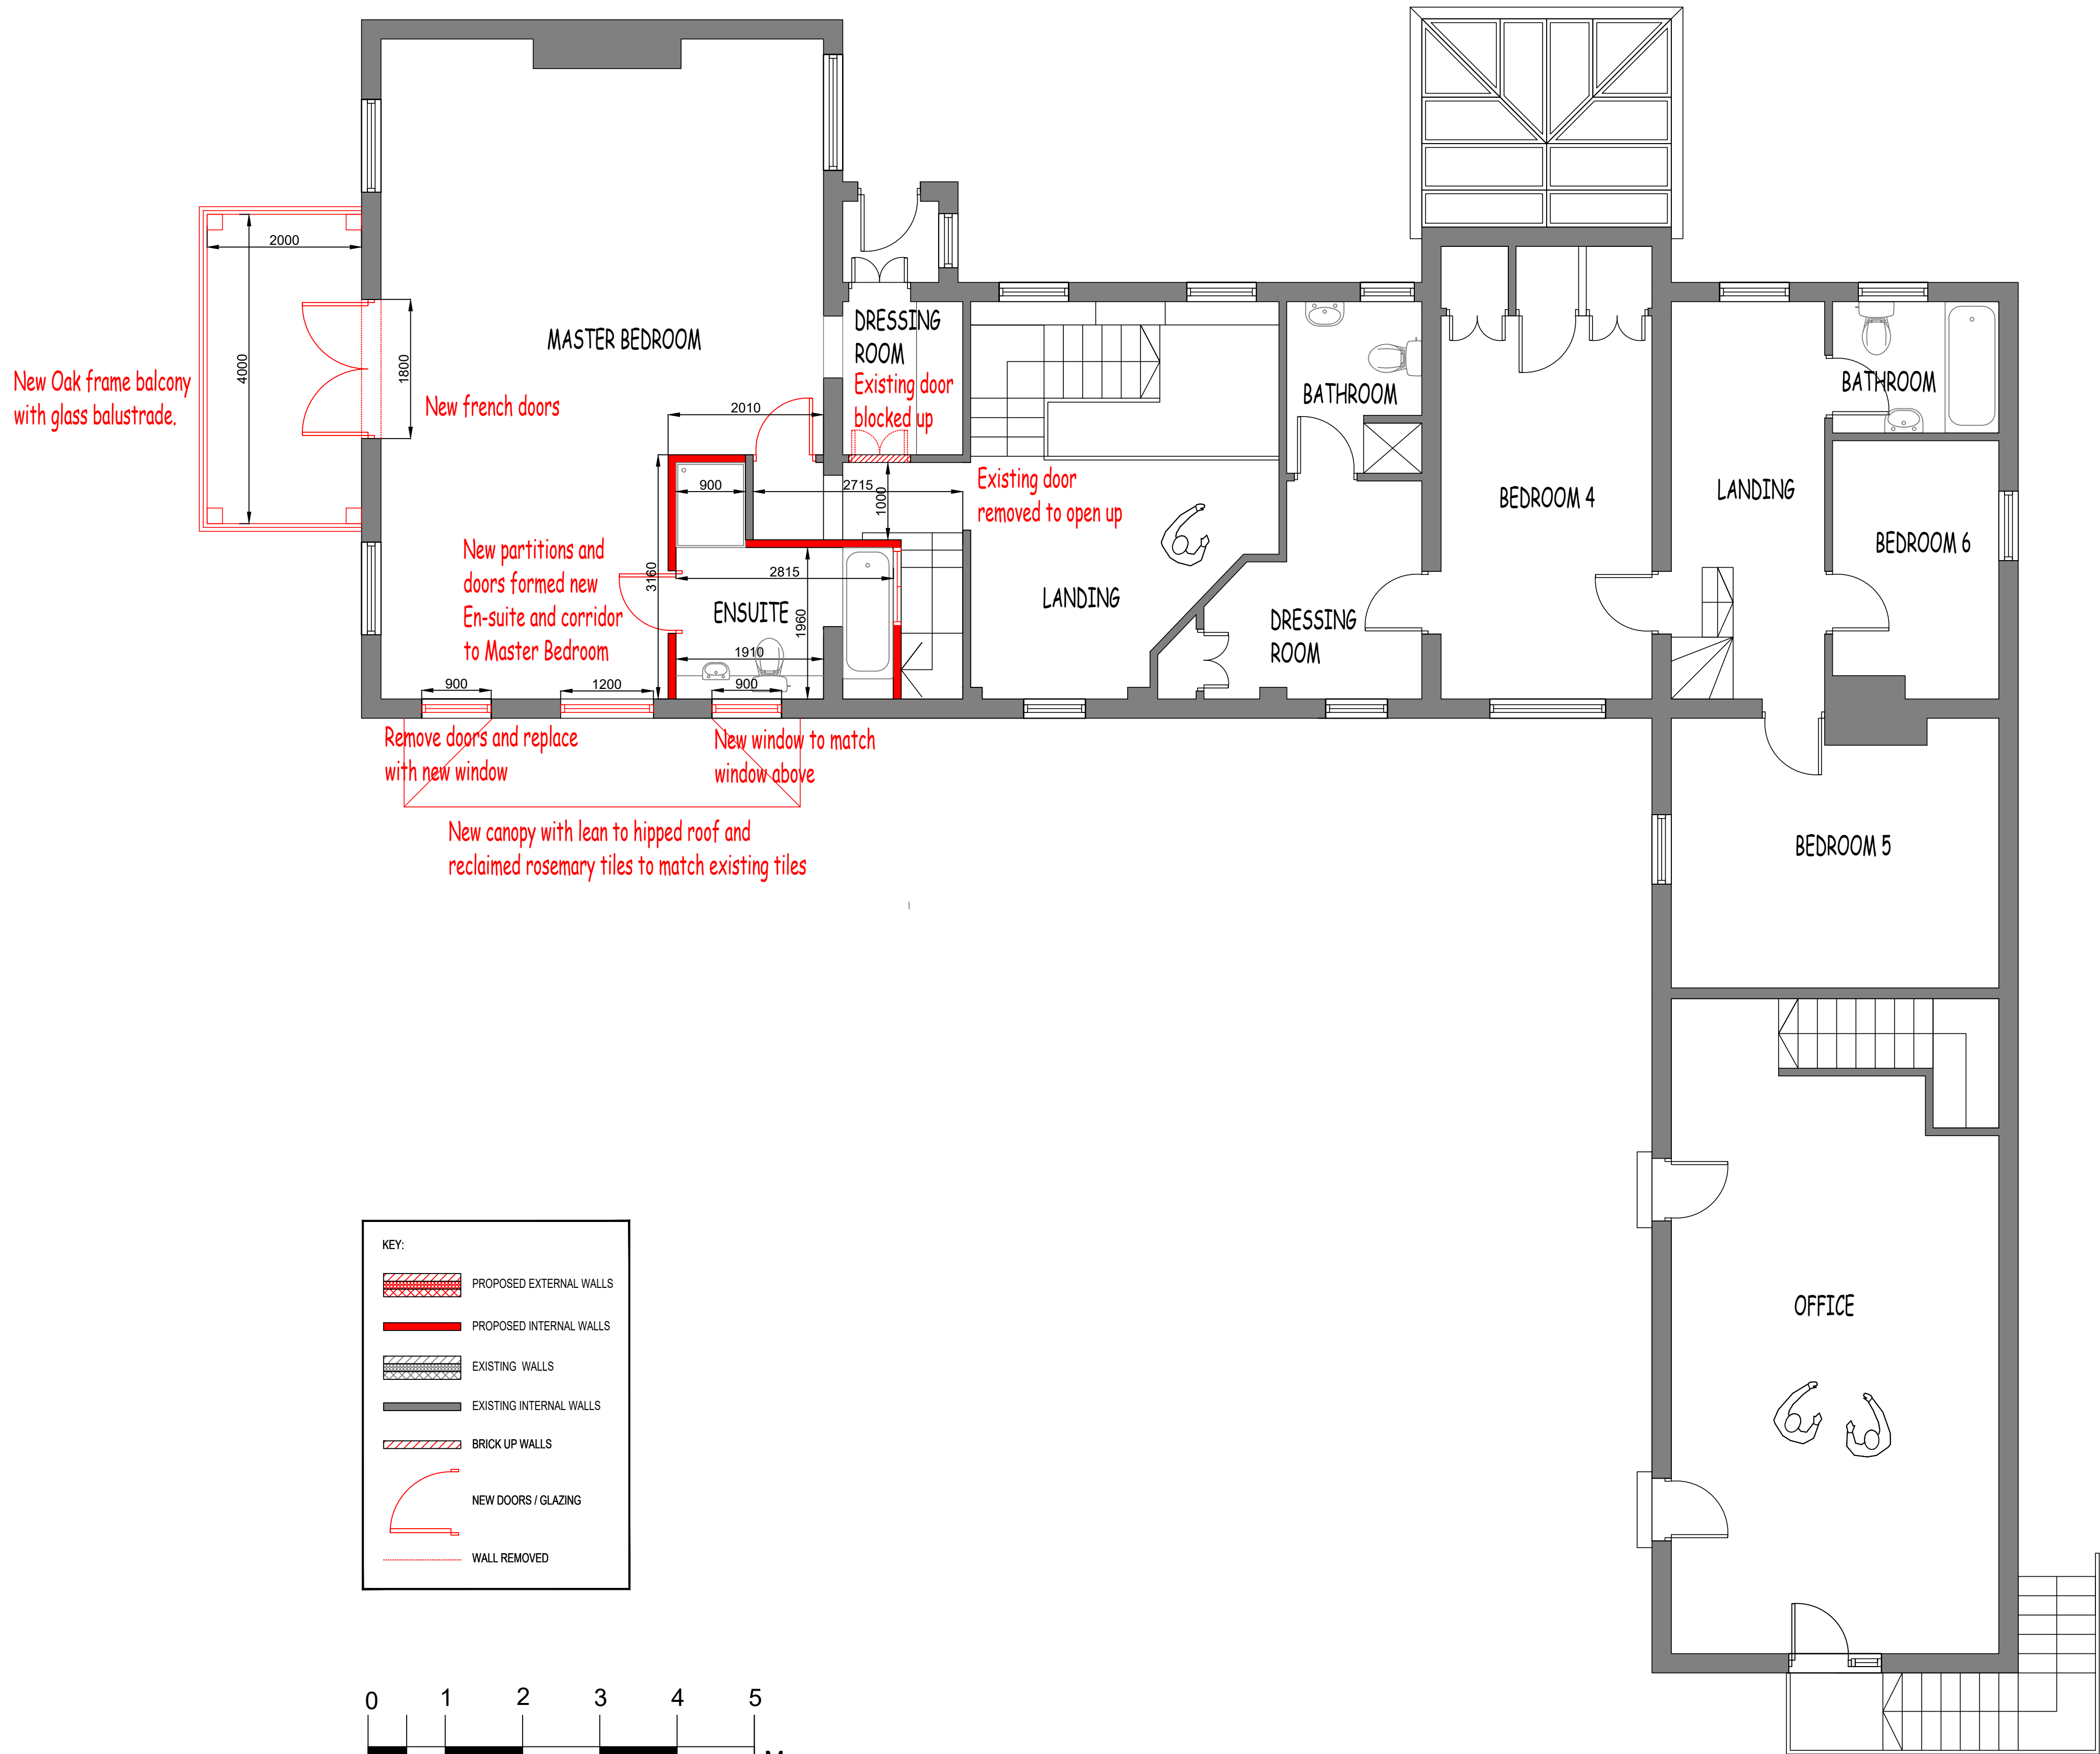


Planning Application for proposed alterations

Please Note: Works include new french doors, windows, oak balcony with glazed balustrade, New lean to hipped roof above existing garage doors (now windows) internal changes to convert the garage into a living room, changes to first floor rooms into Master Bedroom, en-suite and walk-in wardrobe.

KEY:

- PROPOSED EXTERNAL WALLS
- PROPOSED INTERNAL WALLS
- EXISTING WALLS
- EXISTING INTERNAL WALLS
- BRICK UP WALLS
- NEW DOORS / GLAZING
- WALL REMOVED

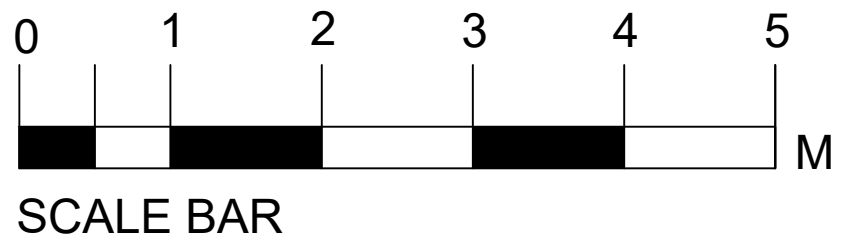

Proposed First Floor Plan
SCALE 1:50 @ A1