


Proposed Second Floor Plan
SCALE 1:50 @ A1

Planning Application for proposed alterations

Please Note: Works include new french doors, windows, oak balcony with glazed balustrade, New lean to hipped roof above existing garage doors (now windows) internal changes to convert the garage into a living room, changes to first floor rooms into Master Bedroom, en-suite and walk-in wardrobe.

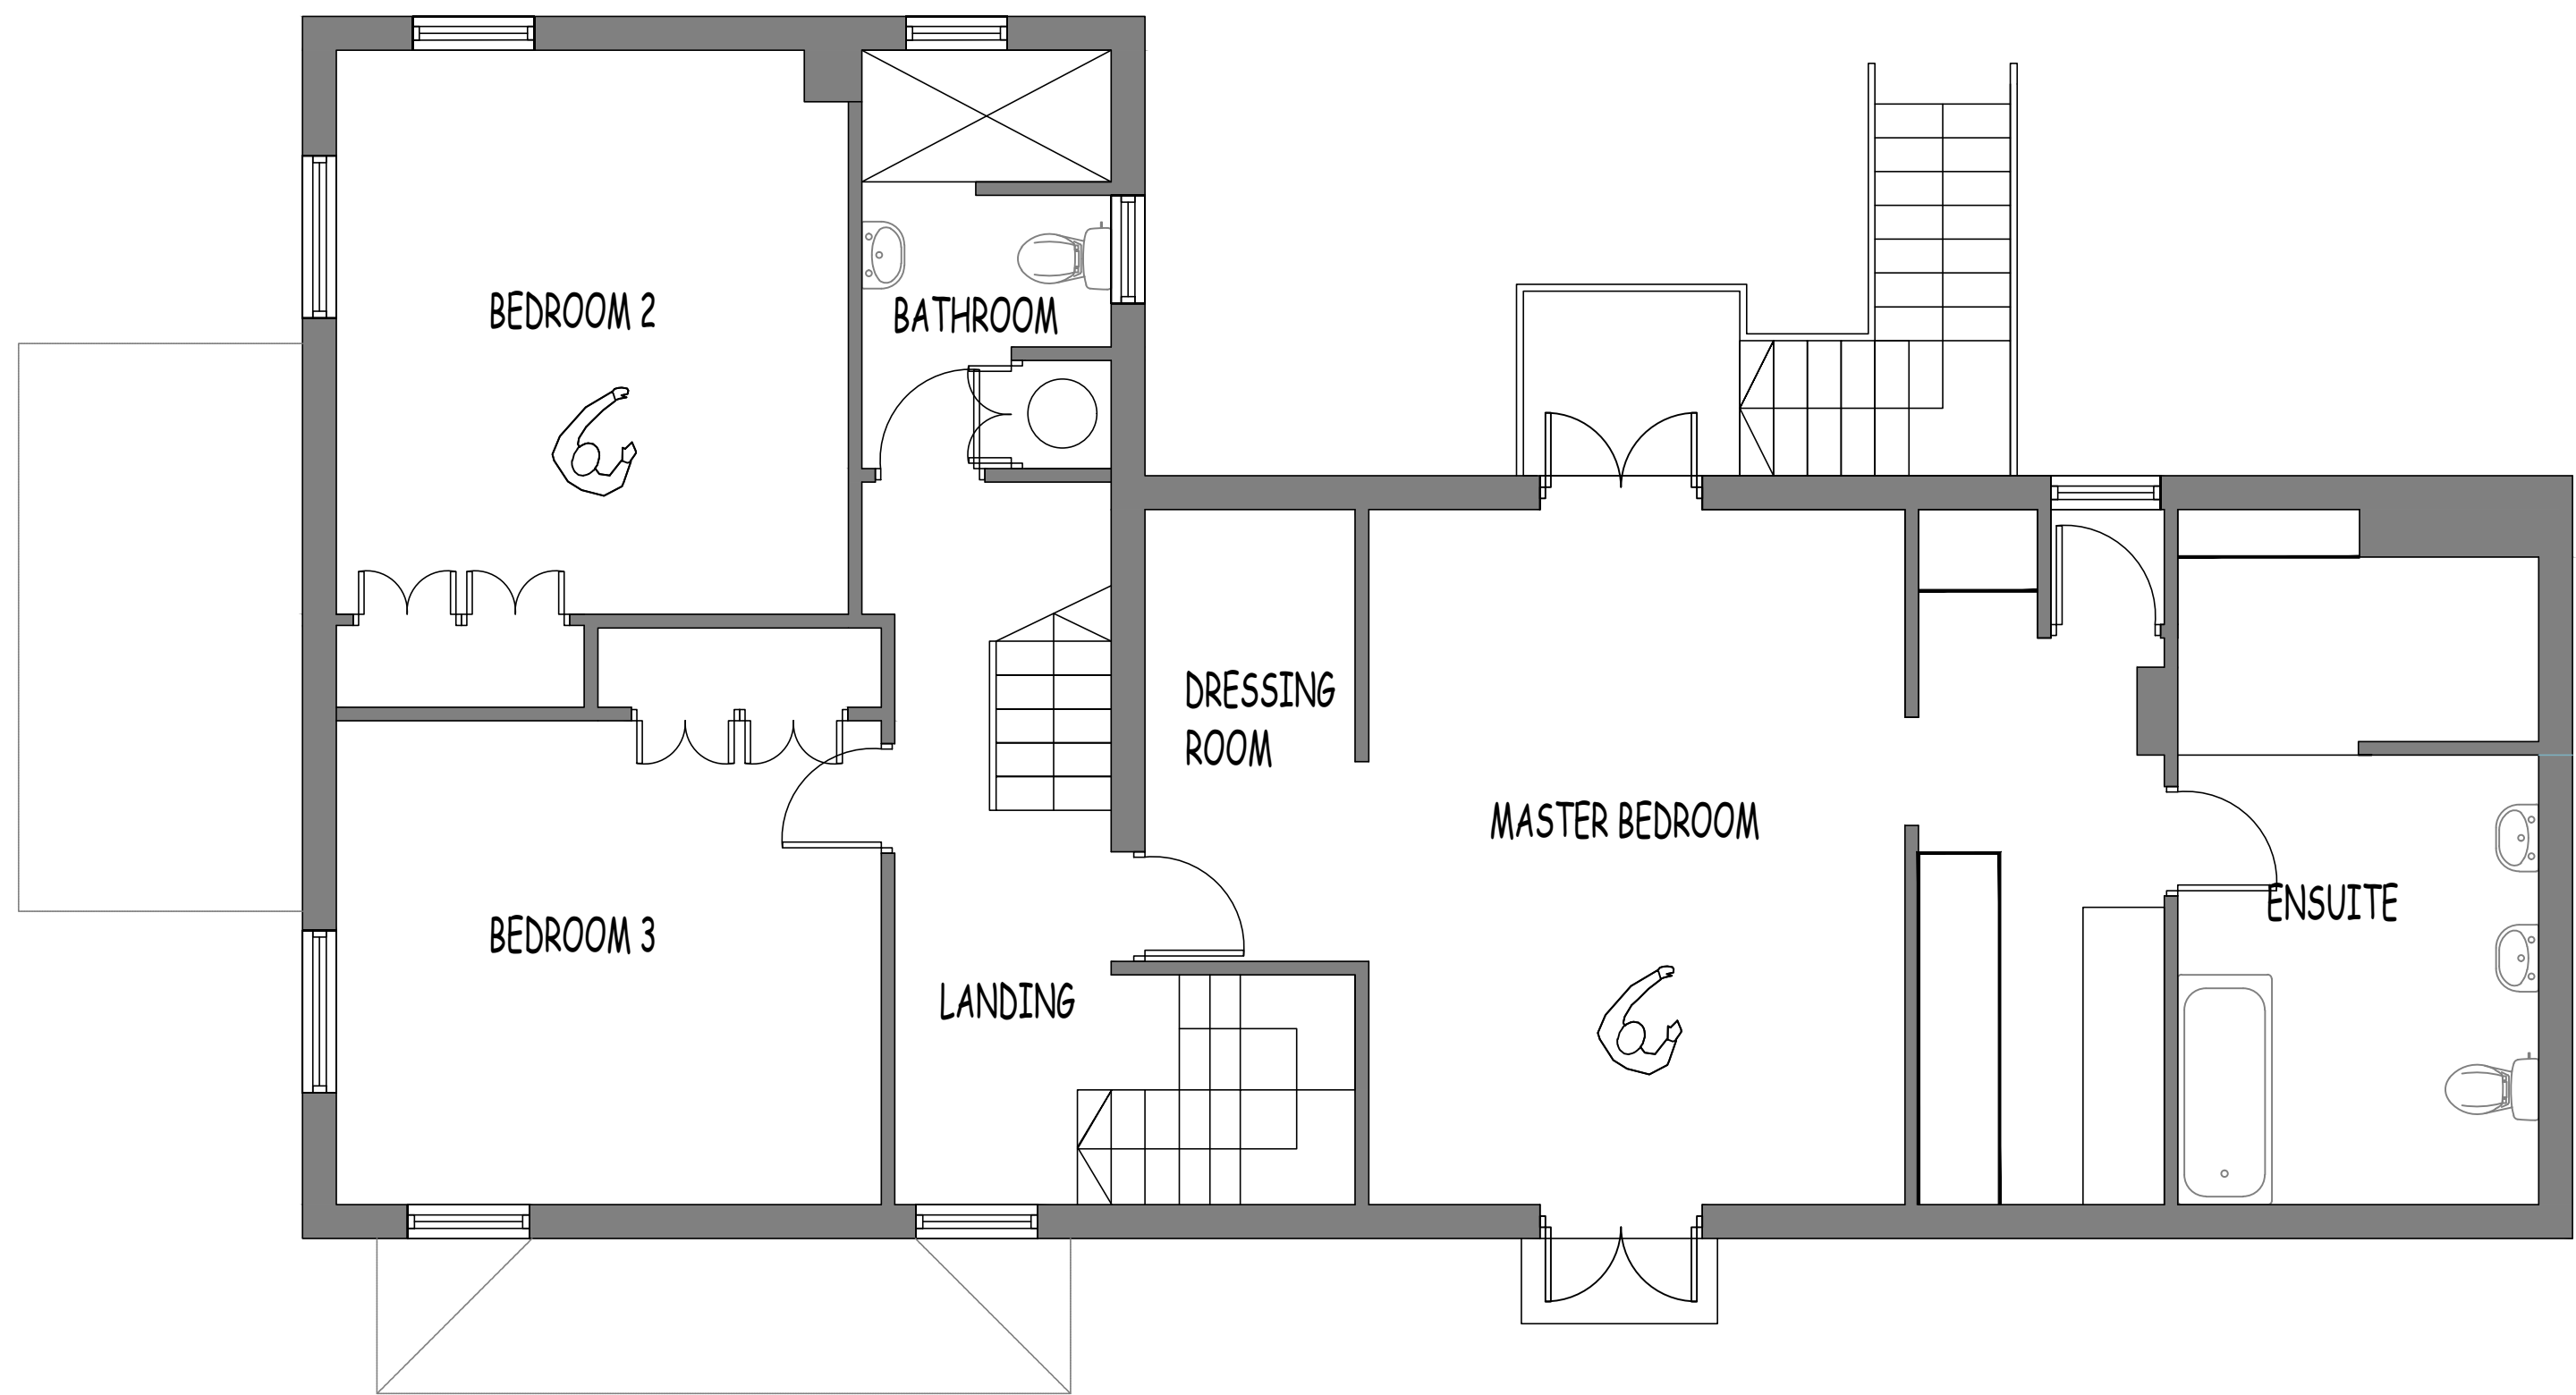