



1. Drawings copyright of © Architectural Vistadesigns Ltd
2. Drawings not to be used without written consent.
3. Drawings should not be used for the purpose of construction or working drawings.
4. Drawings should not be used for the purpose of planning submission.
5. All dimensions must be checked and verified on site before commencing works.
6. OS data may have been used for the purpose of a Planning submission.
7. Do not scale from the drawings.



Revisions		
Rev.	Date	Comments

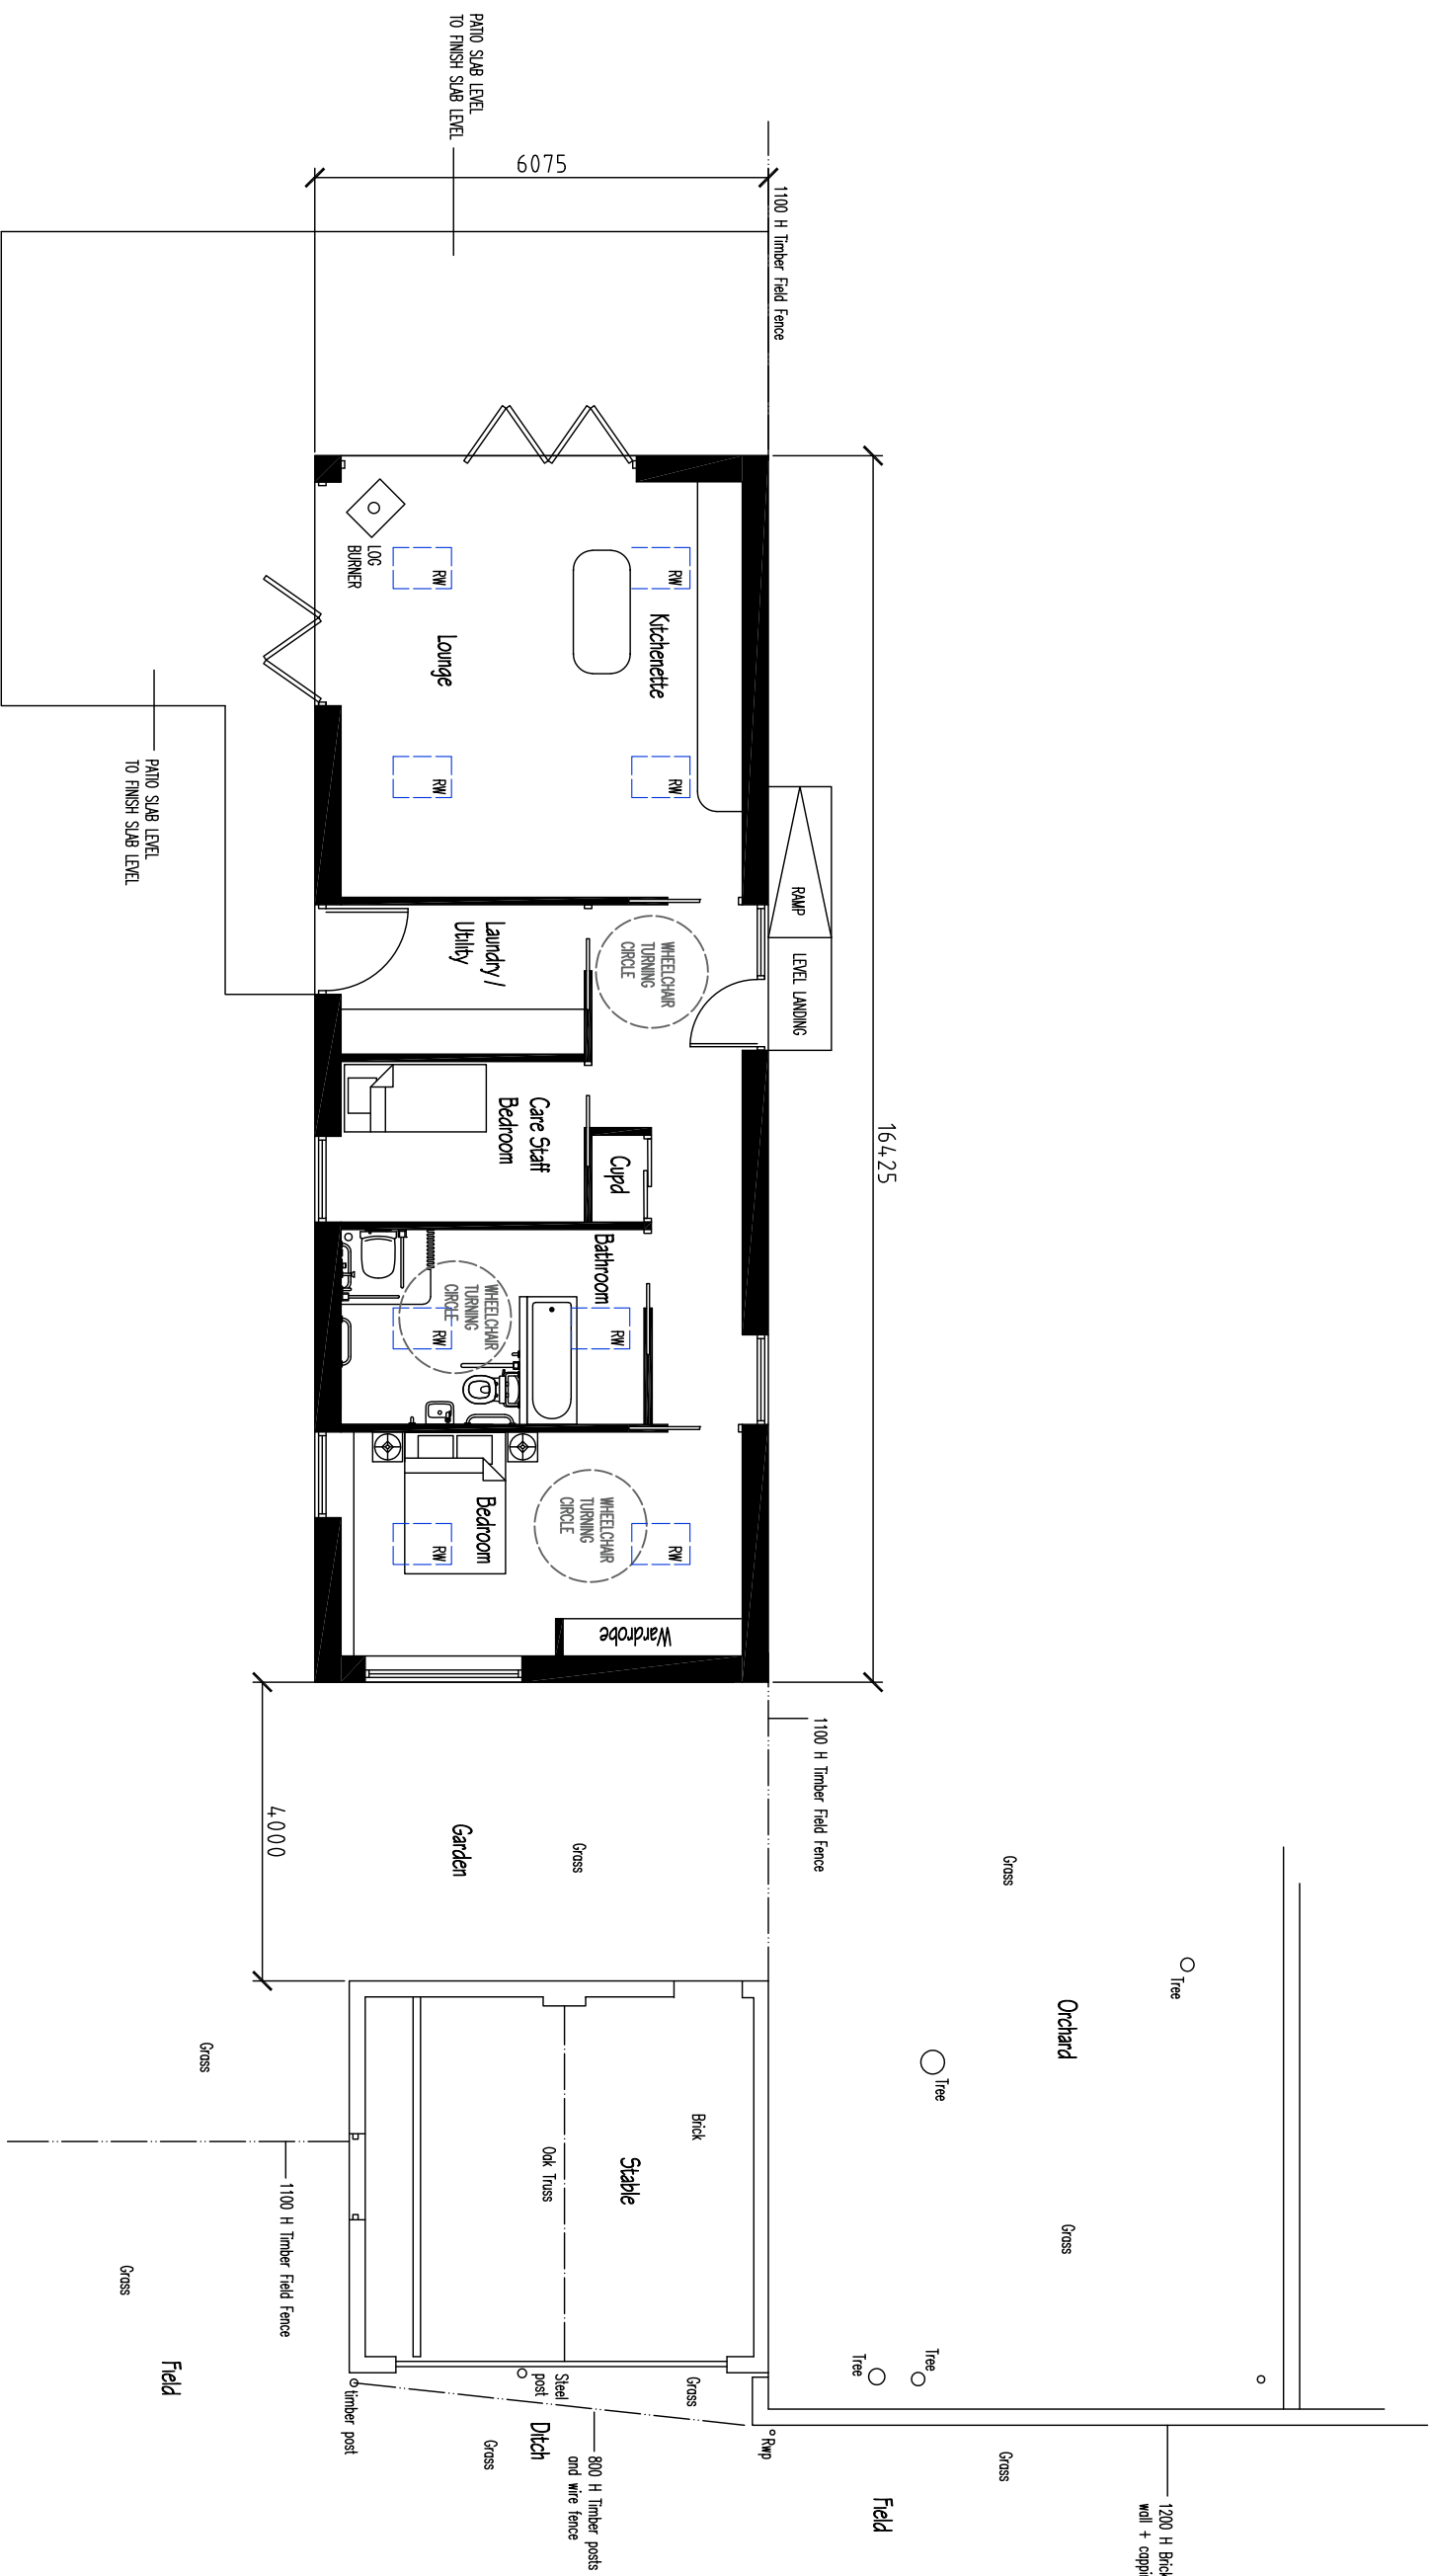

PROPOSED FLOOR PLAN

 


PROPOSED ROOF PLAN

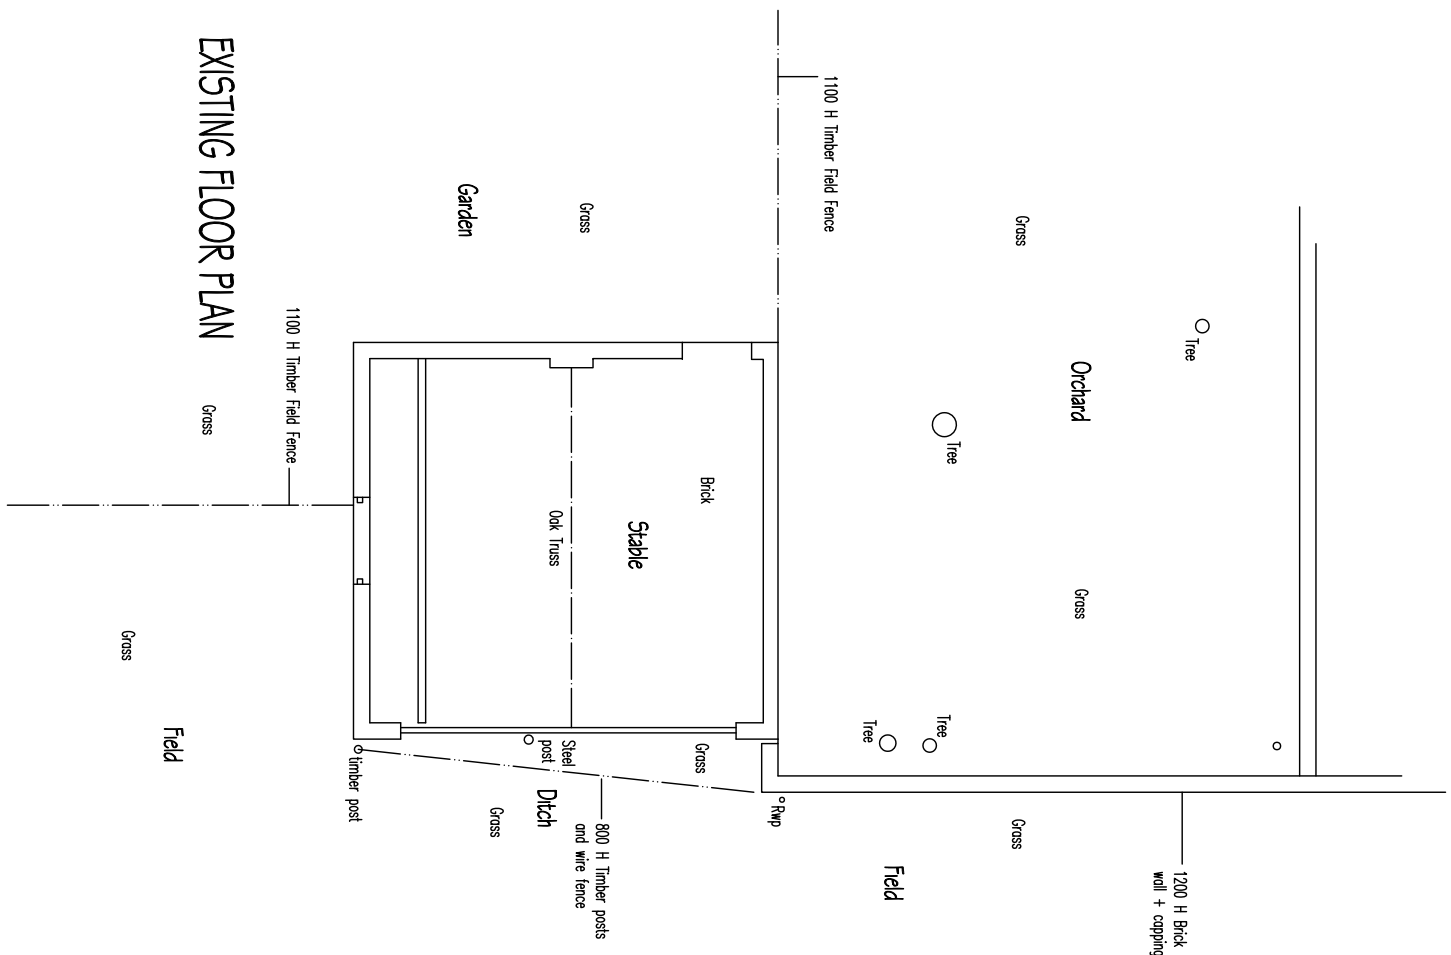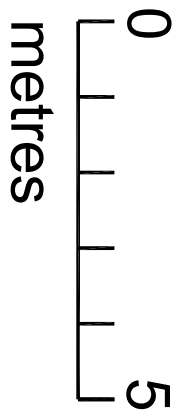

EXISTING FLOOR PLAN



EXISTING ROOF PLAN

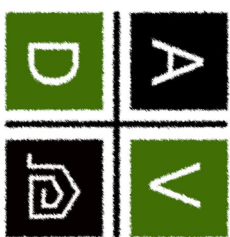

ArchitecturalVistadesigns Ltd

a: The Padlock, 118 Padlock Way, Hindley, Lanes LE10 0BZ

m: 0785 459 2584 t: 01455 698 839

w: www.architecturalvistadesigns.co.uk

e: studio@architecturalvistadesigns.co.uk

Client: Mr & Mrs Churchill

Dwg: Existing and Proposed Plans

Project: Proposed Ancillary Dwelling at The Old House,

Congerstone Lane, Shakerstone CV13 6NJR

Scale: 1:100 @ A1

Date: 19.08.2026

Dwg No. AVD-891-CLS-PL02

Rev. -