



1. Drawings copyright of © Architectural Vistadesigns Ltd
2. Drawings not to be used without written consent.
3. Planning drawings should not be used for the purpose of construction or working drawings.
4. Building Regulation approved drawings are not construction or working drawings.
5. All dimensions must be checked and verified on site before commencing works.
6. OS data may have been used for the purpose of a Planning submission.
7. Do not scale from the drawings.

Revisions


Rev.	Date	Comments
------	------	----------

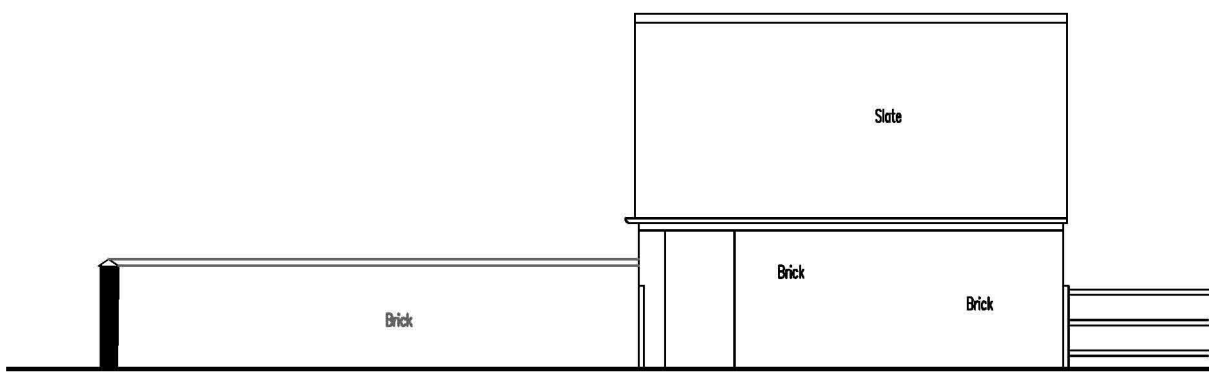


EXISTING WEST ELEVATION

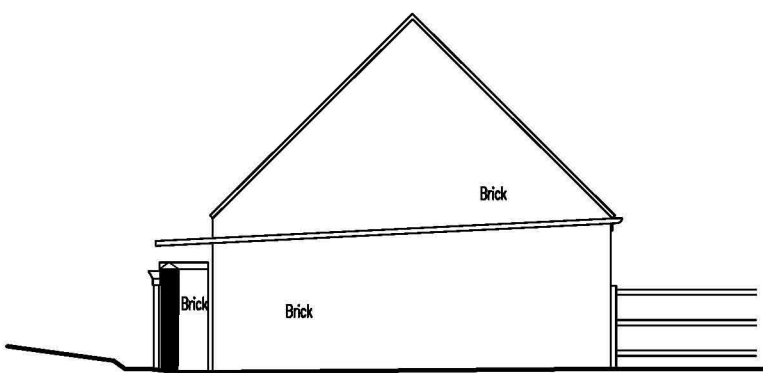

EXISTING NORTH ELEVATION

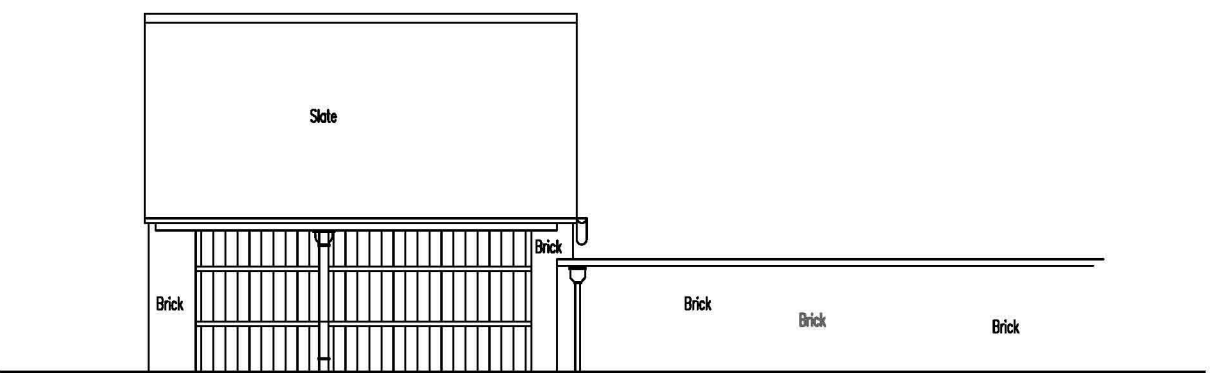

EXISTING EAST ELEVATION

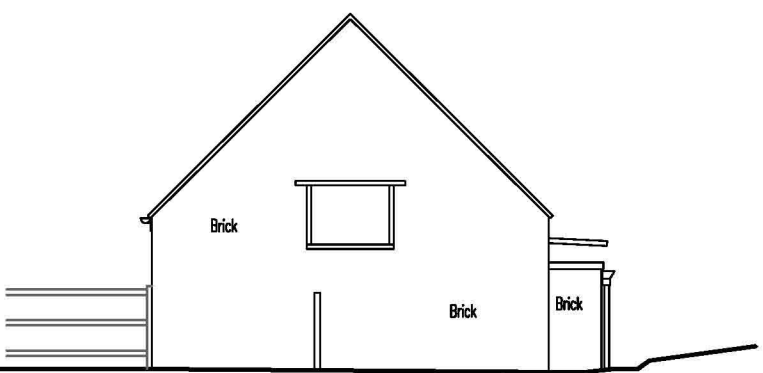

EXISTING SOUTH ELEVATION

0 5
metres




PROPOSED WEST ELEVATION



PROPOSED SOUTH ELEVATION



PROPOSED NORTH ELEVATION

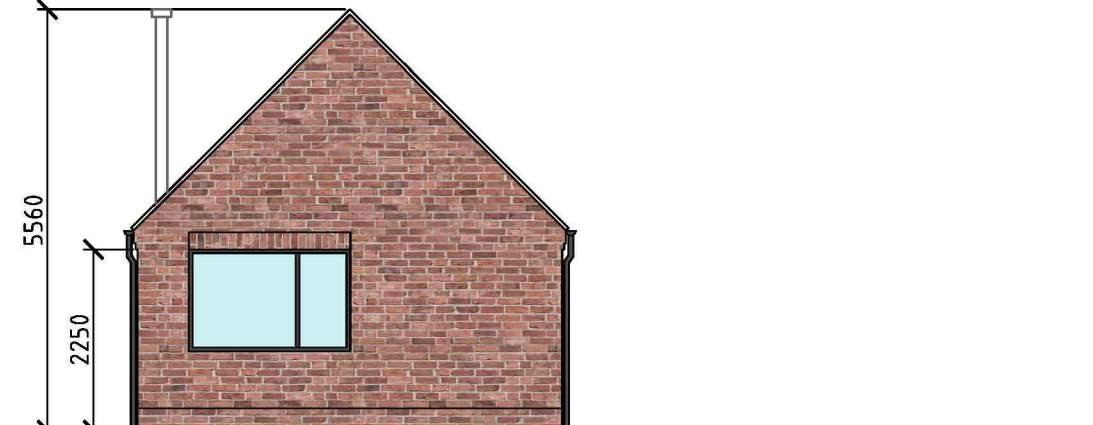

PROPOSED EAST ELEVATION



ArchitecturalVistadesigns Ltd

a: The Paddock, 118 Paddock Way, Hinckley, Leics LE10 0BZ

m: 0785 458 2584 t: 01455 698 839

w: www.architecturalvistadesigns.co.uk

e: studio@architecturalvistadesigns.co.uk

Client: Mr & Mrs Churchill Dwg Status: PLANNING

Dwg: Existing and Proposed Elevations

Project: Proposed Ancillary Dwelling at The Old House,
Congerstone Lane, Shakerstone CV13 6NJR

Scale: 1:100 @ A1

Date: 19.08.2026 Drawn By: map

Dwg No.	Rev.
---------	------

AVD-891-CLS-PL03	-
------------------	---