

Please Note:


- This drawing may be printed and scaled FOR PLANNING PURPOSES.
- All dimensions to be CHECKED ON SITE and any DISCREPANCY reported to Design Three Sixty.
- The site boundary shown is the best assumed from available data & does NOT represent legal ownership.
- All dimensions in mm unless otherwise stated.



Front Elevation




Rear Elevation

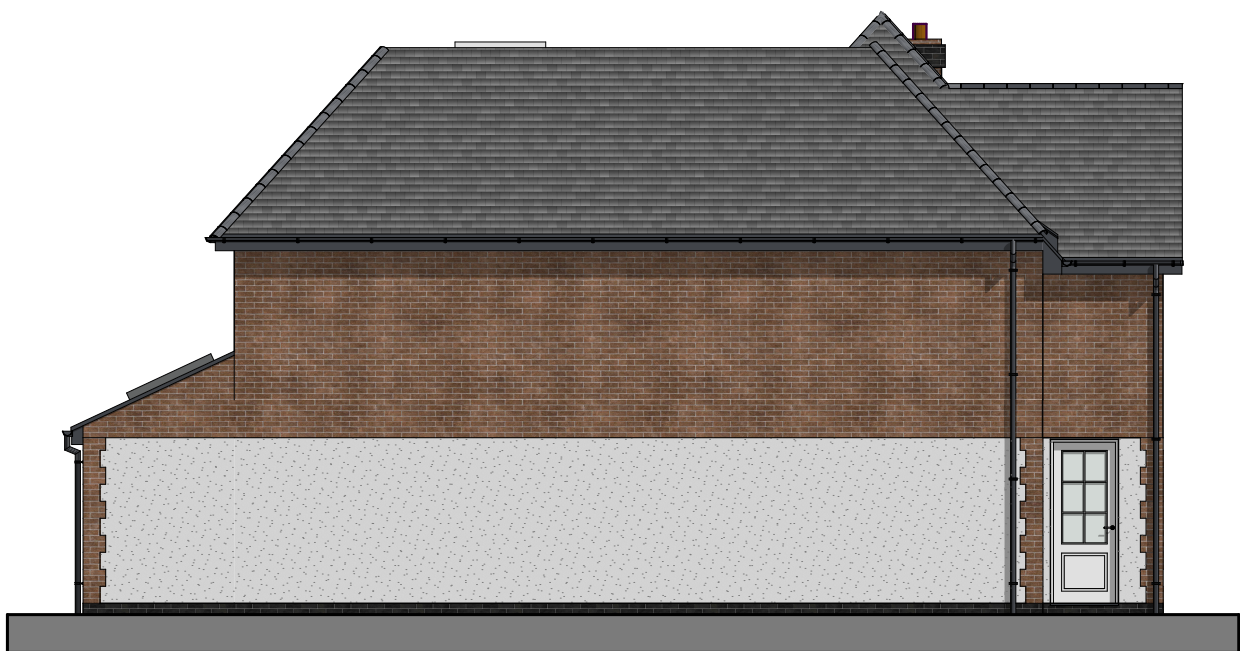

Side Elevation



Side Elevation

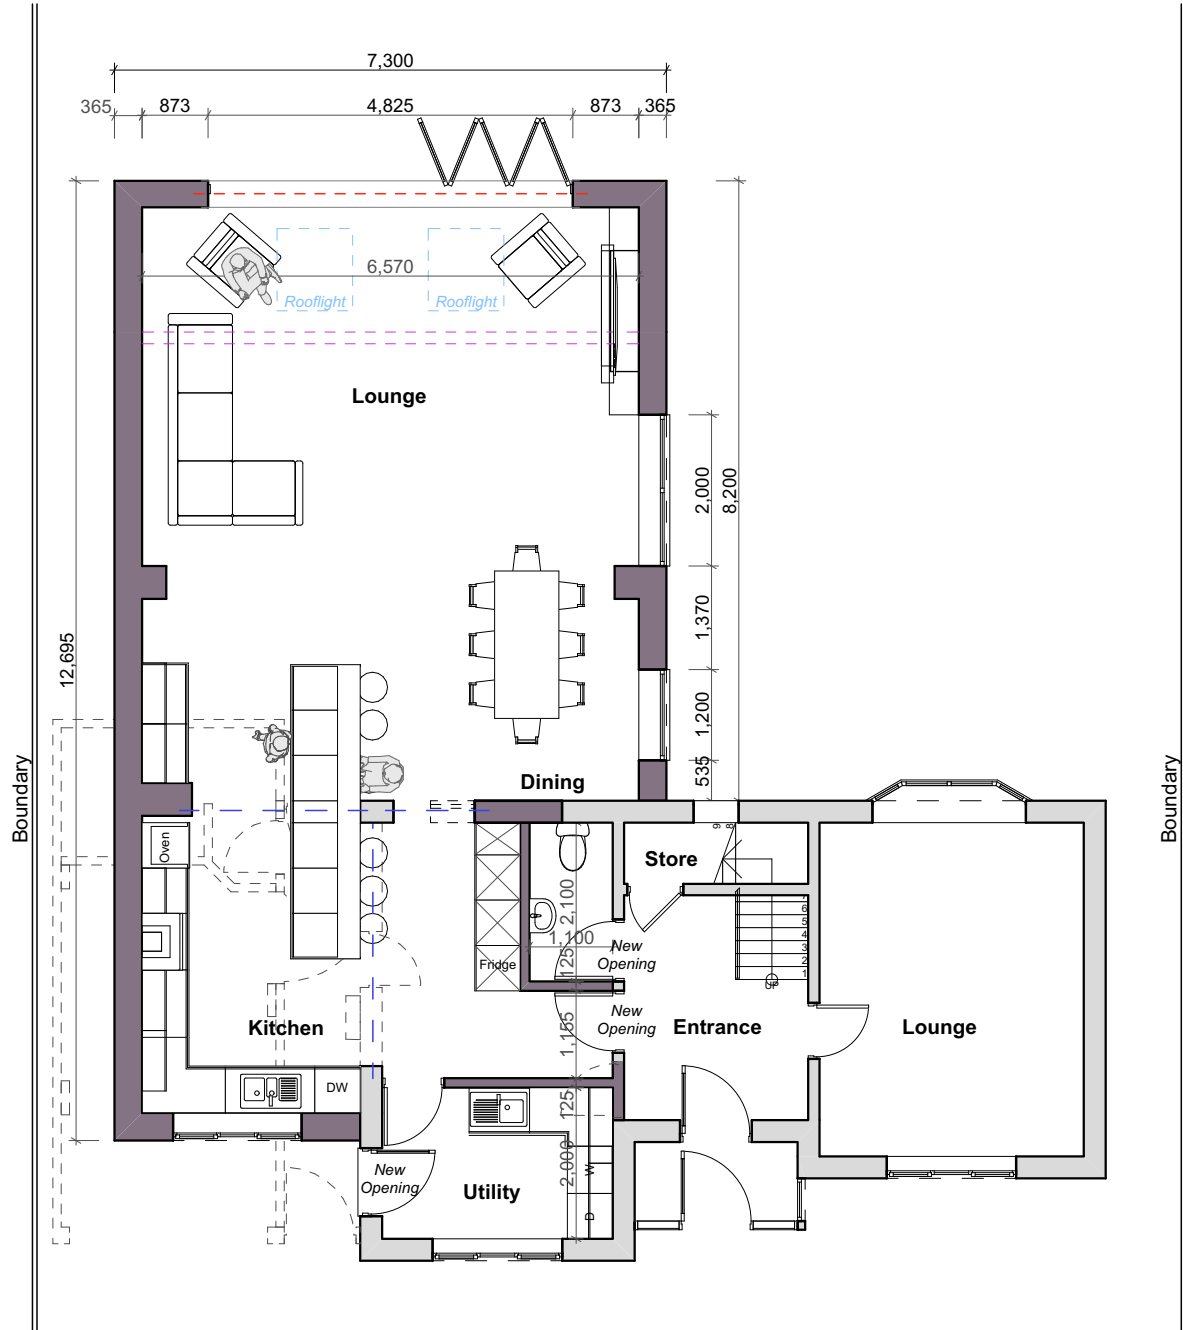

Ground Floor Plan



First Floor Plan



Indicative Visuals (NTS)

Revisions.

DESIGN THREE SIXTY

E: info@designthreesixty.co.uk
T: +44 (0) 7904 224864
W: www.designthreesixty.co.uk

Project:
Two storey side and rear extension
14 John's Close,
Burbage,
L10 2LY

Client:
Charlotte

Drawing Title:

Proposed Layouts and Elevations

Drawing by: IG / KF	Checked by: IG / KF
Date: 12-08-2026	Scale: 1:100 @A2
Drawing Number: 312-02	Revision: 0 / A / B / C / D / E F / G / H / I / J / K