


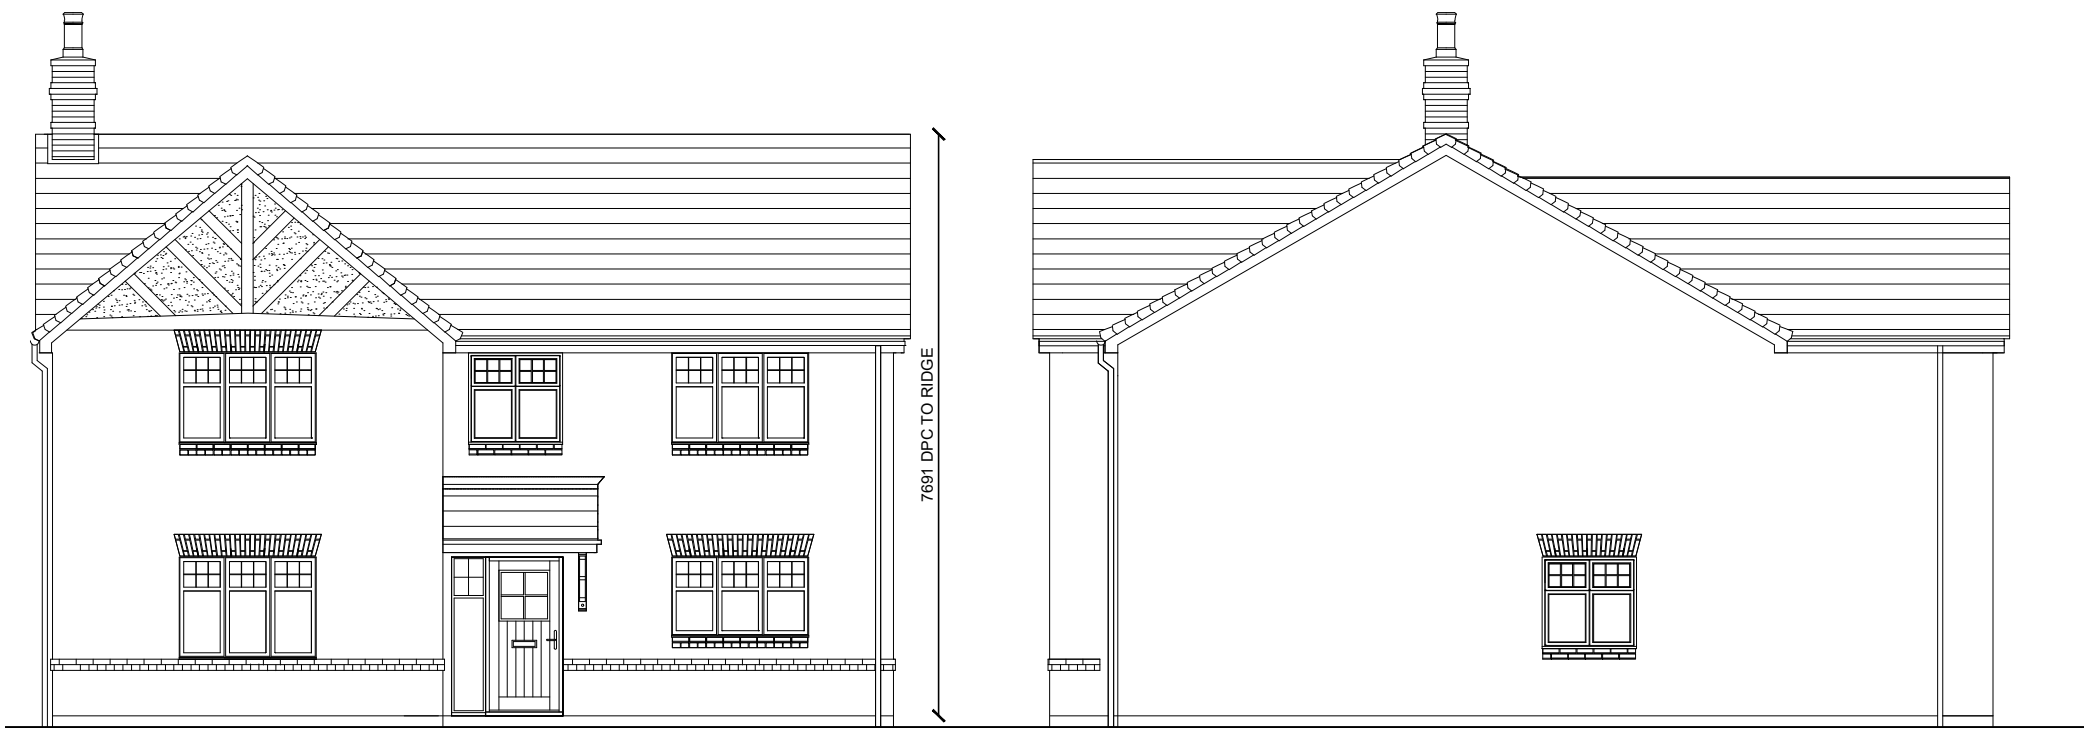

PROPOSED FRONT ELEVATION

PROPOSED SIDE ELEVATION



PROPOSED REAR ELEVATION

PROPOSED SIDE ELEVATION

A	26.11.24	PT	Fenestration/ facade details updated
---	----------	----	--------------------------------------

NOARC
Noarc Limited
Tel: 01895 623777
Email: info@noarc.co.uk

client:

Owl Homes

project:

Land South East Of 47 Wykin Lane
Stoke Golding Leicestershire

title:

Carlton House Type (AS)

scale: @A3	1:100	drawn by:	PT
date:	10/24	checked:	PT
PLANNING	drawing no: SG-HT-12		
	sheet no: 1 of 1	revision: A	