



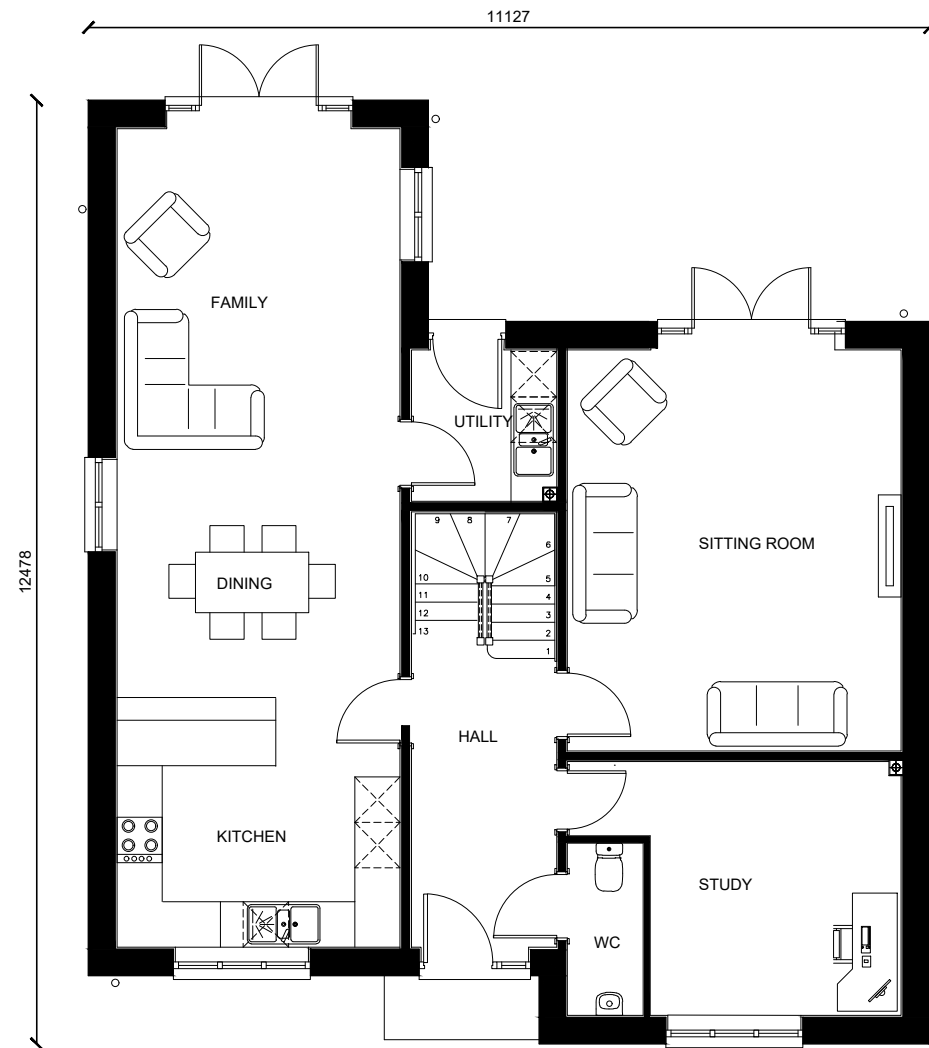

PROPOSED GROUND FLOOR PLAN

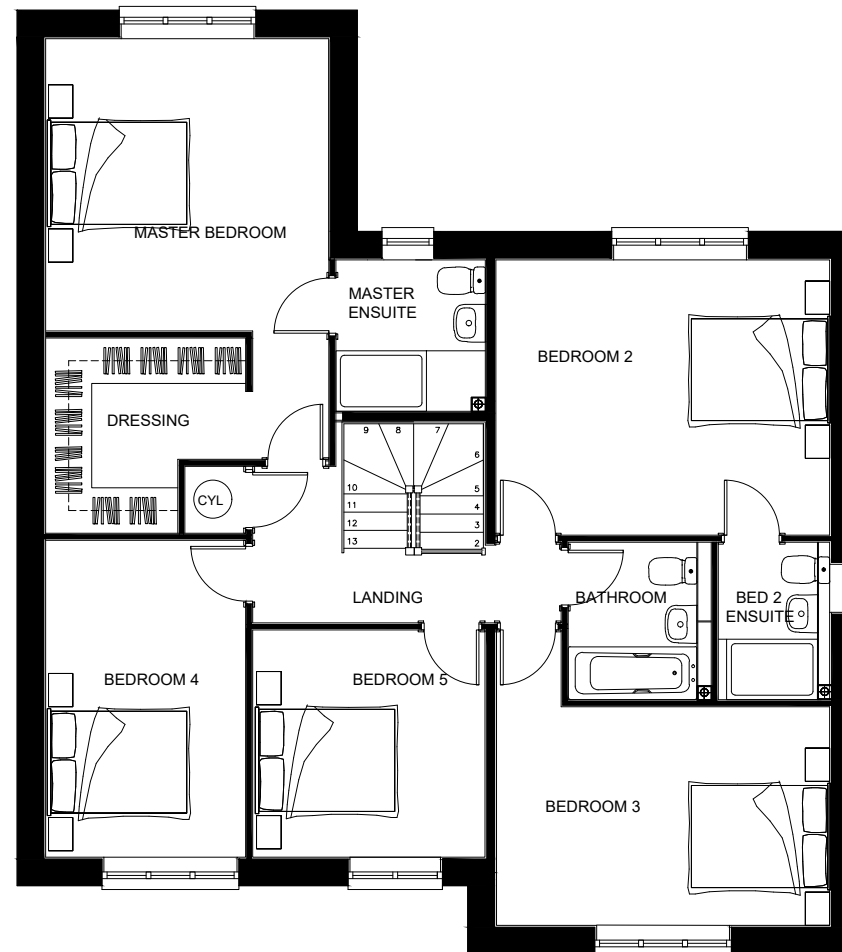

PROPOSED FIRST FLOOR PLAN

A	26.11.24	PT	Footprint size reduced
---	----------	----	------------------------

NOARC

Noarc Limited
Tel: 01890162077
Email: info@noarc.co.uk

client: Owl Homes

project: Land South East Of 47 Wykin Lane
Stoke Golding Leicestershire

title: Carlton House Type (OPP)

scale: 1:100
@A3

date: 10/24

drawn by: PT

checked: PT

PLANNING

drawing no: SG-HT-19

sheet no: 1 of 1

revision: A