


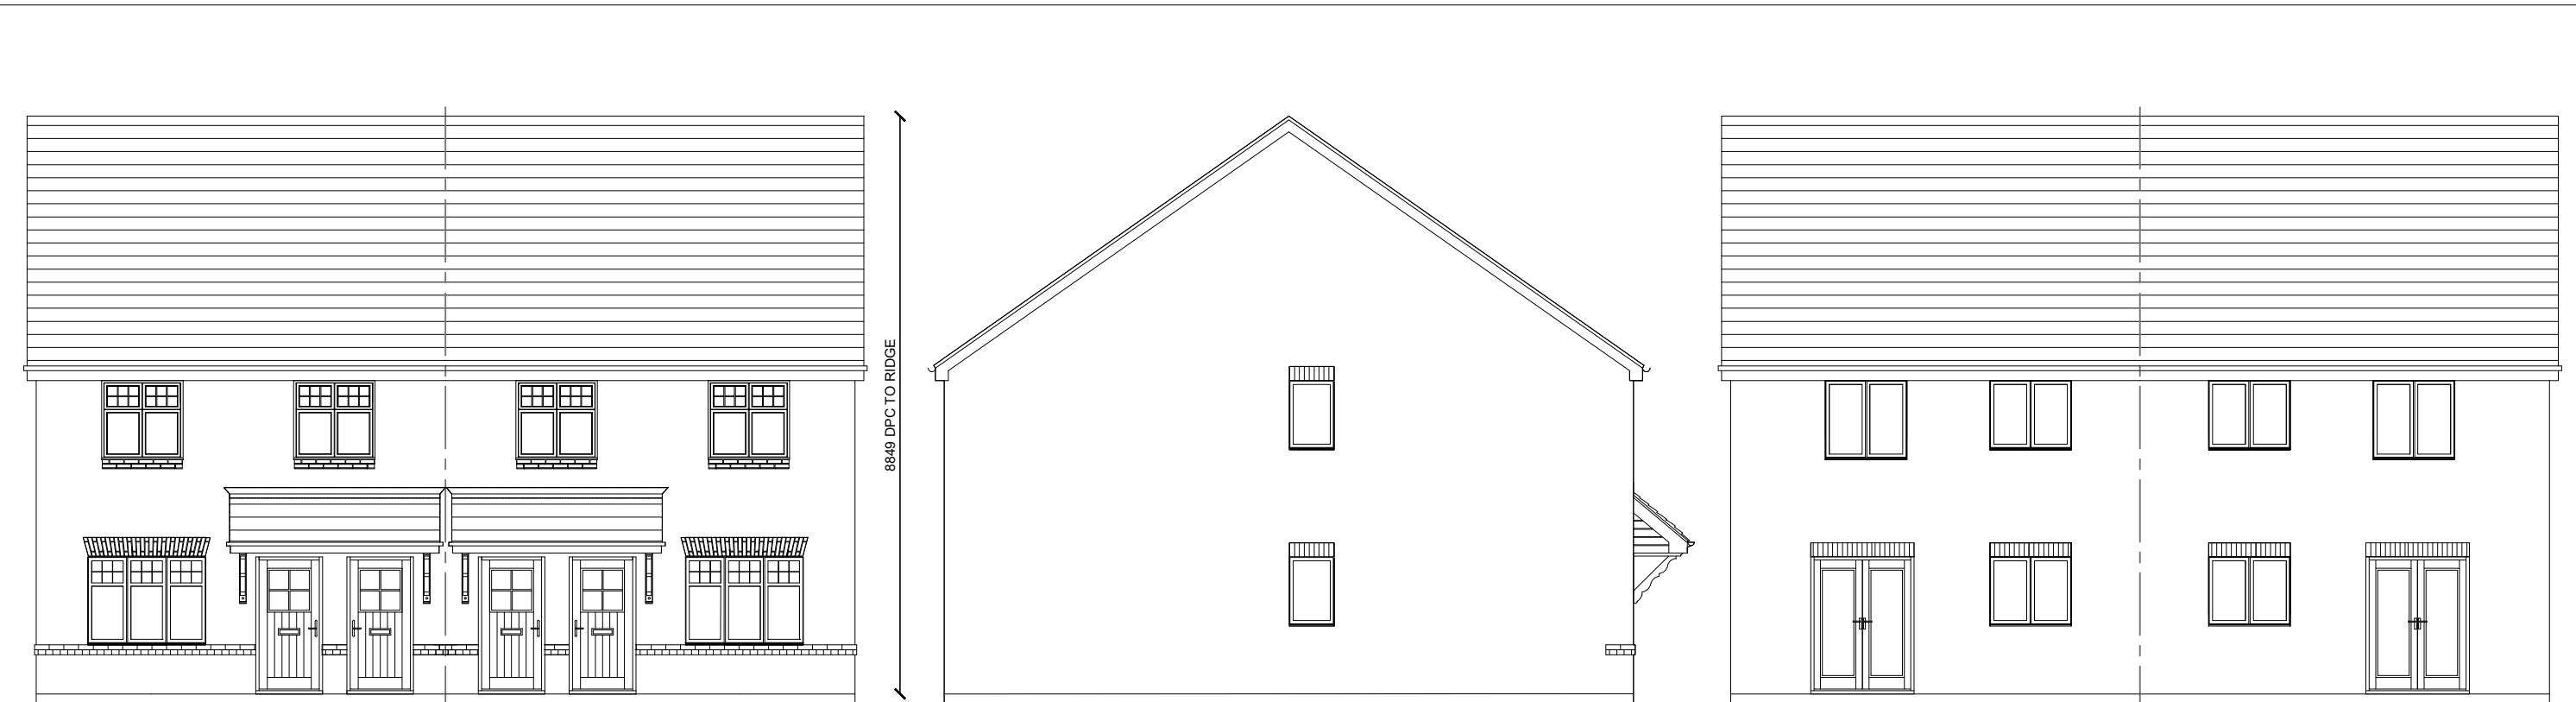


PROPOSED FRONT ELEVATION
AS

OPP


PROPOSED SIDE ELEVATION

PROPOSED REAR ELEVATION

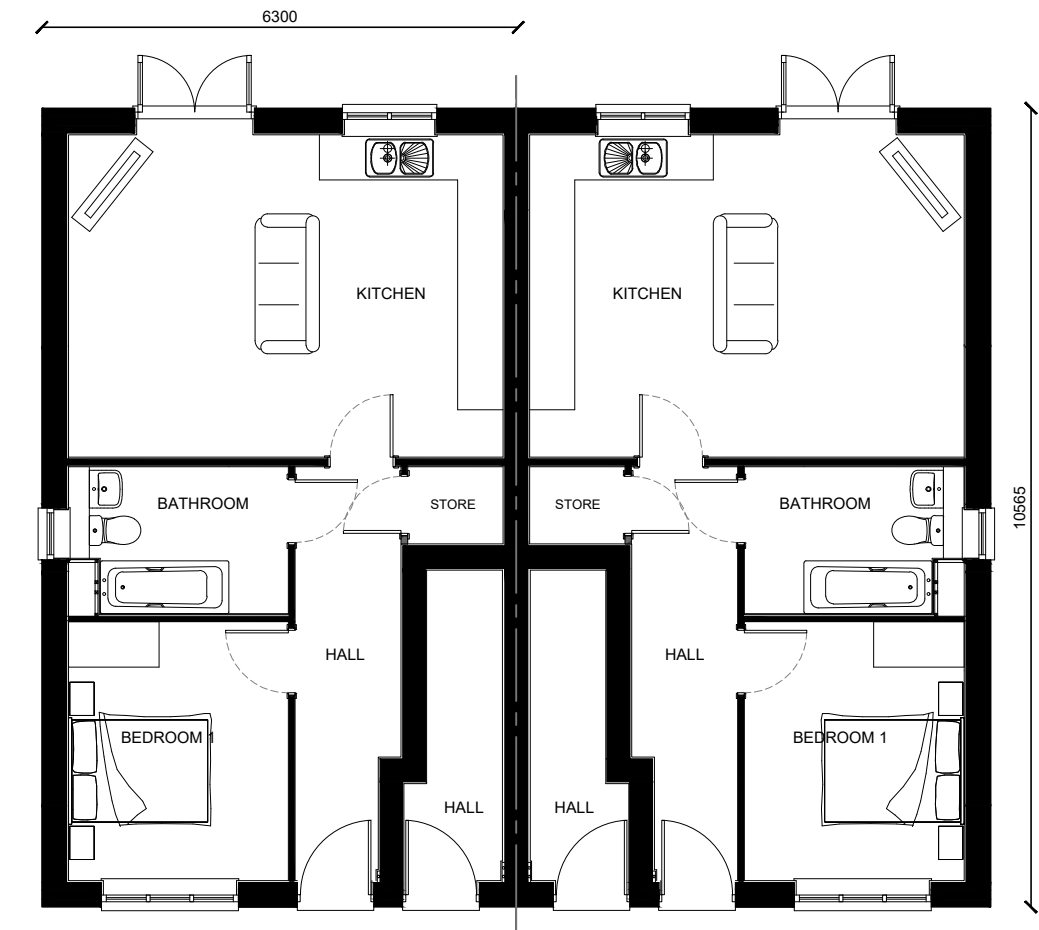

PROPOSED GROUND FLOOR PLAN
THE HOBBS (GF)
AS

OPP

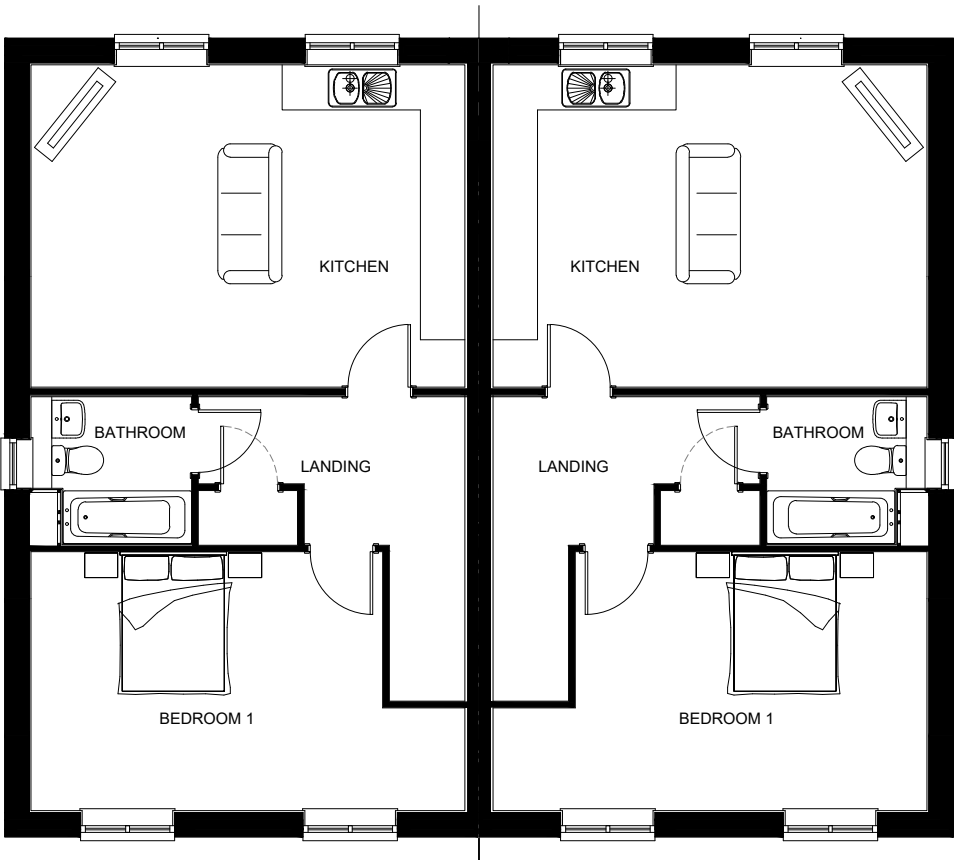

PROPOSED FIRST FLOOR PLAN
THE WILLIS (FF)

B	29.11.24	PT	Chimney removed
A	26.11.24	PT	Fenestration/ facade details updated

NOARC

Noarc Limited
Tel: 01850 623777
Email: info@noarc.co.uk

client:
Owl Homes

project:
Land South East Of 47 Wykin Lane
Stoke Golding Leicestershire

title:
Hobbs/Willis House Type

scale: @A3	1:100	drawn by:	PT
date:	10/24	checked:	PT
PLANNING	drawing no: SG-HT-13		revision:
	sheet no: 1 of 1	B	