



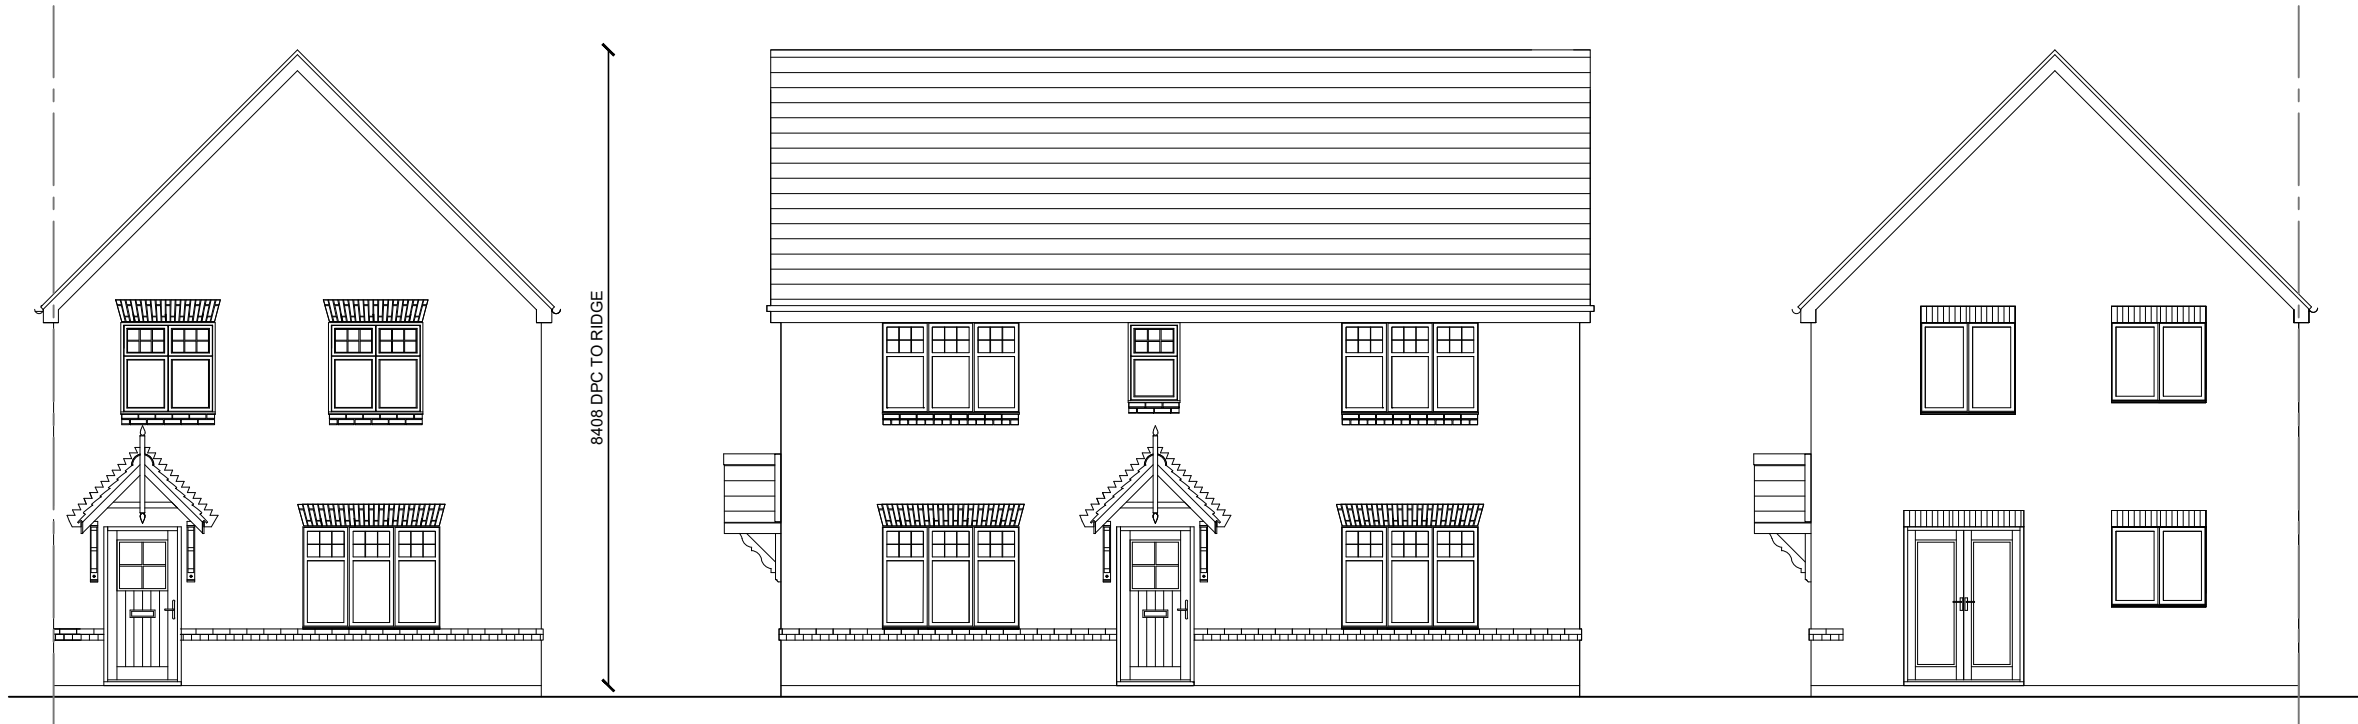


PROPOSED FRONT ELEVATION
OPP

PROPOSED REAR ELEVATION

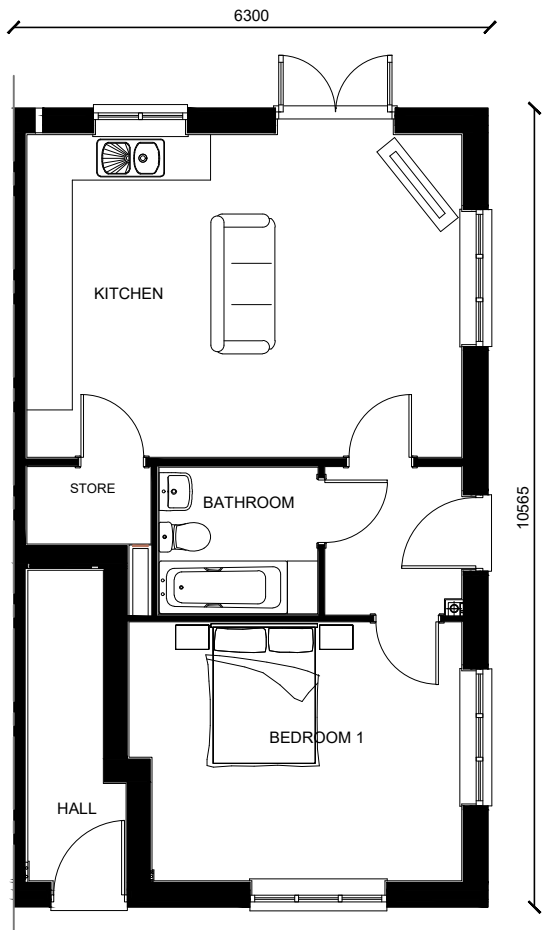

PROPOSED GROUND FLOOR PLAN
THE HOBBS (GF)
OPP

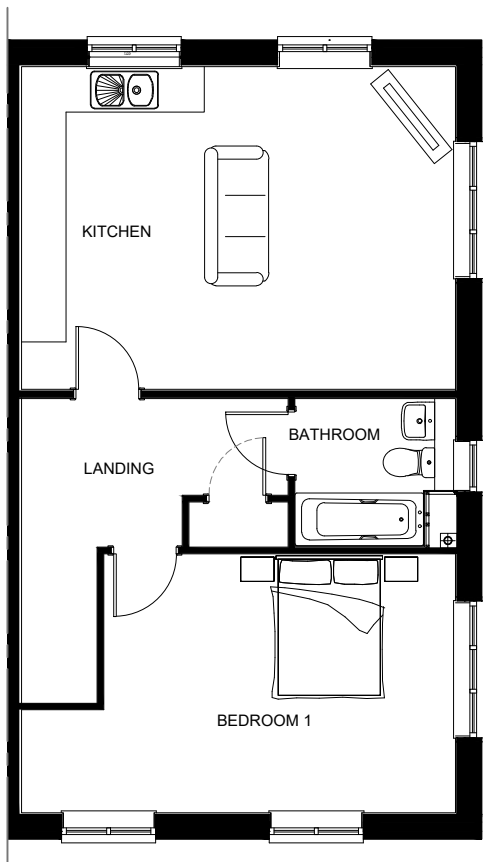

PROPOSED FIRST FLOOR PLAN
THE WILLIS (FF)

B	29.11.24	PT	Mock Tudor boarding and chimney removed
A	26.11.24	PT	Fenestration/ facade details updated

NOARC

Noarc Limited
Tel: 01890162077
Email: info@noarc.co.uk

client:

Owl Homes

project:

Land South East Of 47 Wykin Lane
Stoke Golding Leicestershire

title:

Hobbs/Willis House Type (OPP)

scale: @A3	1:100	drawn by:	PT
date:	10/24	checked:	PT
PLANNING	drawing no: SG-HT-14		
	sheet no: 1 of 1	revision: B	