



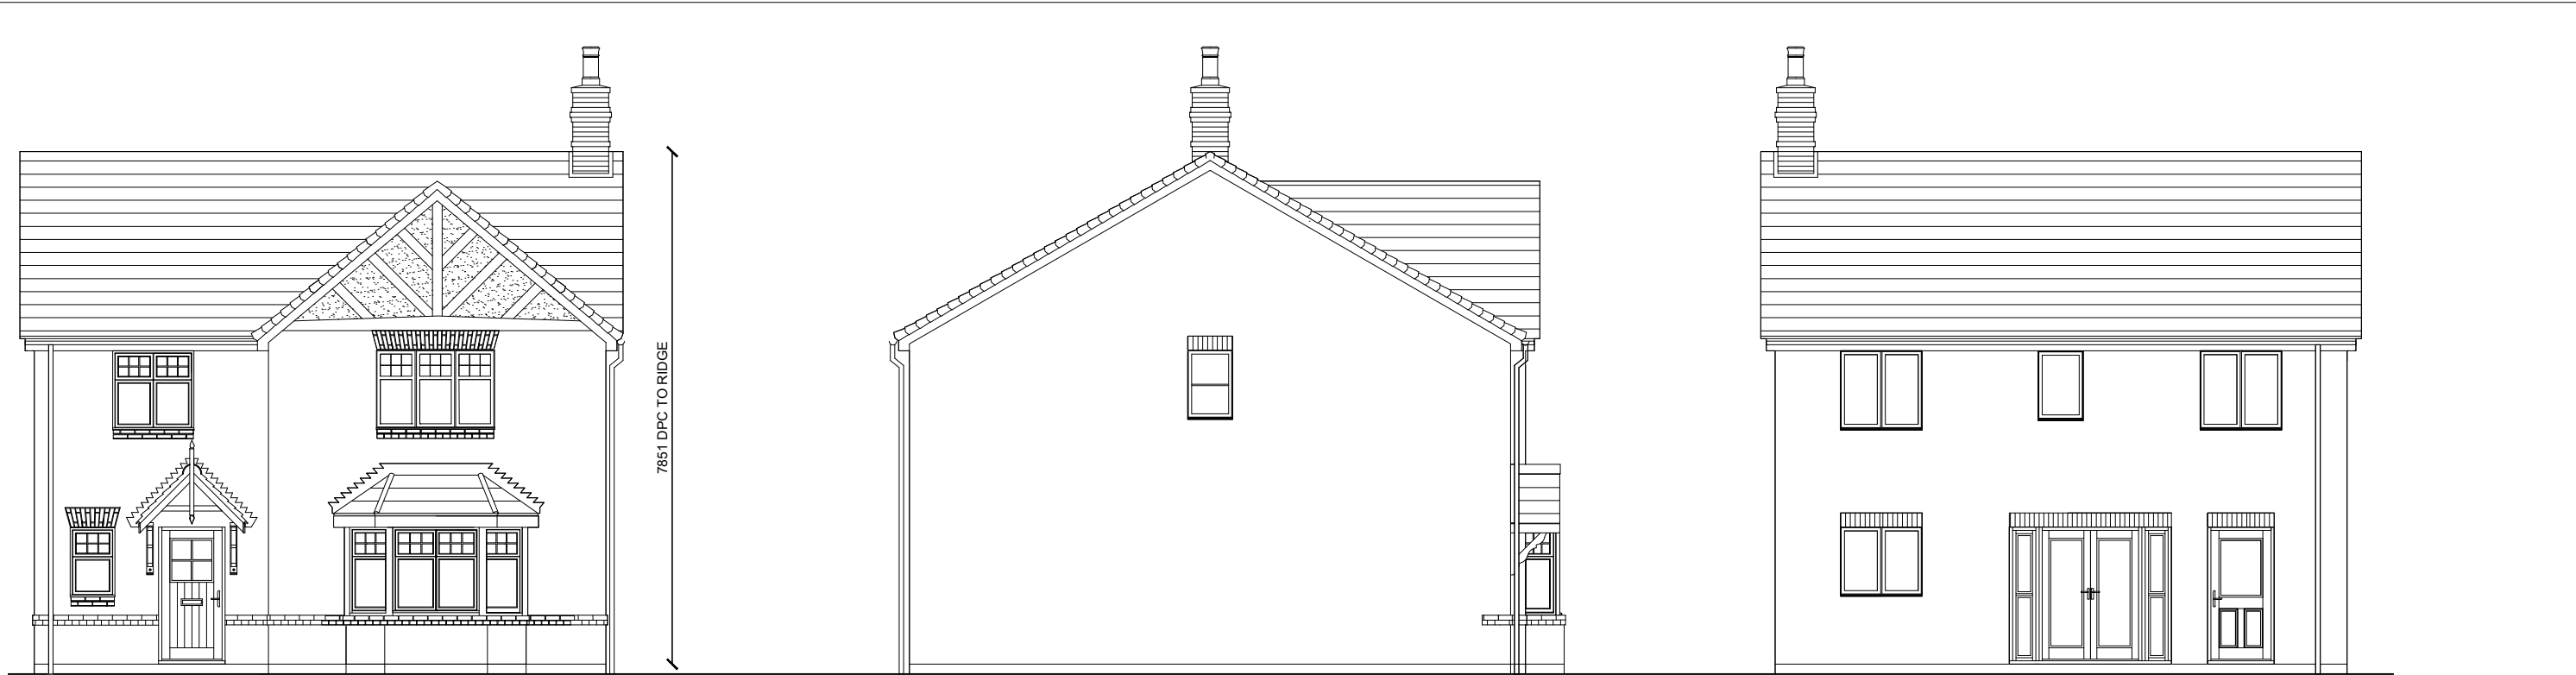


PROPOSED FRONT ELEVATION

PROPOSED SIDE ELEVATION


PROPOSED REAR ELEVATION

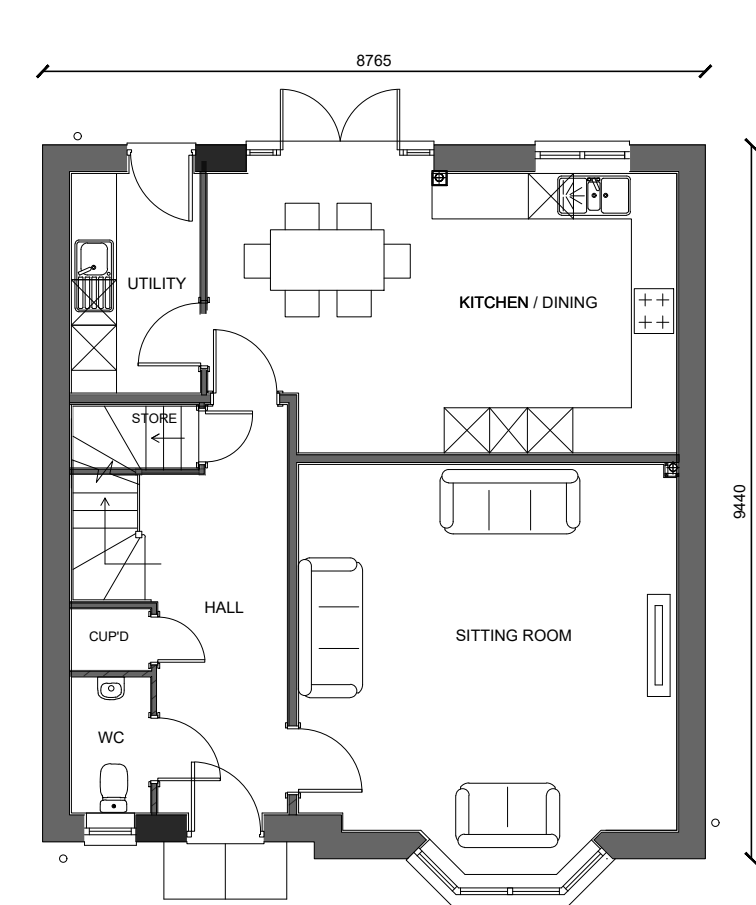

PROPOSED GROUND FLOOR PLAN

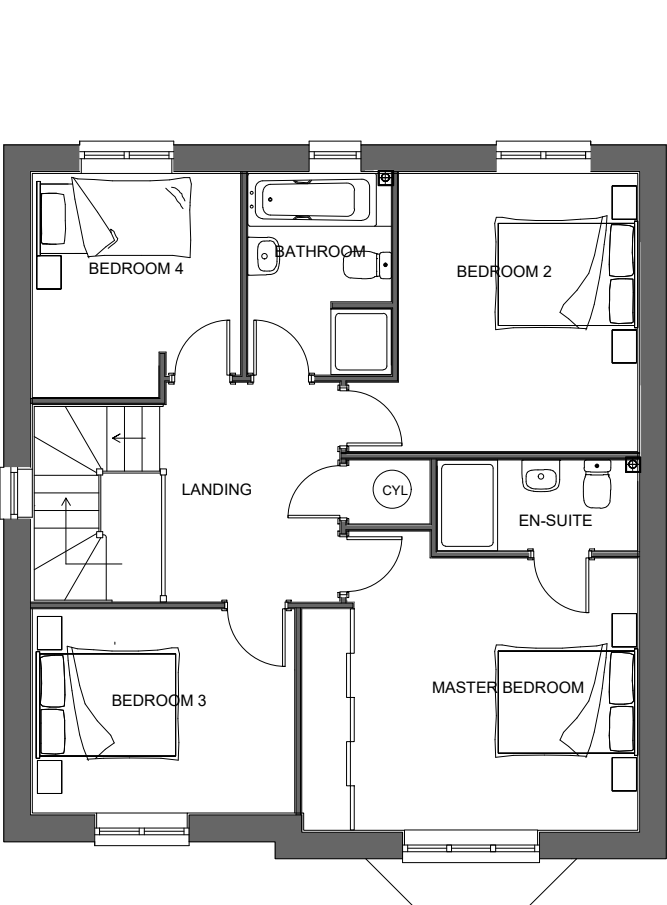

PROPOSED FIRST FLOOR PLAN

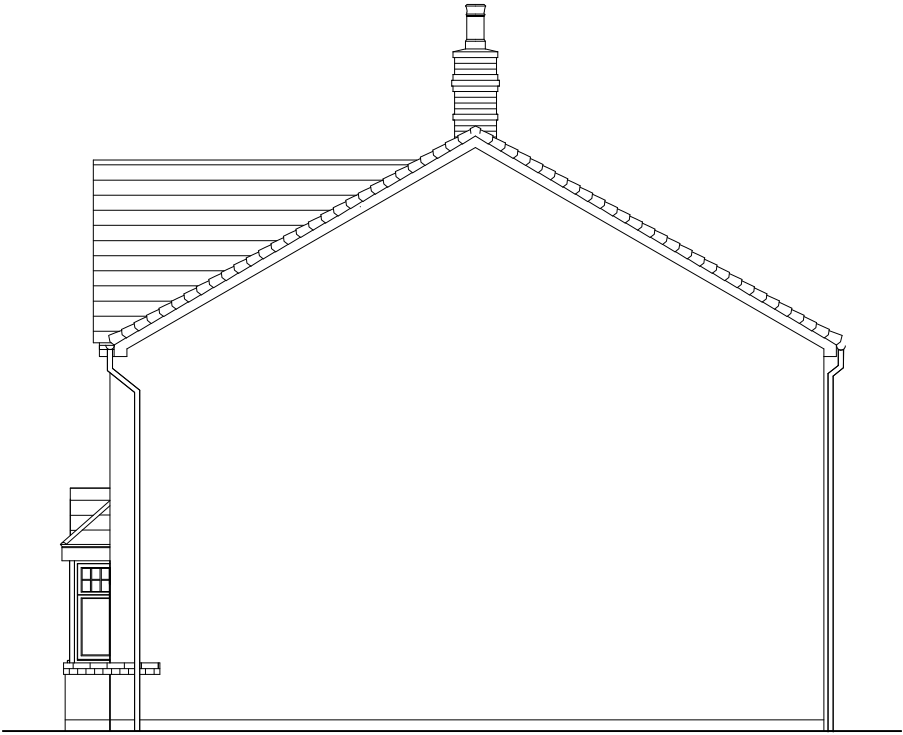

PROPOSED SIDE ELEVATION

A	26.11.24	PT	Fenestration/ facade details updated
NOARC Noarc Limited Tel: 01890 623777 Email: info@noarc.co.uk			
client: Owl Homes			
project: Land South East Of 47 Wykin Lane Stoke Golding Leicestershire			
title: Leamington House Type (OPP)			
scale: @A3	1:100	drawn by: PT	
date:	10/24	checked: PT	
PLANNING	drawing no: SG-HT-08		
	sheet no: 1 of 1	revision: A	