


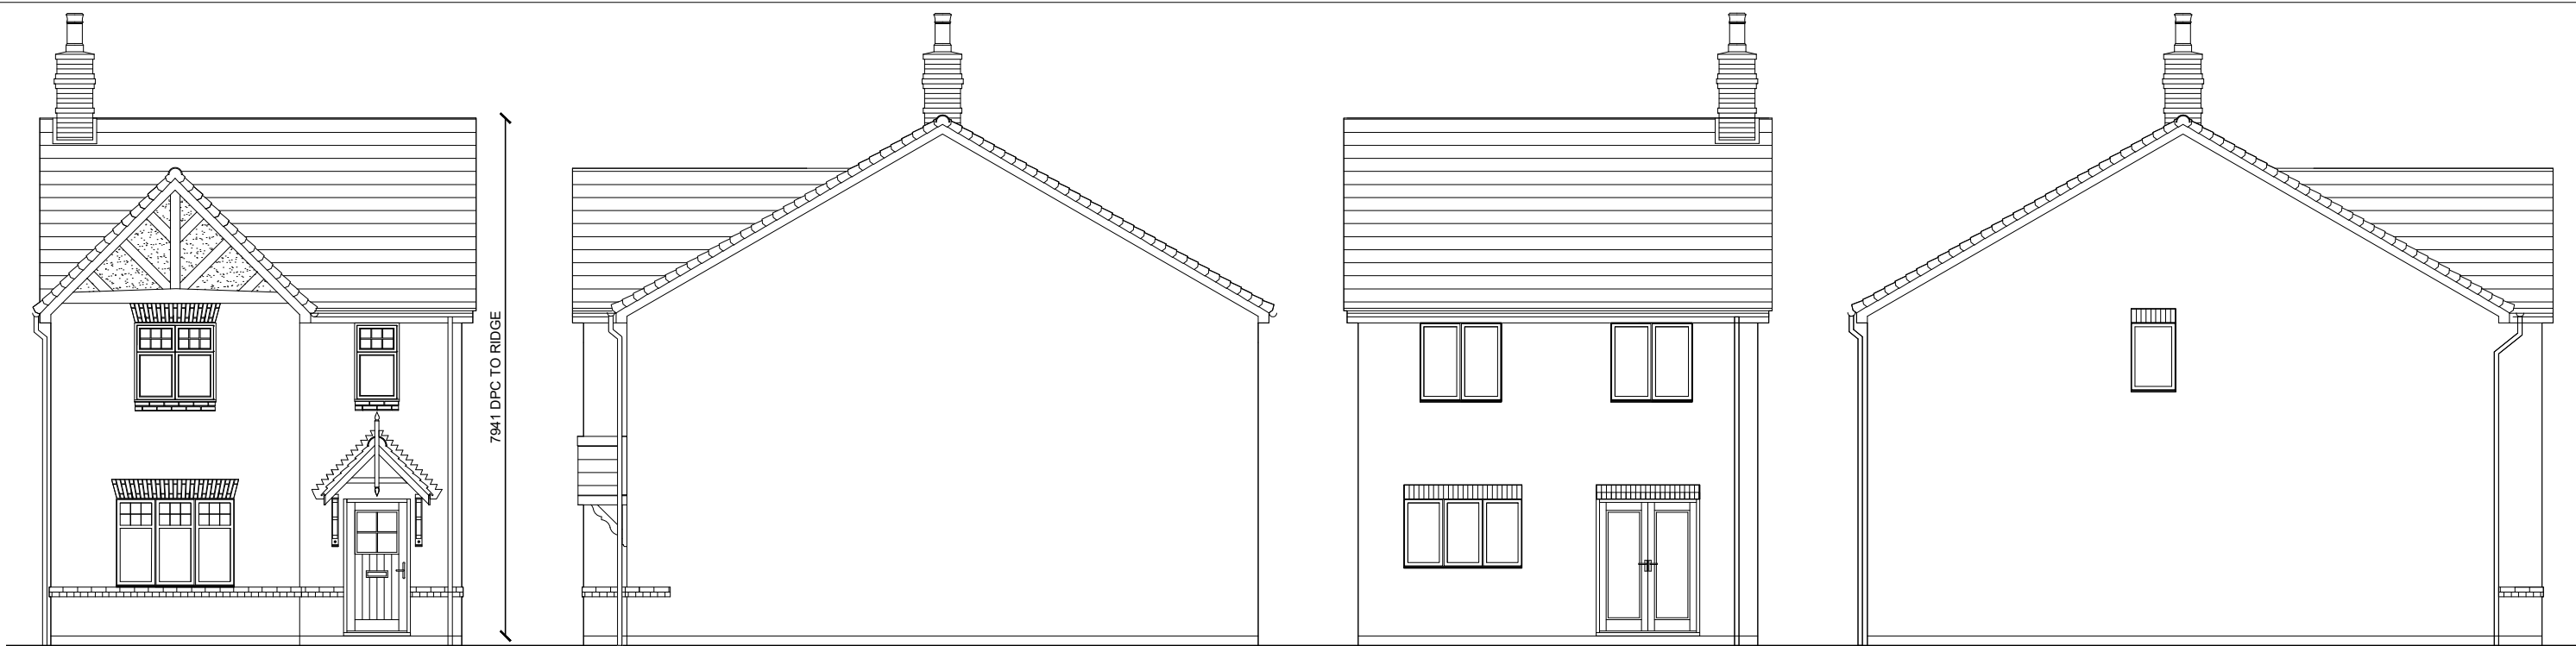


PROPOSED FRONT ELEVATION


PROPOSED SIDE ELEVATION

PROPOSED REAR ELEVATION

PROPOSED SIDE ELEVATION

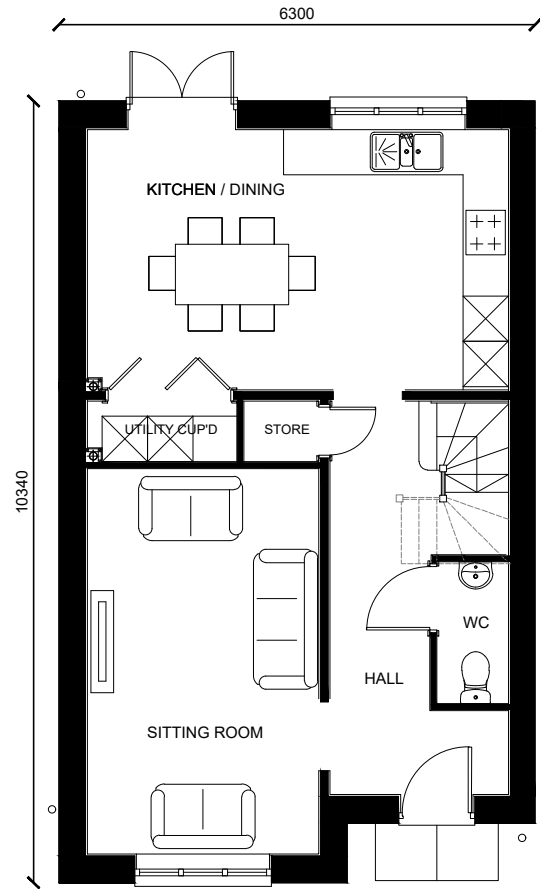

PROPOSED GROUND FLOOR PLAN

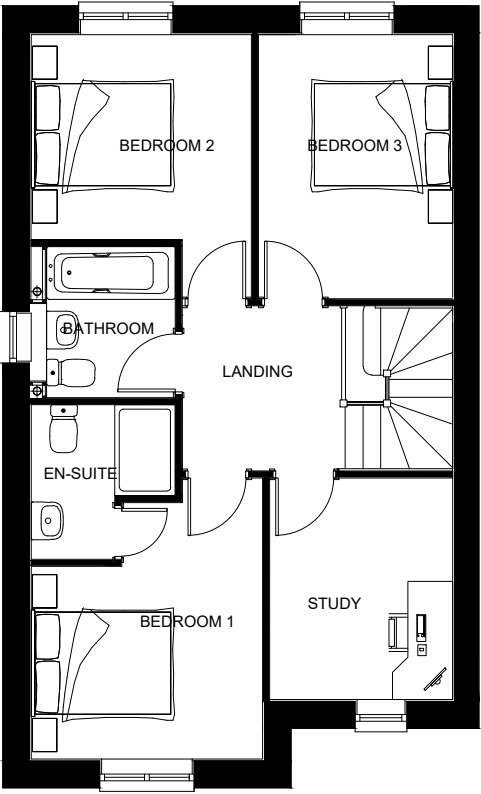

PROPOSED FIRST FLOOR PLAN

A	26.11.24	PT	Fenestration/ facade details updated
---	----------	----	--------------------------------------

NOARC

Noarc Limited
Tel: 01890162077
Email: info@noarc.co.uk

client:	Owl Homes		
project:	Land South East Of 47 Wykin Lane Stoke Golding Leicestershire		
title:	Stapleton House Type (AS)		

scale: @A3	1:100	drawn by:	PT
date:	10/24	checked:	PT

PLANNING	drawing no: SG-HT-04	
	sheet no: 1 of 1	revision: A