


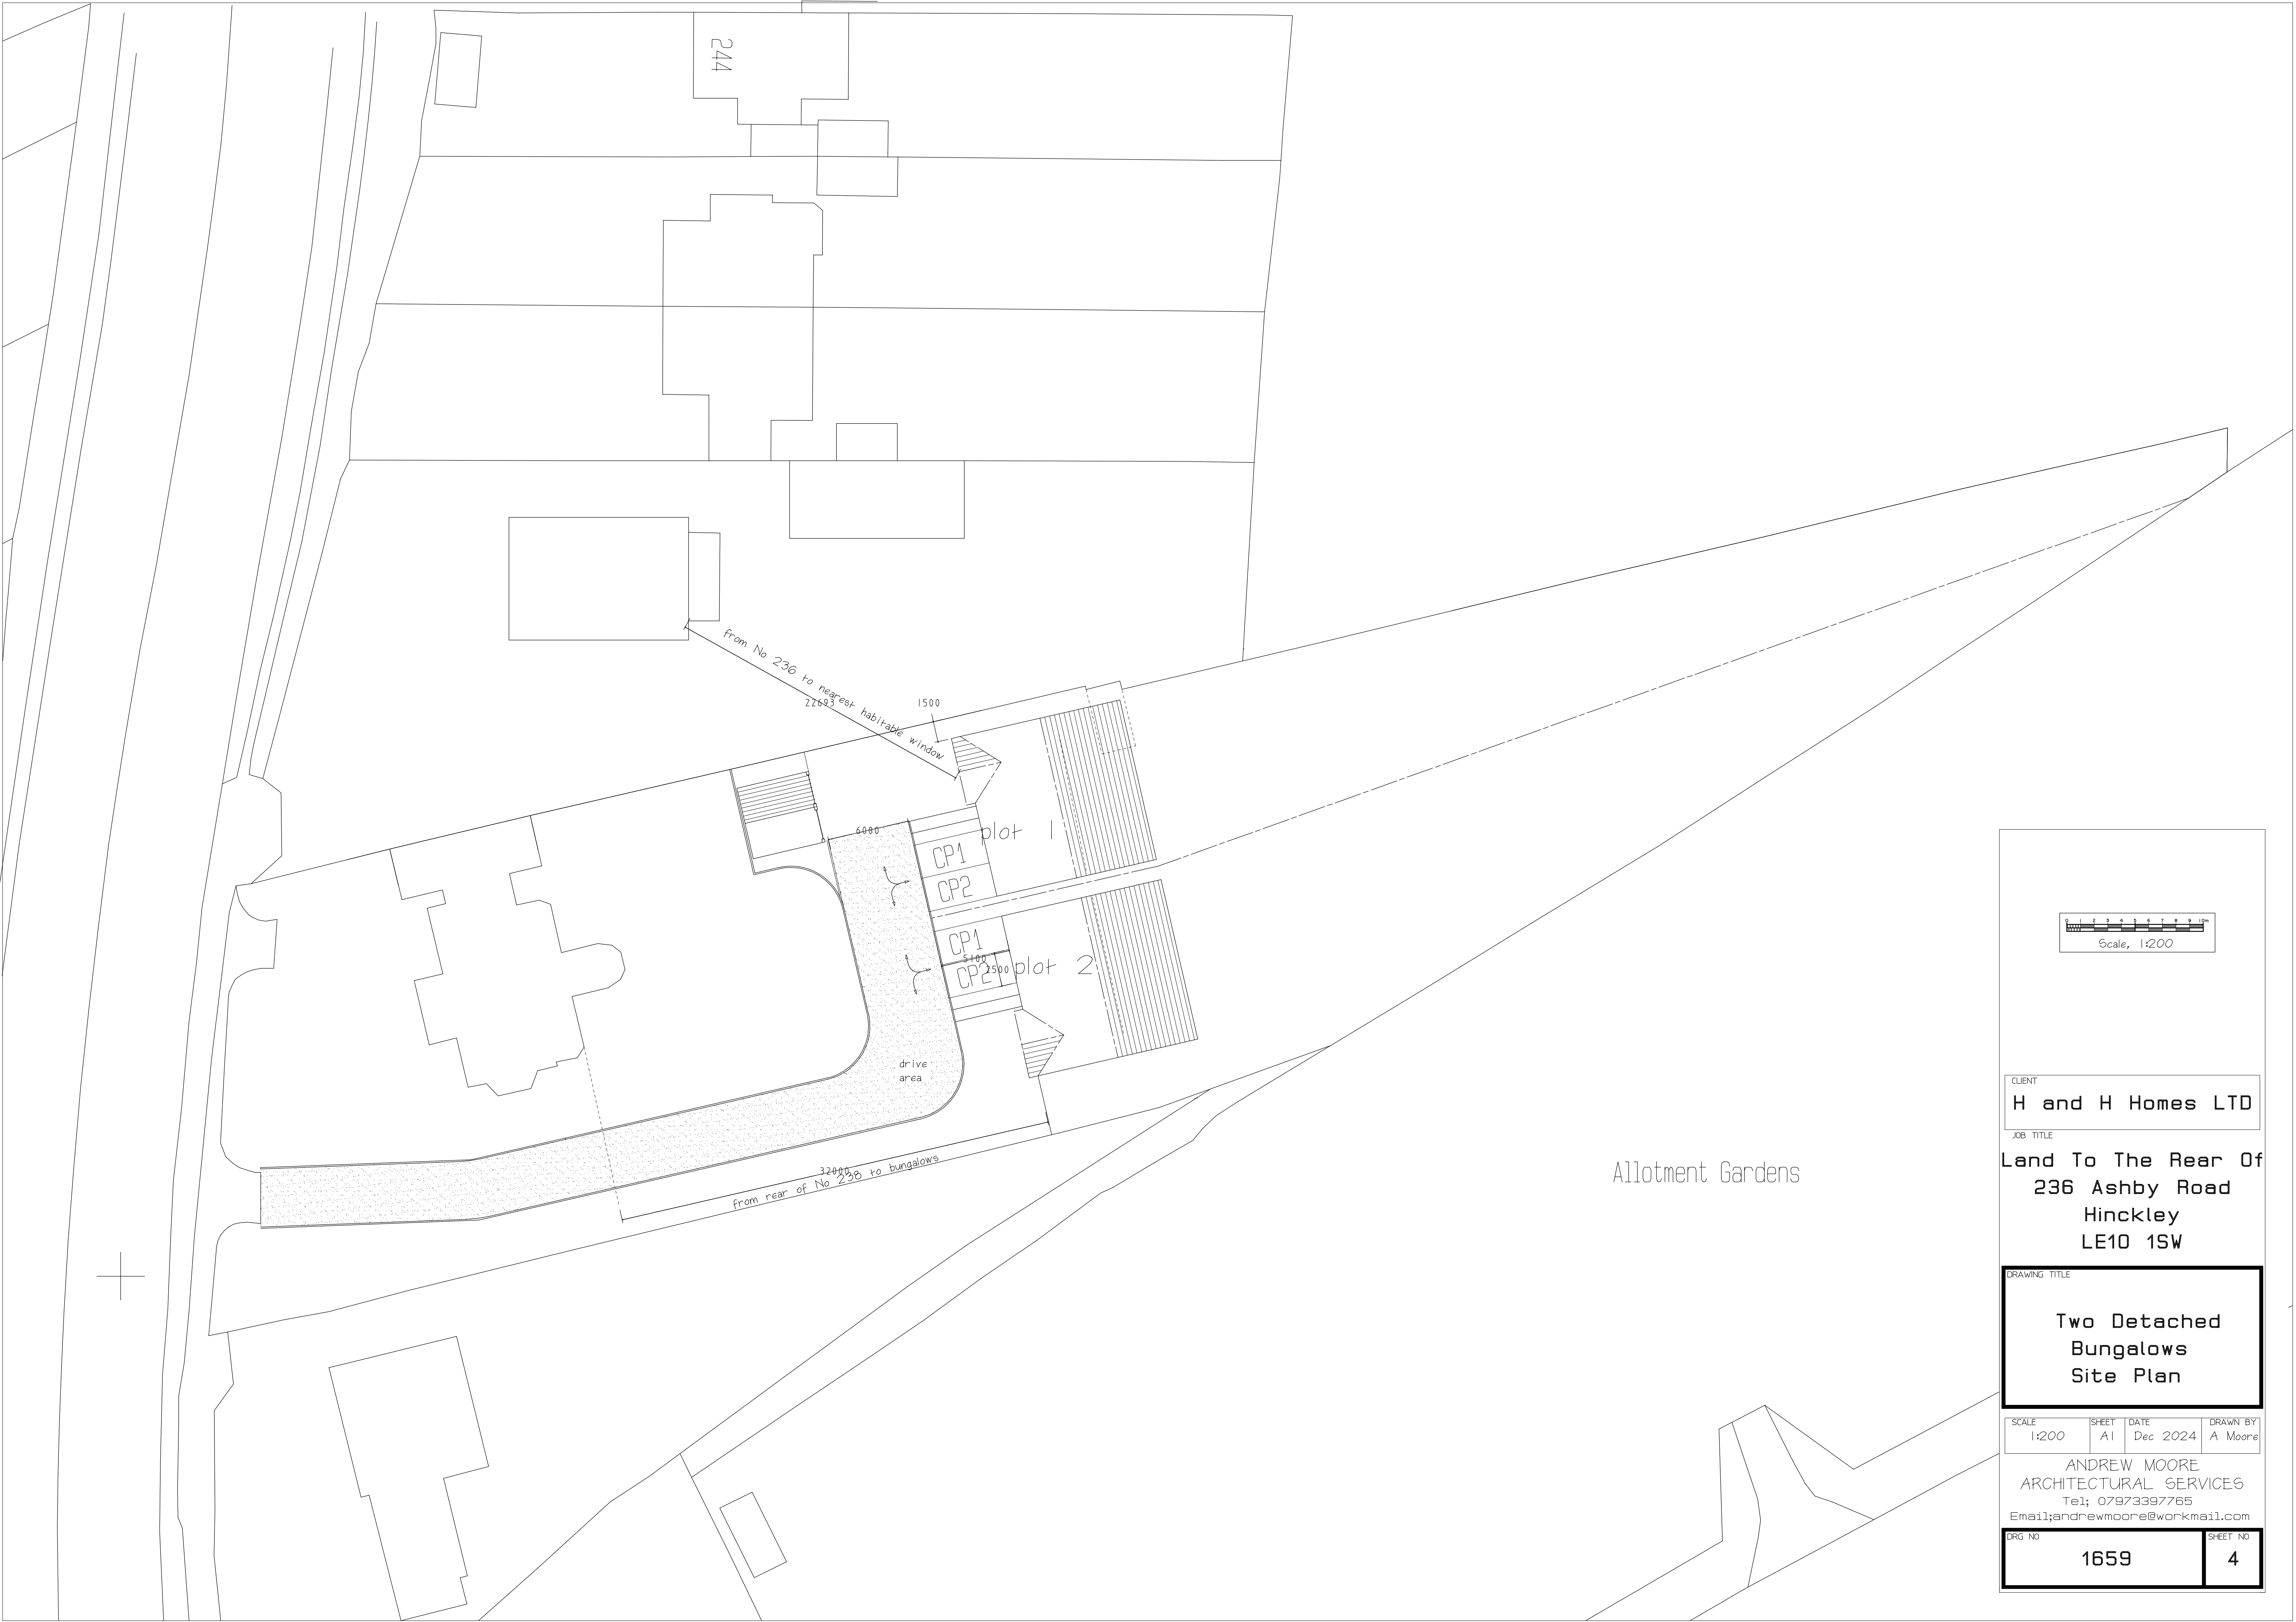

Scale, 1:200

CLIENT

H and H Homes LTD

JOB TITLE

Land To The Rear Of
236 Ashby Road
Hinckley
LE10 1SW

DRAWING TITLE

Two Detached
Bungalows
Site Plan

SCALE 1:200	SHEET A1	DATE Dec 2024	DRAWN BY A Moore
----------------	-------------	------------------	---------------------

ANDREW MOORE
ARCHITECTURAL SERVICES
Tel; 07973397765
Email;andrewmoore@workmail.com

DRG NO	SHEET NO
--------	----------

1659

4