
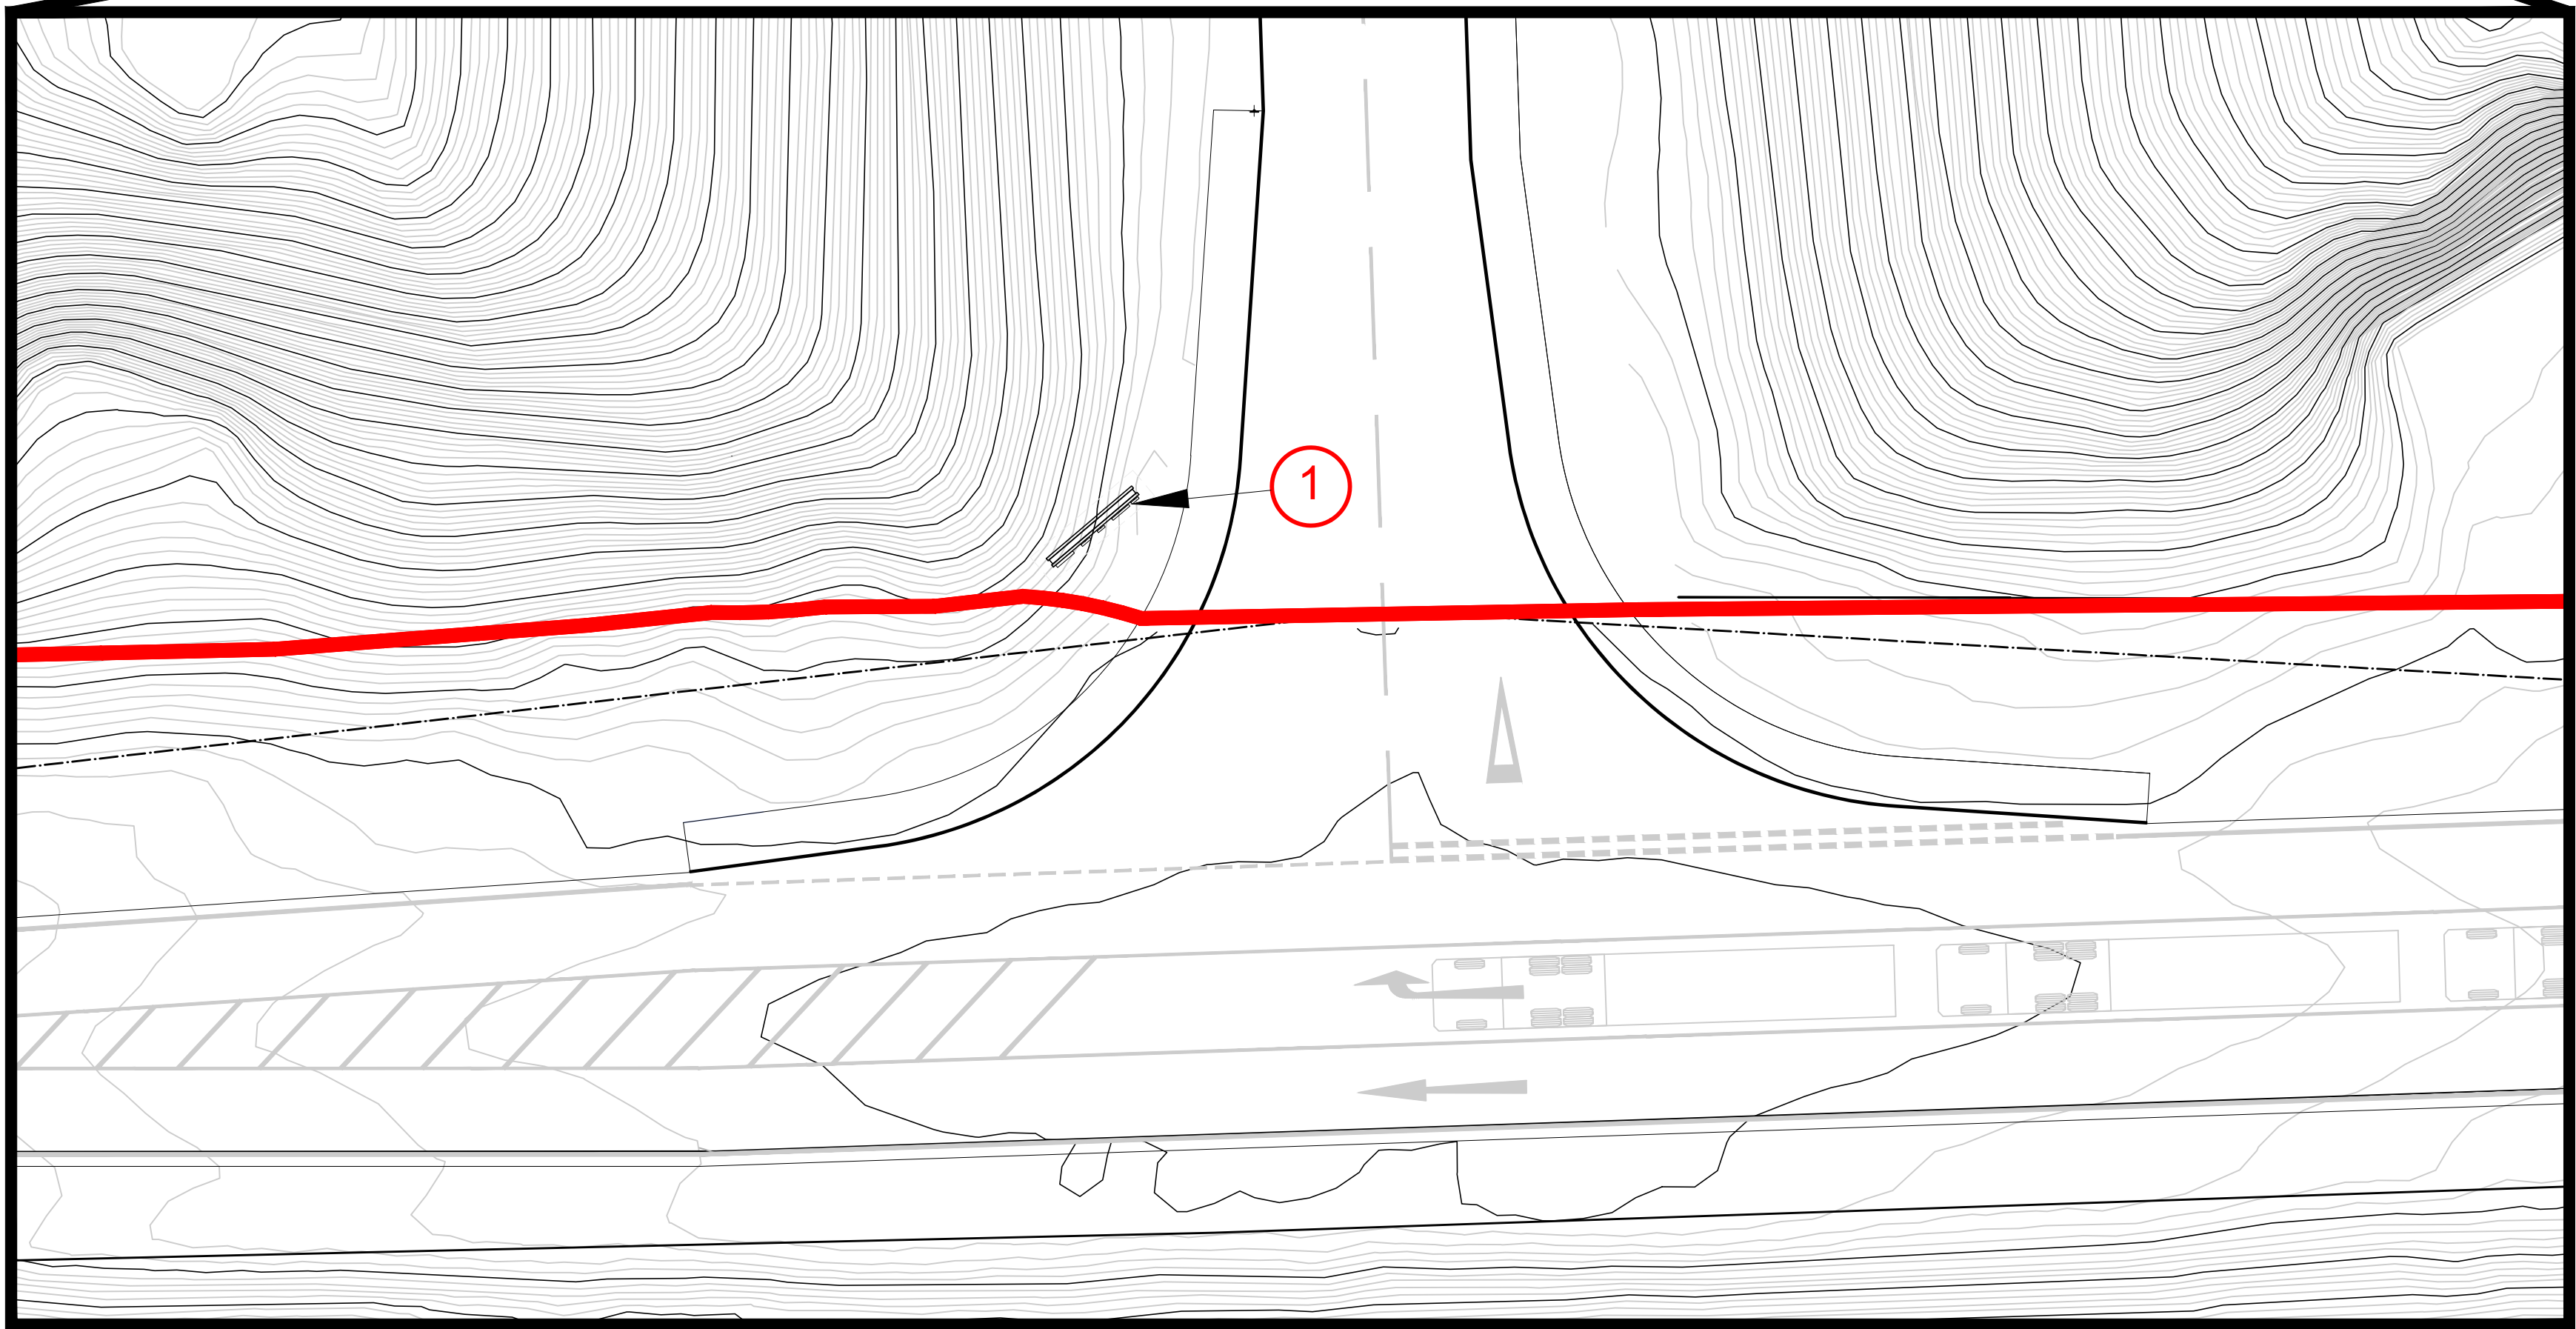


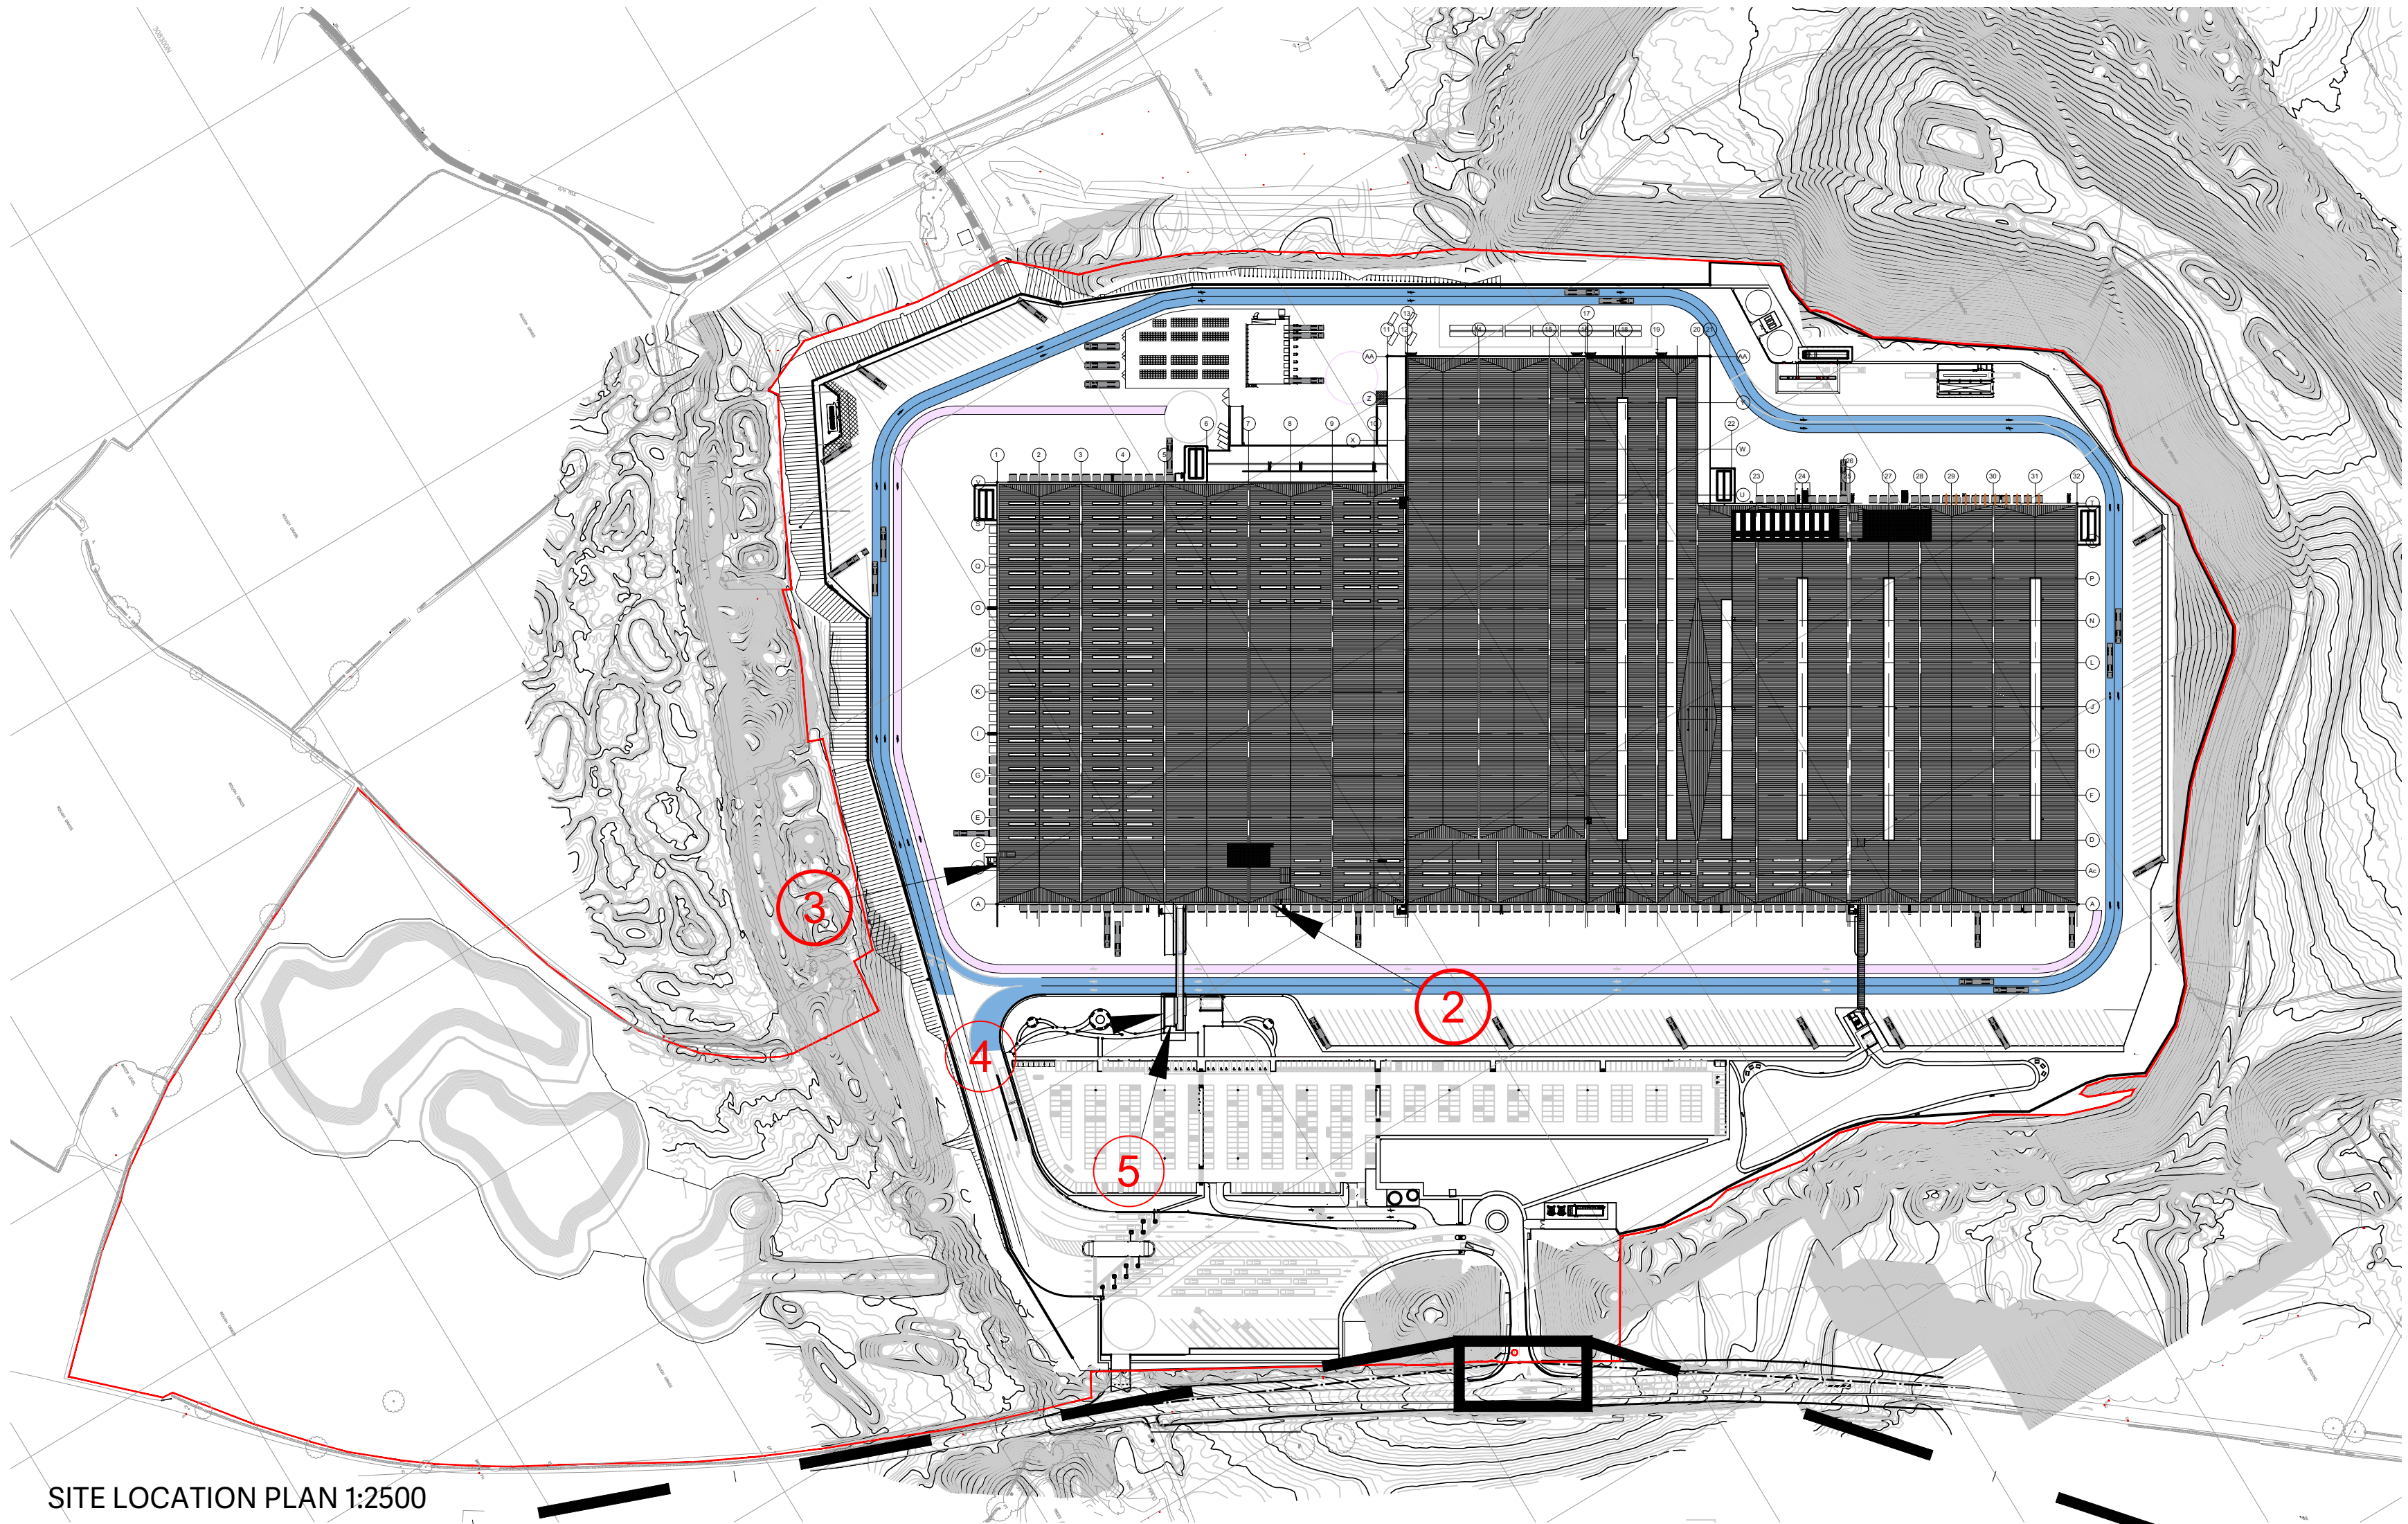

Sign Locations

- 1 - Main road entrance illuminated sign.
- 2 - East Elevation illuminated sign.
- 3 - South Elevation illuminated sign.
- 4 - South Tower Elevation perforated vinyl on window glass
- 5 - East Tower Elevation perforated vinyl on window glass and illuminated sign.

P01	First Issue	CB	DN	25/05/23
REV	Description	DRN	CKD	Date

STOAS Architects Ltd
PLANNING

Client
ALDI STORES LTD

Project Title
BARDON DISTRIBUTION CENTRE (BRD)

Project Address
INTERLINK SOUTH, BARDON, LEICESTERSHIRE
LE67 1GE

Drawing Title
SITE PLAN
PROPOSED SIGNAGE

Job No.	Originator	Zone	Level	Type
79_E1450	STO	00	XX	DR
Role	Drawing No.	Suitability	Revision	
A	P0020	A5	P01	
Drawn	Checked	Date	Scale	Size
CB	DN	25/05/23	1 : 200/2500	A1

The Lodge
Coleshill Manor
Birmingham
B46 1DL
TEL : 0121 747 1943

1 Dunston Place
Dunston Road
Chesterfield
S41 8NL
TEL : 01246 389 860

Web : www.stoasarchitects.co.uk

STOAS

