



East Elevation Facing Wood Road 1:1000

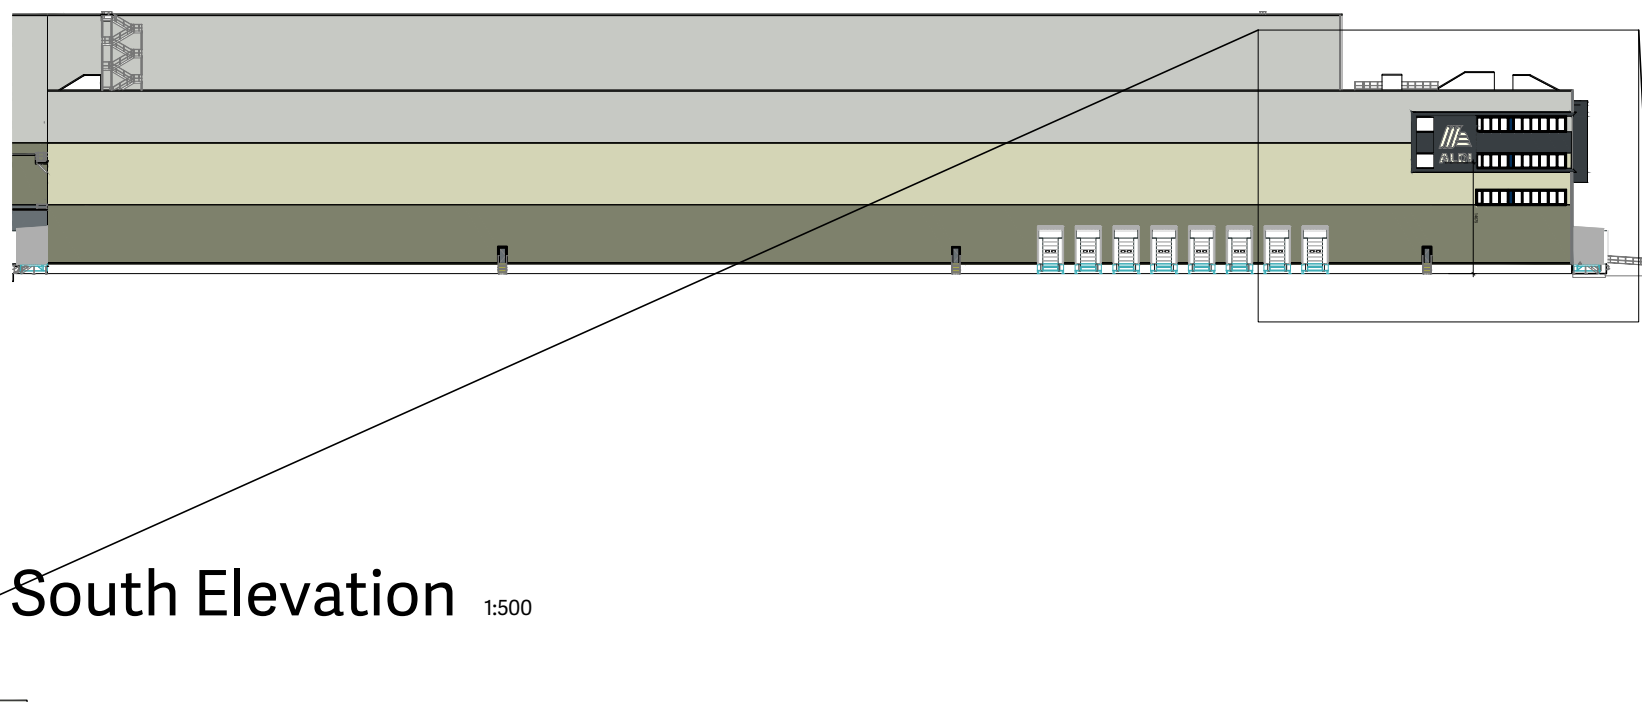


South Elevation 1:500

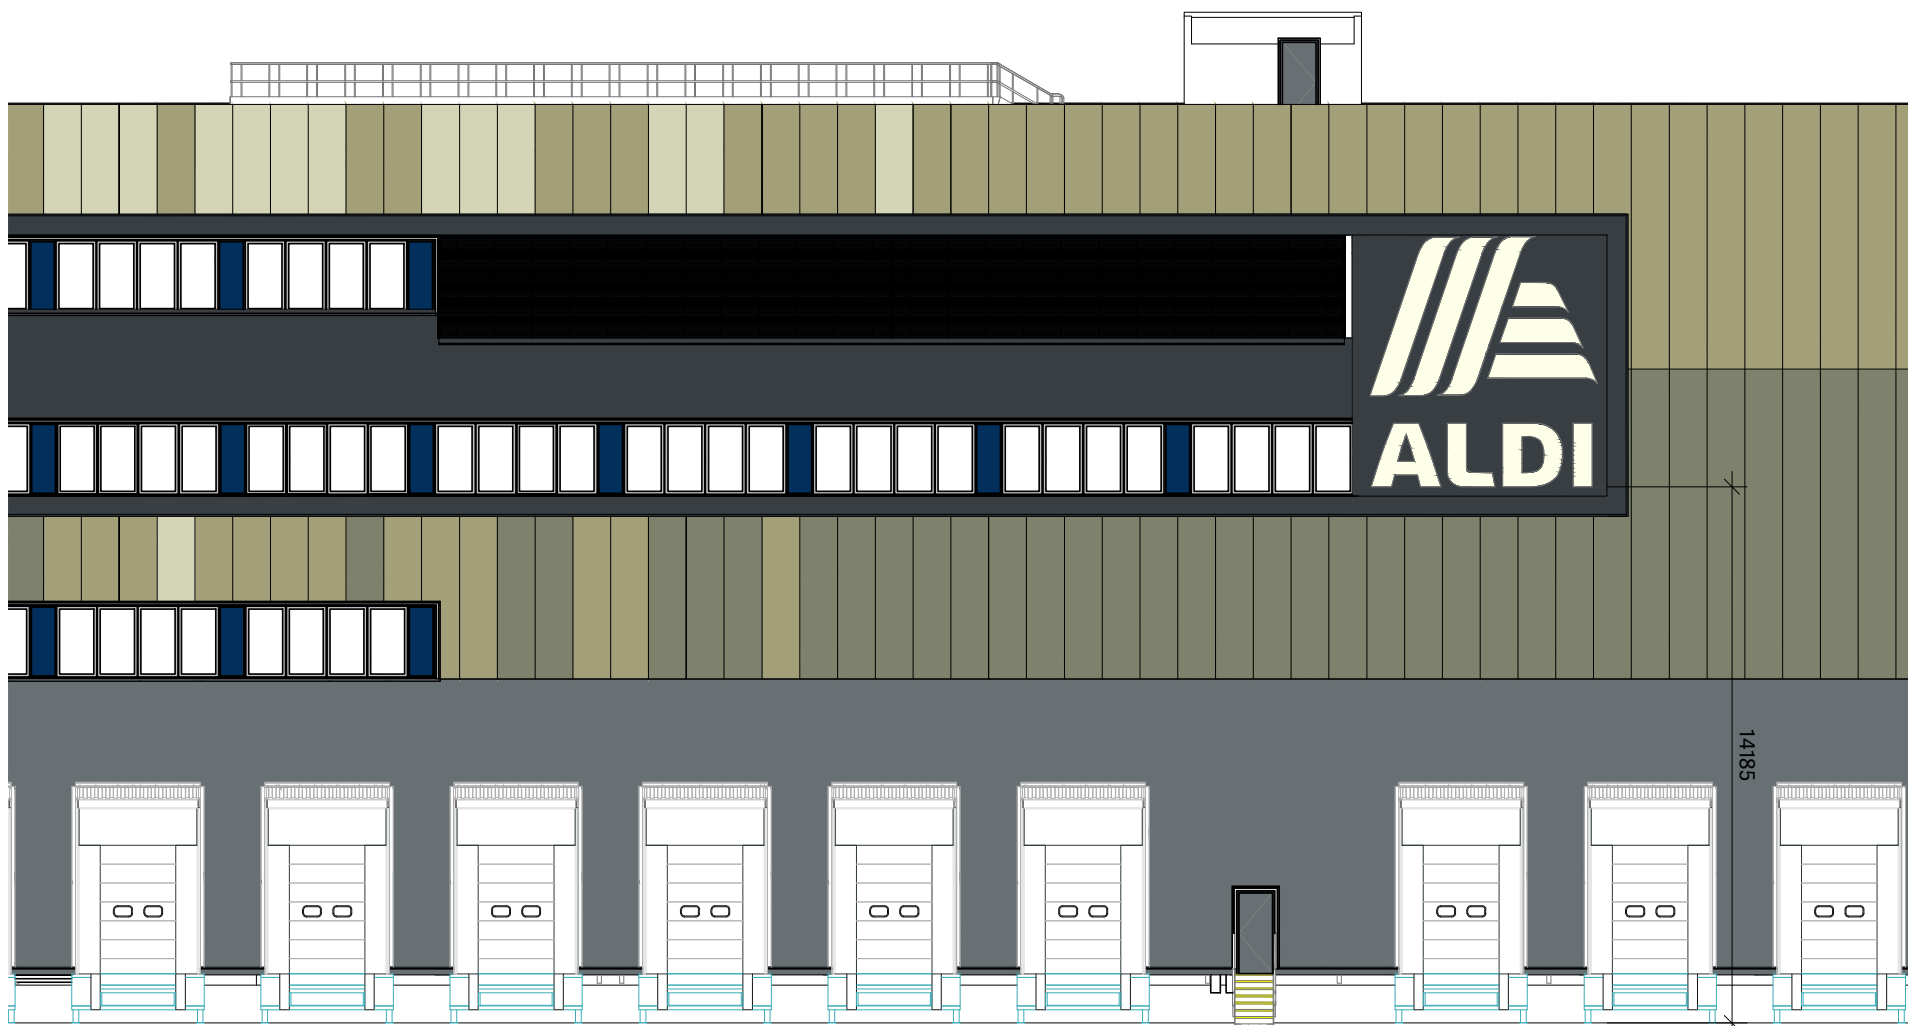

Sign 2 - Part East Elevation Facing Wood Road 1:200



Site Plan 1:2000

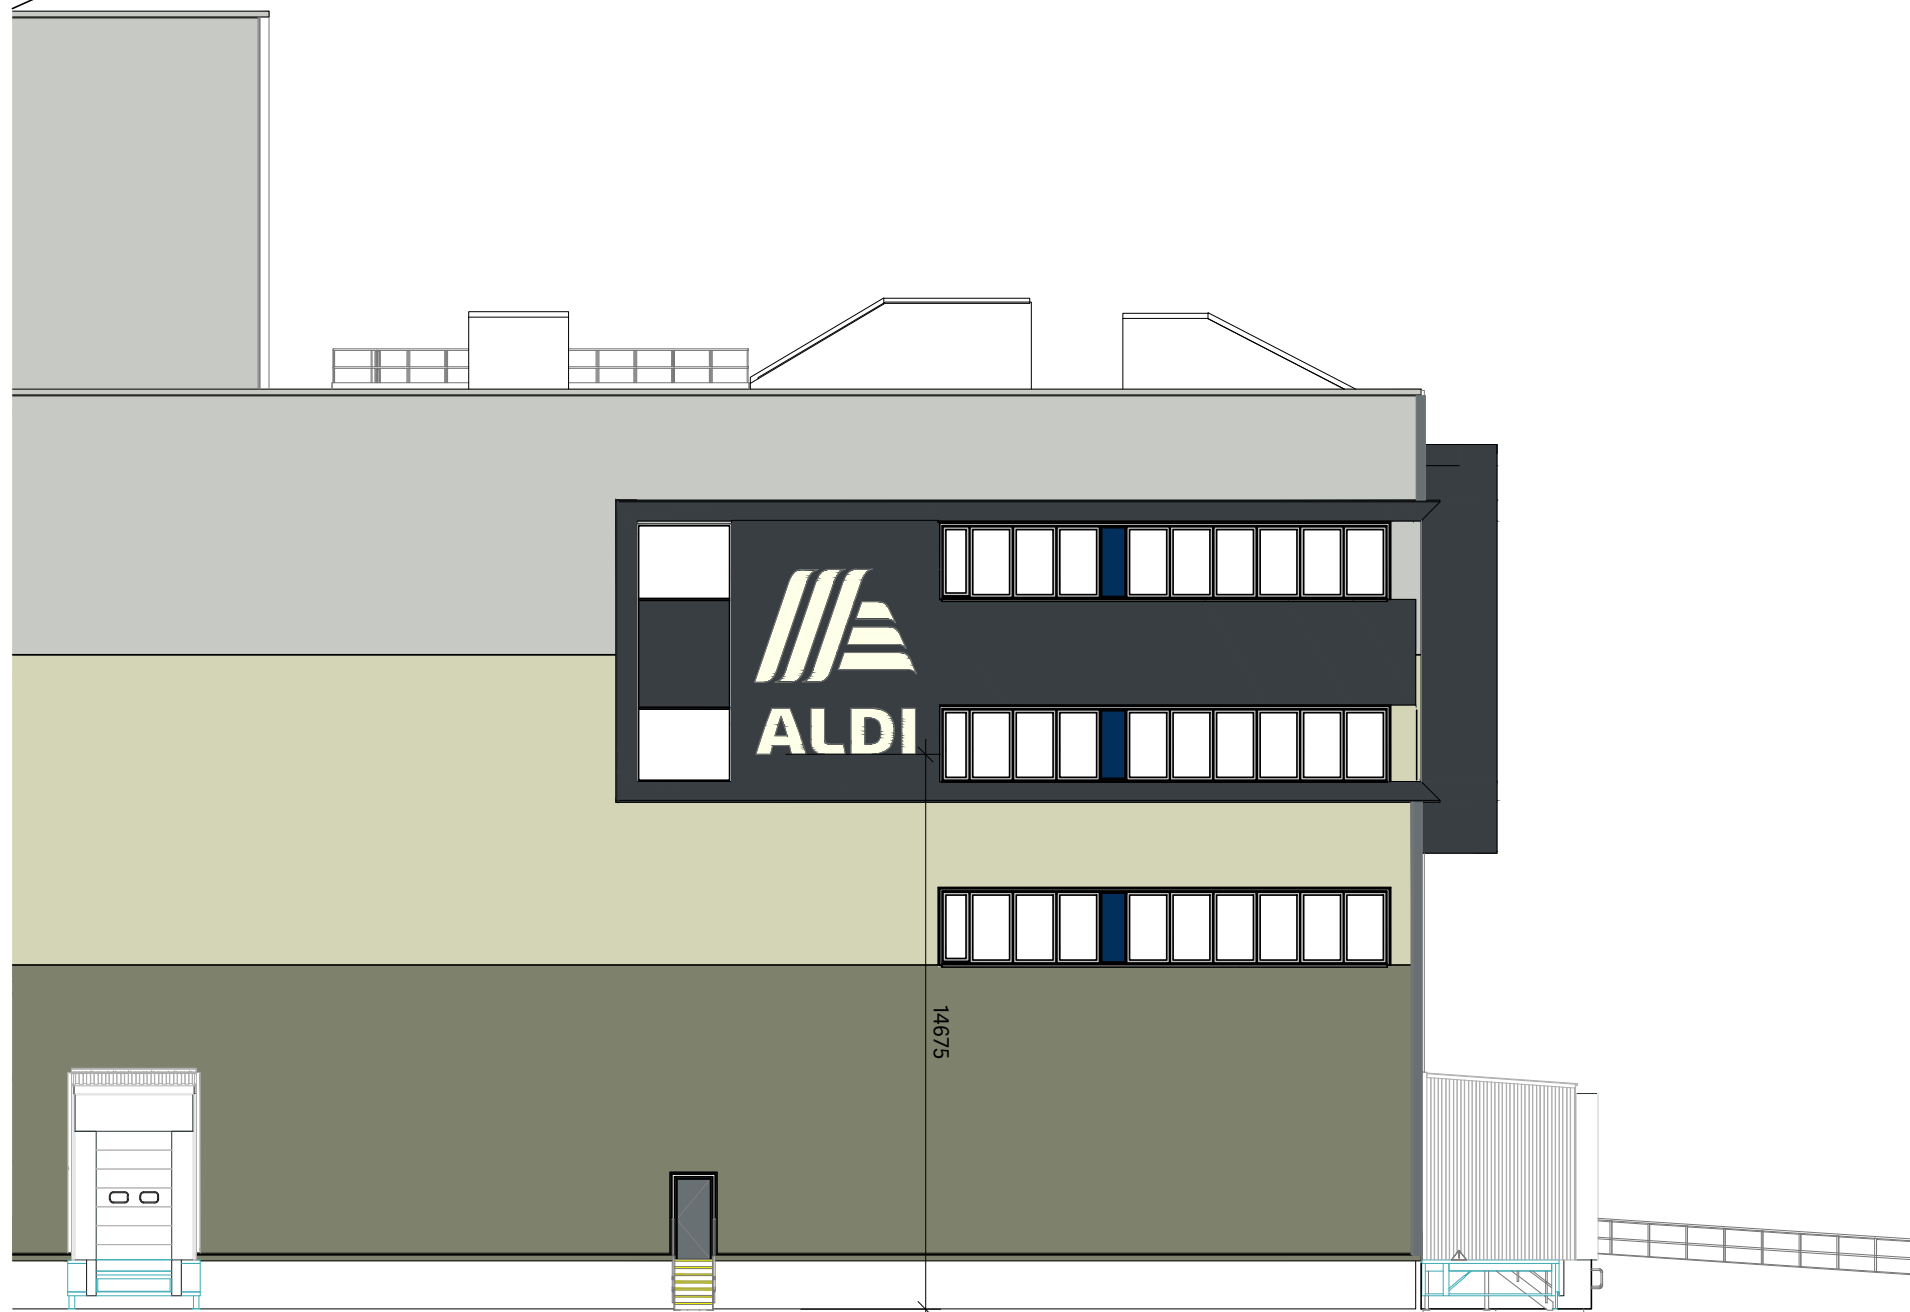

Sign 3 - Part South Elevation 1:200



Building Signage Size - Sign 2 1:50

Sign 2 - Illuminated Polycarbonate flex-face 'Aldi' sign (1 no.)

Height from ground level to underside of sign - 14.185m approx.

Wall mounted sign


- PVC sign fixed back on aluminium casing.
- High quality fabricated aluminium signcases, finished RAL7016 Anthracite. Sign panel is Polycarbonate with white logo.
- Sign fully internally illuminated, static, by LED.
- Brightness 45 Lux.
- Sign casing fixed back to wall using suitable fixings in accordance with manufacturers recommendations

Sign 3 - Illuminated Polycarbonate flex-face 'Aldi' sign (1 no.)

Height from ground level to underside of sign - 14.675m approx.

Wall mounted sign

- PVC sign fixed back on aluminium casing.
- High quality fabricated aluminium signcases, finished RAL7016 Anthracite. Sign panel is Polycarbonate with white logo.
- Sign fully internally illuminated, static, by LED.
- Brightness 45 Lux.
- Sign casing fixed back to wall using suitable fixings in accordance with manufacturers recommendations

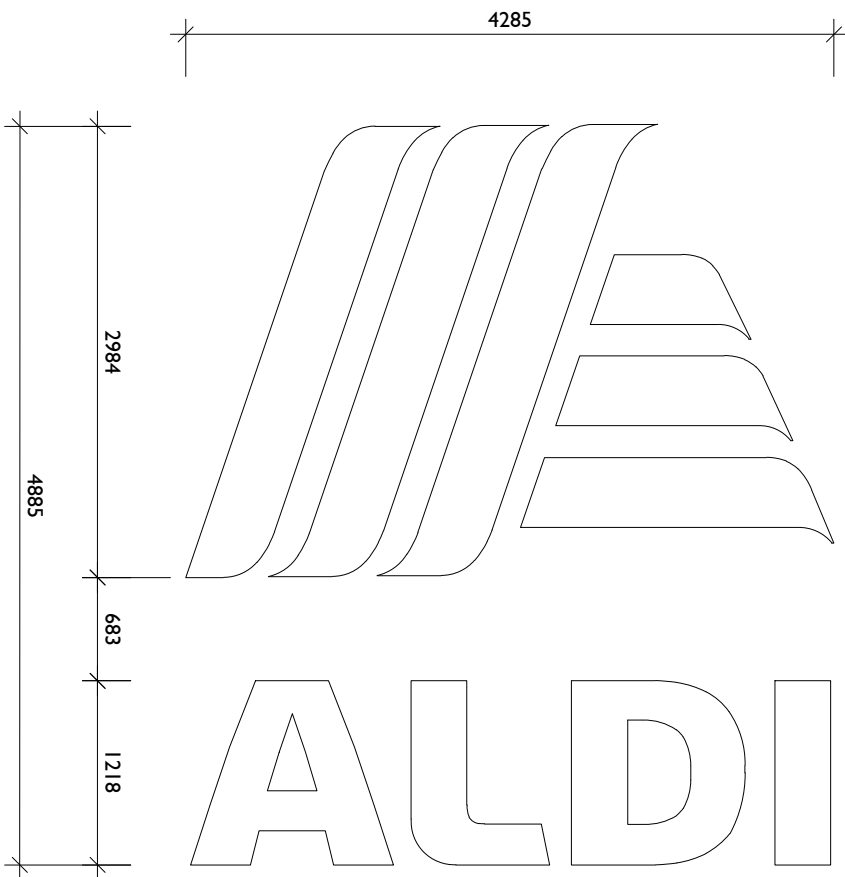

Building Signage Size - Sign 3 1:50

P01	First Issue	CB	DN	25/05/23
REV	Description	DRN	CKD	Date

STOAS Architects Ltd
PLANNING

Client
ALDI STORES LTD

Project Title
BARDON DISTRIBUTION CENTRE (BRD)

Project Address
INTERLINK SOUTH, BARDON, LEICESTERSHIRE
LE67 1GE

Drawing Title
BUILDING SIGNAGE

Job No.
79_E1450

Originator
STO

Zone
02

Level
XX

Type
DR

Role
A

Drawing No.
P3002

Subsidiary
A5

Revision
P01

Drawn
CB

Checked
DN

Date
25/05/23

Scale
1:50/200/2000

Size
A1

The Lodge
Coleshill Manor
Birmingham
B46 1DL
TEL : 0121 747 1943

1 Dunston Place
Dunston Road
Chesterfield
S41 8NL
TEL : 01246 389 860

Web : www.stoasarchitects.co.uk

ALL DRAWINGS TO BE CHECKED ON SITE PRIOR TO ANY WORK BEING COMMENCED. ANY DISCREPANCIES TO BE REPORTED TO THE ARCHITECT IMMEDIATELY. THE ARCHITECT SHALL BE RESPONSIBLE FOR THE ACCURACY OF THE INFORMATION PROVIDED. THE ARCHITECT SHALL BE RESPONSIBLE FOR THE ACCURACY OF THE INFORMATION PROVIDED.

