


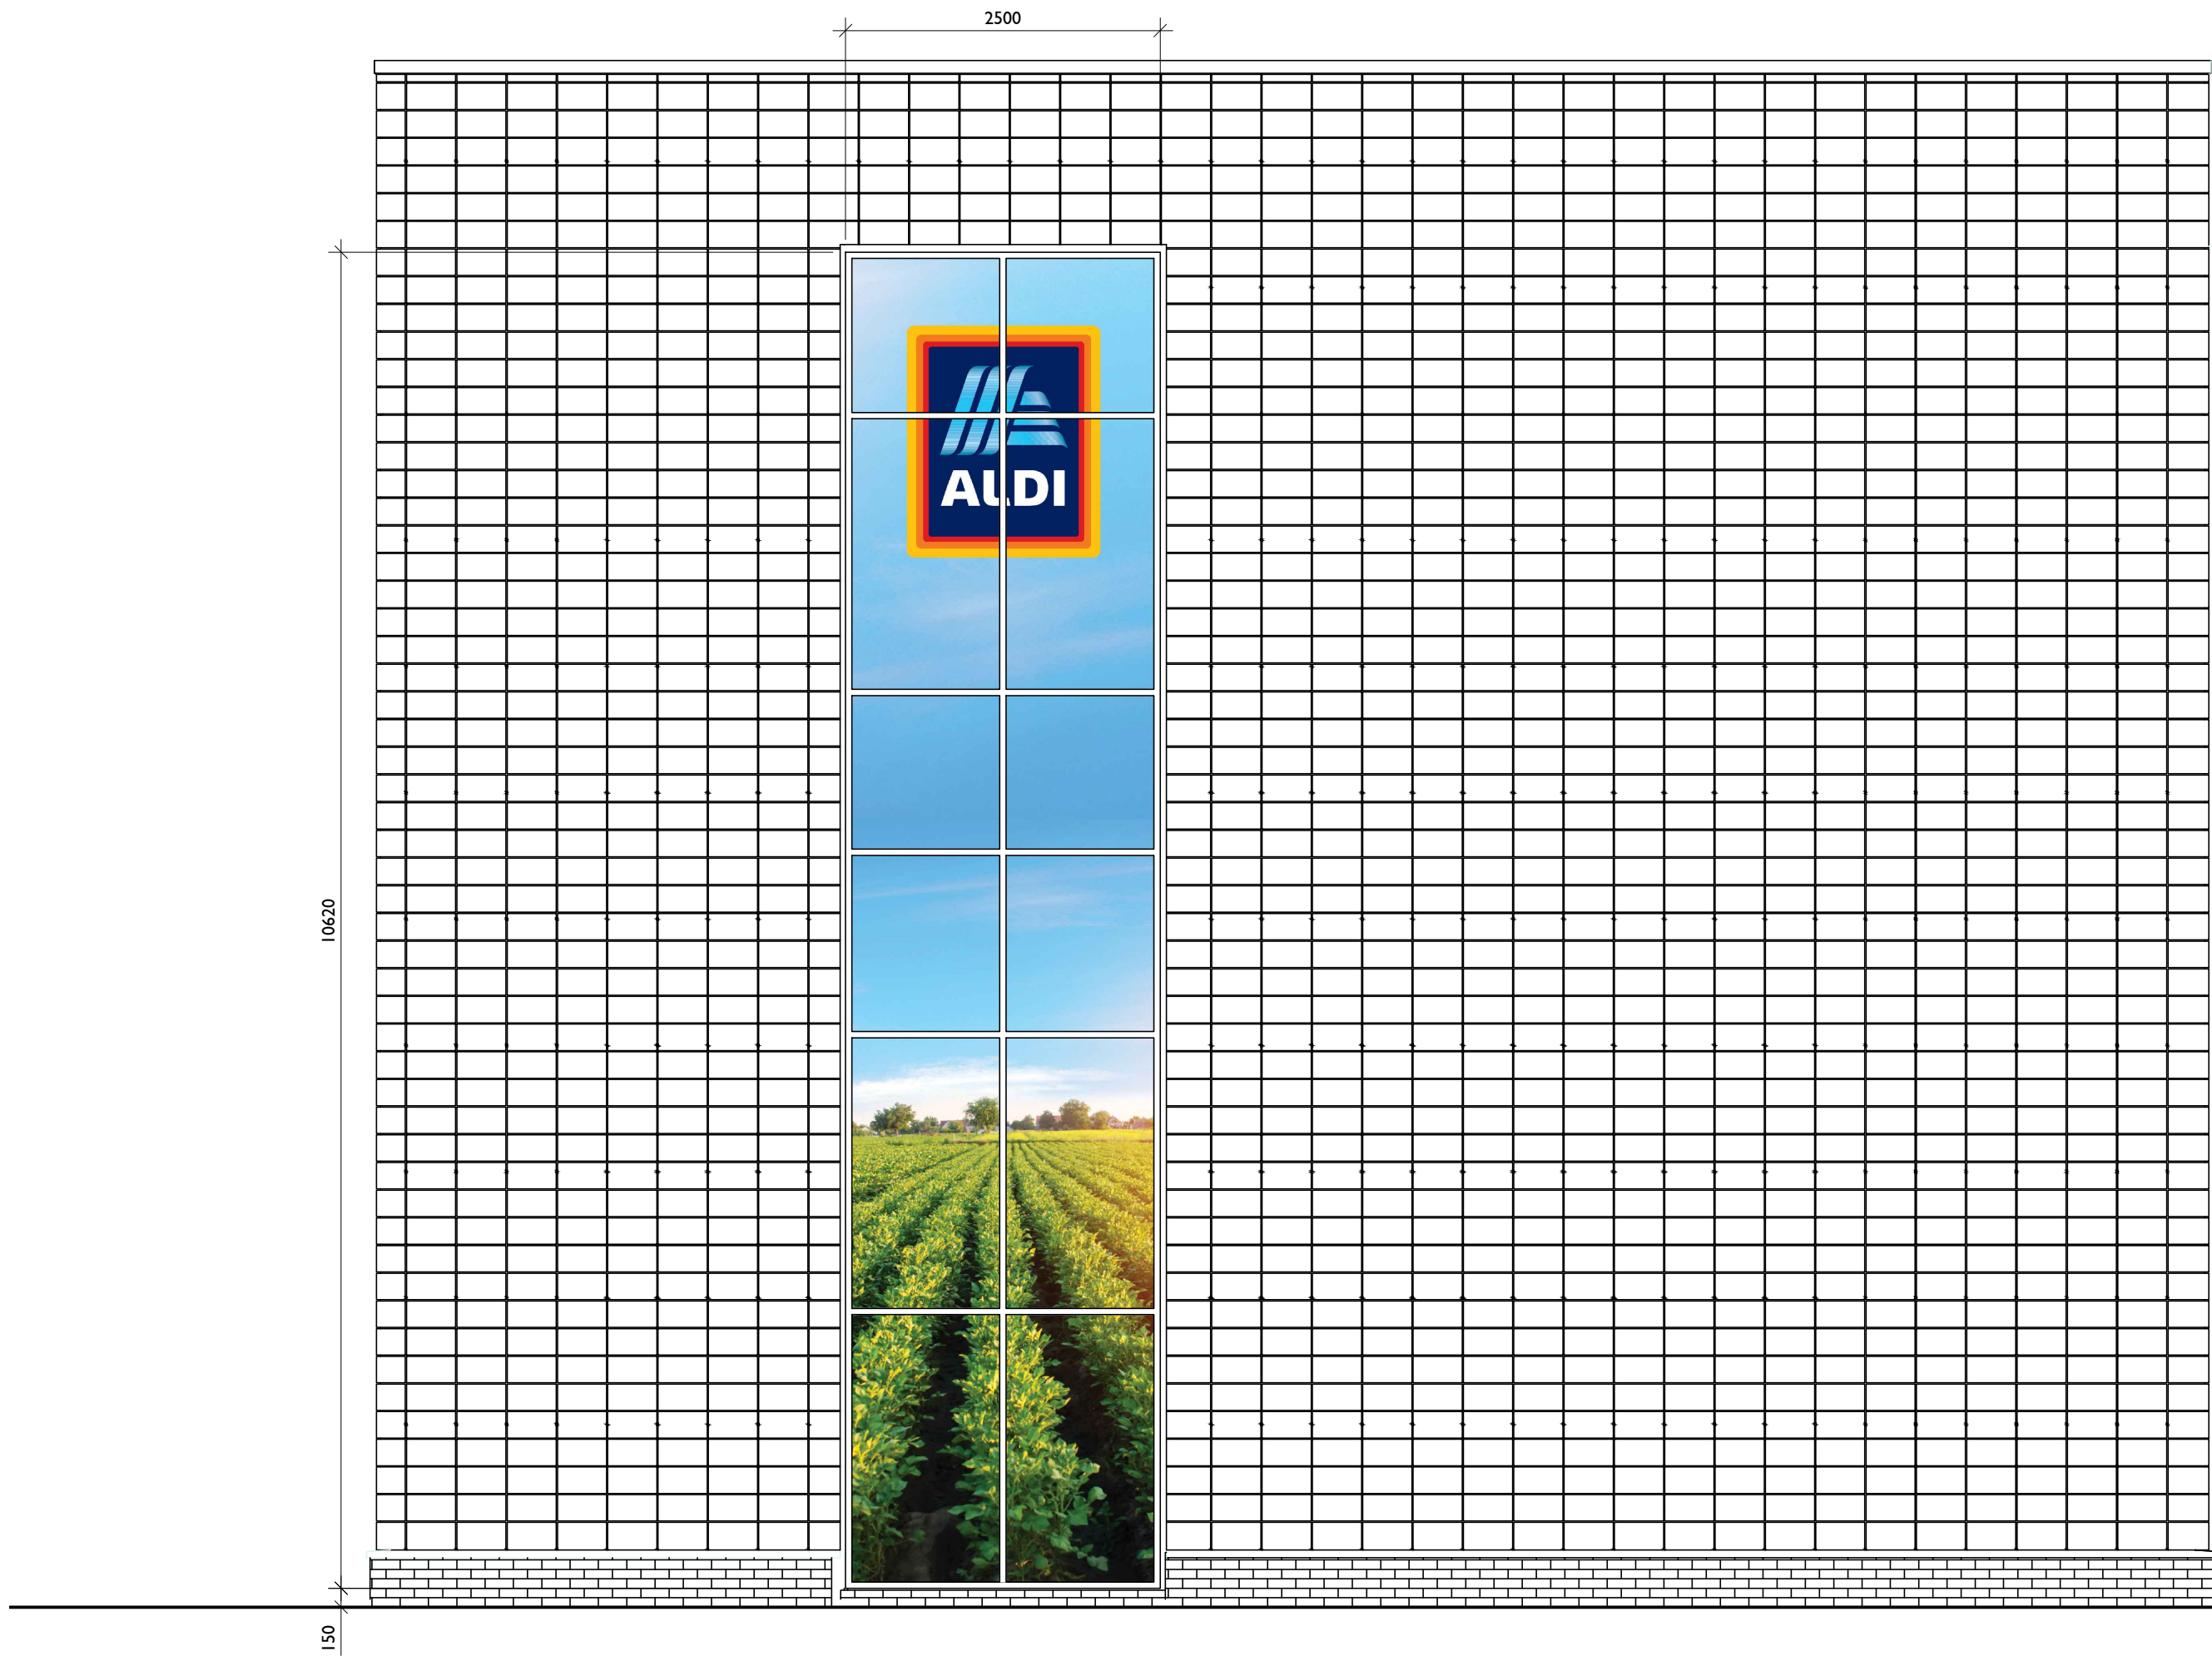

South Elevation - Sign 4 1:50

Sign 4 - Illuminated Polycarbonate flex-face 'Aldi' sign (1 no.)

Height from ground level to underside of sign - 150mm approx.

Perforated Vinyl Signage on the glazing is shown as an example and will be changed depending on Aldi requirements

Sign 5 - Illuminated Polycarbonate flex-face 'Aldi' sign (1 no.) and perforated vinyl

Height from ground level to underside of sign - 500mm approx.

Wall mounted sign

- PVC sign fixed back on aluminium casing,
- High quality fabricated aluminium signcases, finished RAL7016 Anthracite. Sign panel is Polycarbonate with white logo.
- Sign fully internally illuminated, static, by LED.
- Brightness 45 Lux.
- Sign casing fixed back to wall using suitable fixings in accordance with manufacturers recommendations

Perforated Vinyl Signage on the glazing is shown as an example and will be changed depending on Aldi requirements



East Elevation - Sign 5 1:50

P01	First Issue	CB	DN	25/05/23
REV	Description	DRN	CKD	Date

STOAS Architects Ltd
PLANNING

Client
ALDI STORES LTD

Project Title
BARDON DISTRIBUTION CENTRE (BRD)

Project Address
**INTERLINK SOUTH, BARDON, LEICESTERSHIRE
LE67 1GE**

Drawing Title
**TOWER SIGNAGE
PROPOSED SIGNAGE**

Job No.	Originator	Zone	Level	Type
79_E1450	STO	46	XX	DR
Role	Drawing No.	Suitability	Revision	
A	P3003	A5	P01	
Drawn	Checked	Date	Scale	Size
CB	DN	25/05/23	1 : 2000	A1

The Lodge
Coleshill Manor
Birmingham
B46 1DL
TEL : 0121 747 1943

1 Dunston Place
Dunston Road
Chesterfield
S41 8NL
TEL : 01246 389 860

Web : www.stoasarchitects.co.uk

STOAS

All drawings to be checked on site prior to any work being commenced. Any discrepancies to be reported to the client immediately. The client is responsible for ensuring that the drawings are correct and that the work is carried out in accordance with the drawings. The client is responsible for ensuring that the drawings are correct and that the work is carried out in accordance with the drawings.

