






EXISTING FRONT ELEVATION
SCALE 1:100

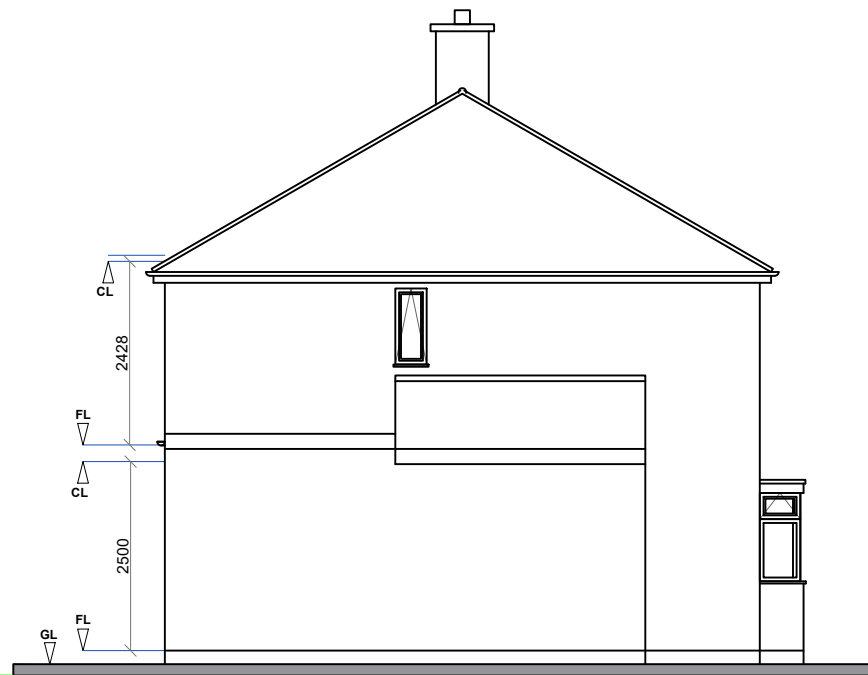


EXISTING LHS ELEVATION
SCALE 1:100

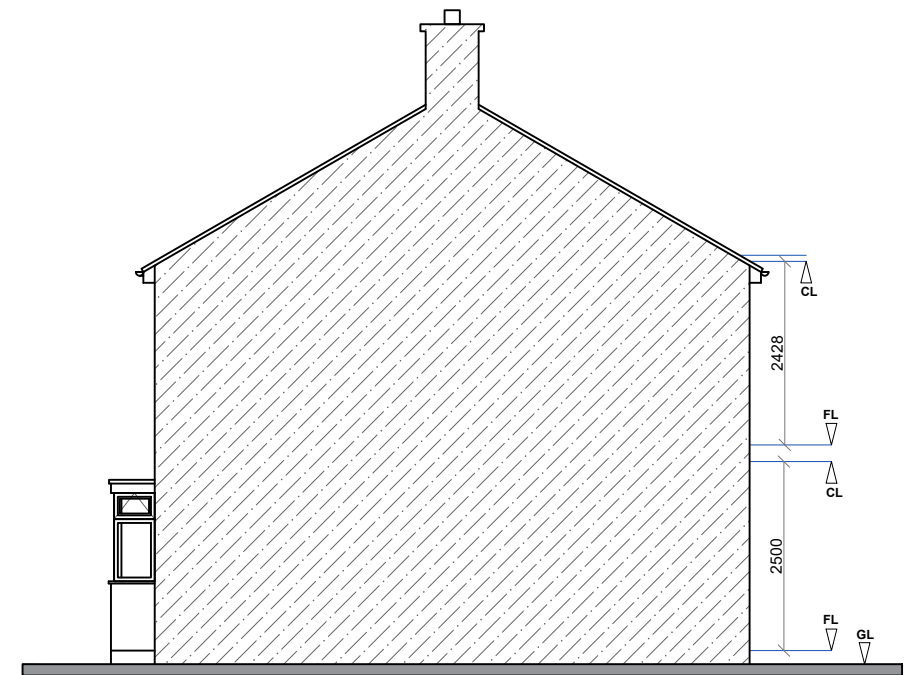


EXISTING RHS ELEVATION
SCALE 1:100

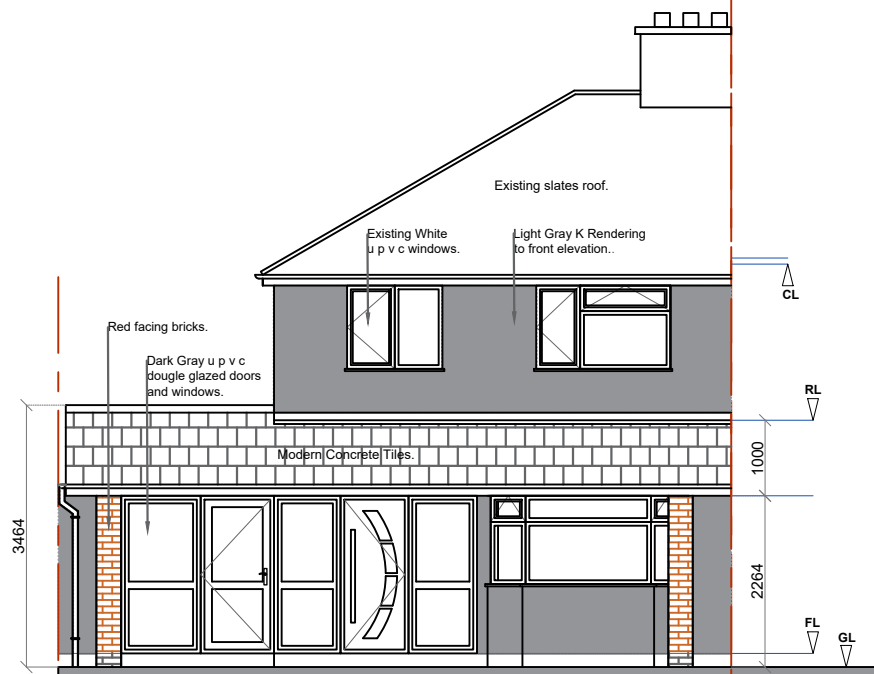

PROPOSED FRONT ELEVATION
SCALE 1:100

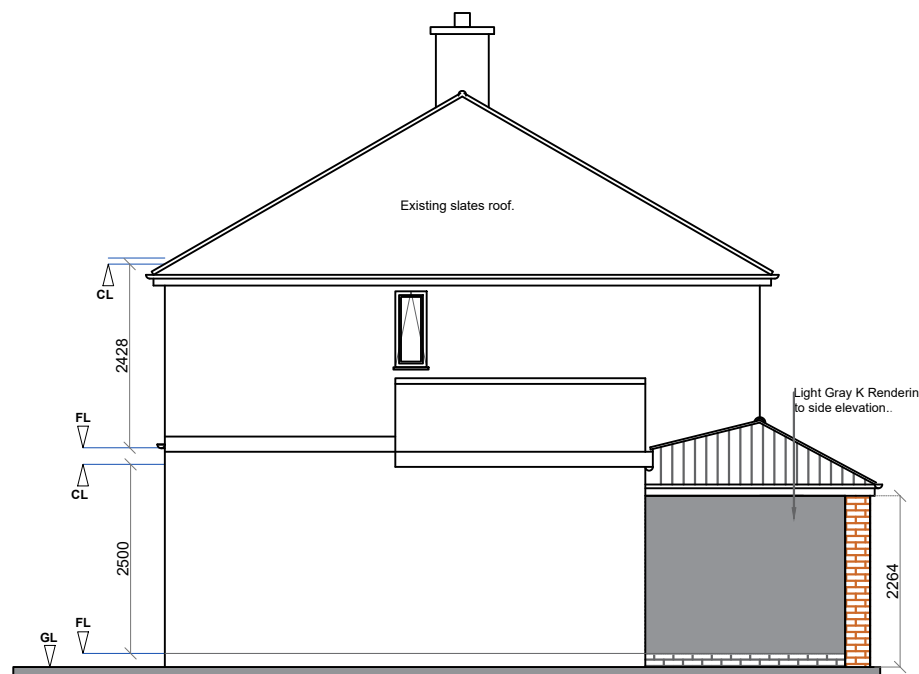

PROPOSED LHS ELEVATION
SCALE 1:100

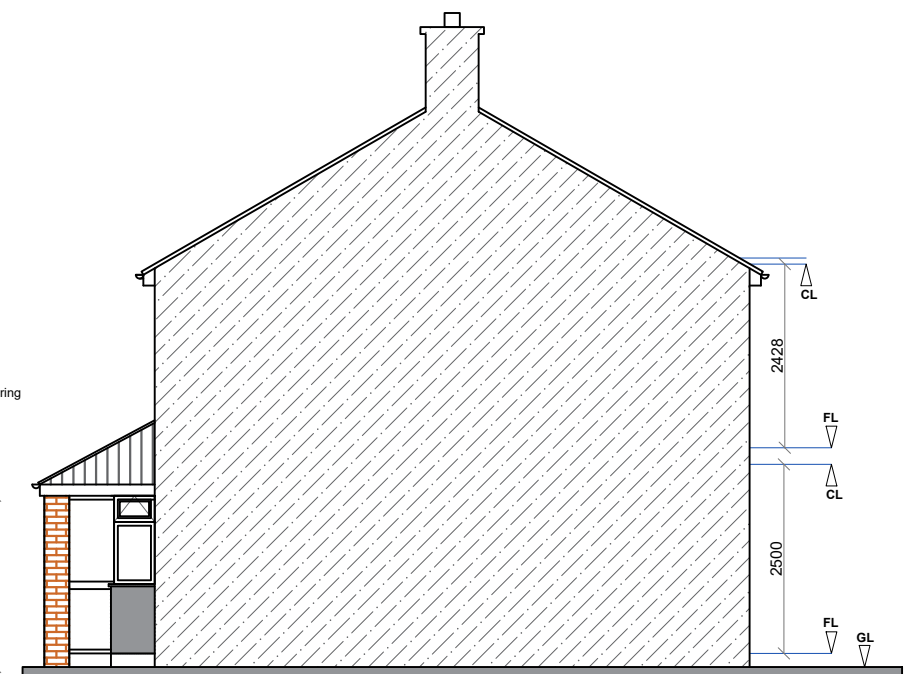

PROPOSED RHS ELEVATION
SCALE 1:100

PROPOSED MATERIAL:

WALLS: Light gray K rendering to front wall, keep all rear walls in red facing bricks.

ROOF: Dark modern concrete tiles to new front canopy.

WINDOWS: Dark Gray U.P.V.C double glazed windows and doors to front porch.

☐ FOR COMMENT ☐ FOR PLANNING PERMISSION ☐ FOR BUILDING REGULATIONS



Malik Enterprises
Architectural Service

30 Carlton Drive, Wigston,
Leicestershire UK LE18 1DF
M: 07808 266330
E : tanvir@malikenterprises.co.uk

PROJECT: Proposed Porch in front	
LOCATION: 10 Forest Rise, Groby. LE6 0BB	
CLIENT: Mrs Jaya Odedra.	
TITLE: Proposed Elevations	
DATE: June. 2023	DRAWN: MTM
DRAWING No: Me10323- 04	SCALE: 1:100

Rev	Date	By	Description