
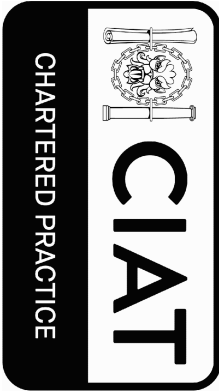



31 ARNOLD CRESCENT, LEICESTER.

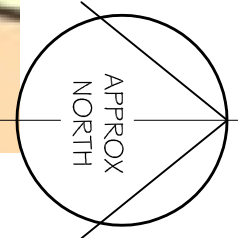


It is the responsibility of the client to advise of matters relating to land title, restrictive covenants, easements or positions of public drains in relation to the site. Site boundaries are taken as visible fence lines unless advertised otherwise.

Drawings may be scaled for planning purposes only.

All existing and proposal drawings are based on measured surveys. Site drawings are based on Ordnance Survey plans. Halford Jones Architects cannot guarantee the accuracy of drawings that have been imported from other agencies, eg Ordnance Survey.

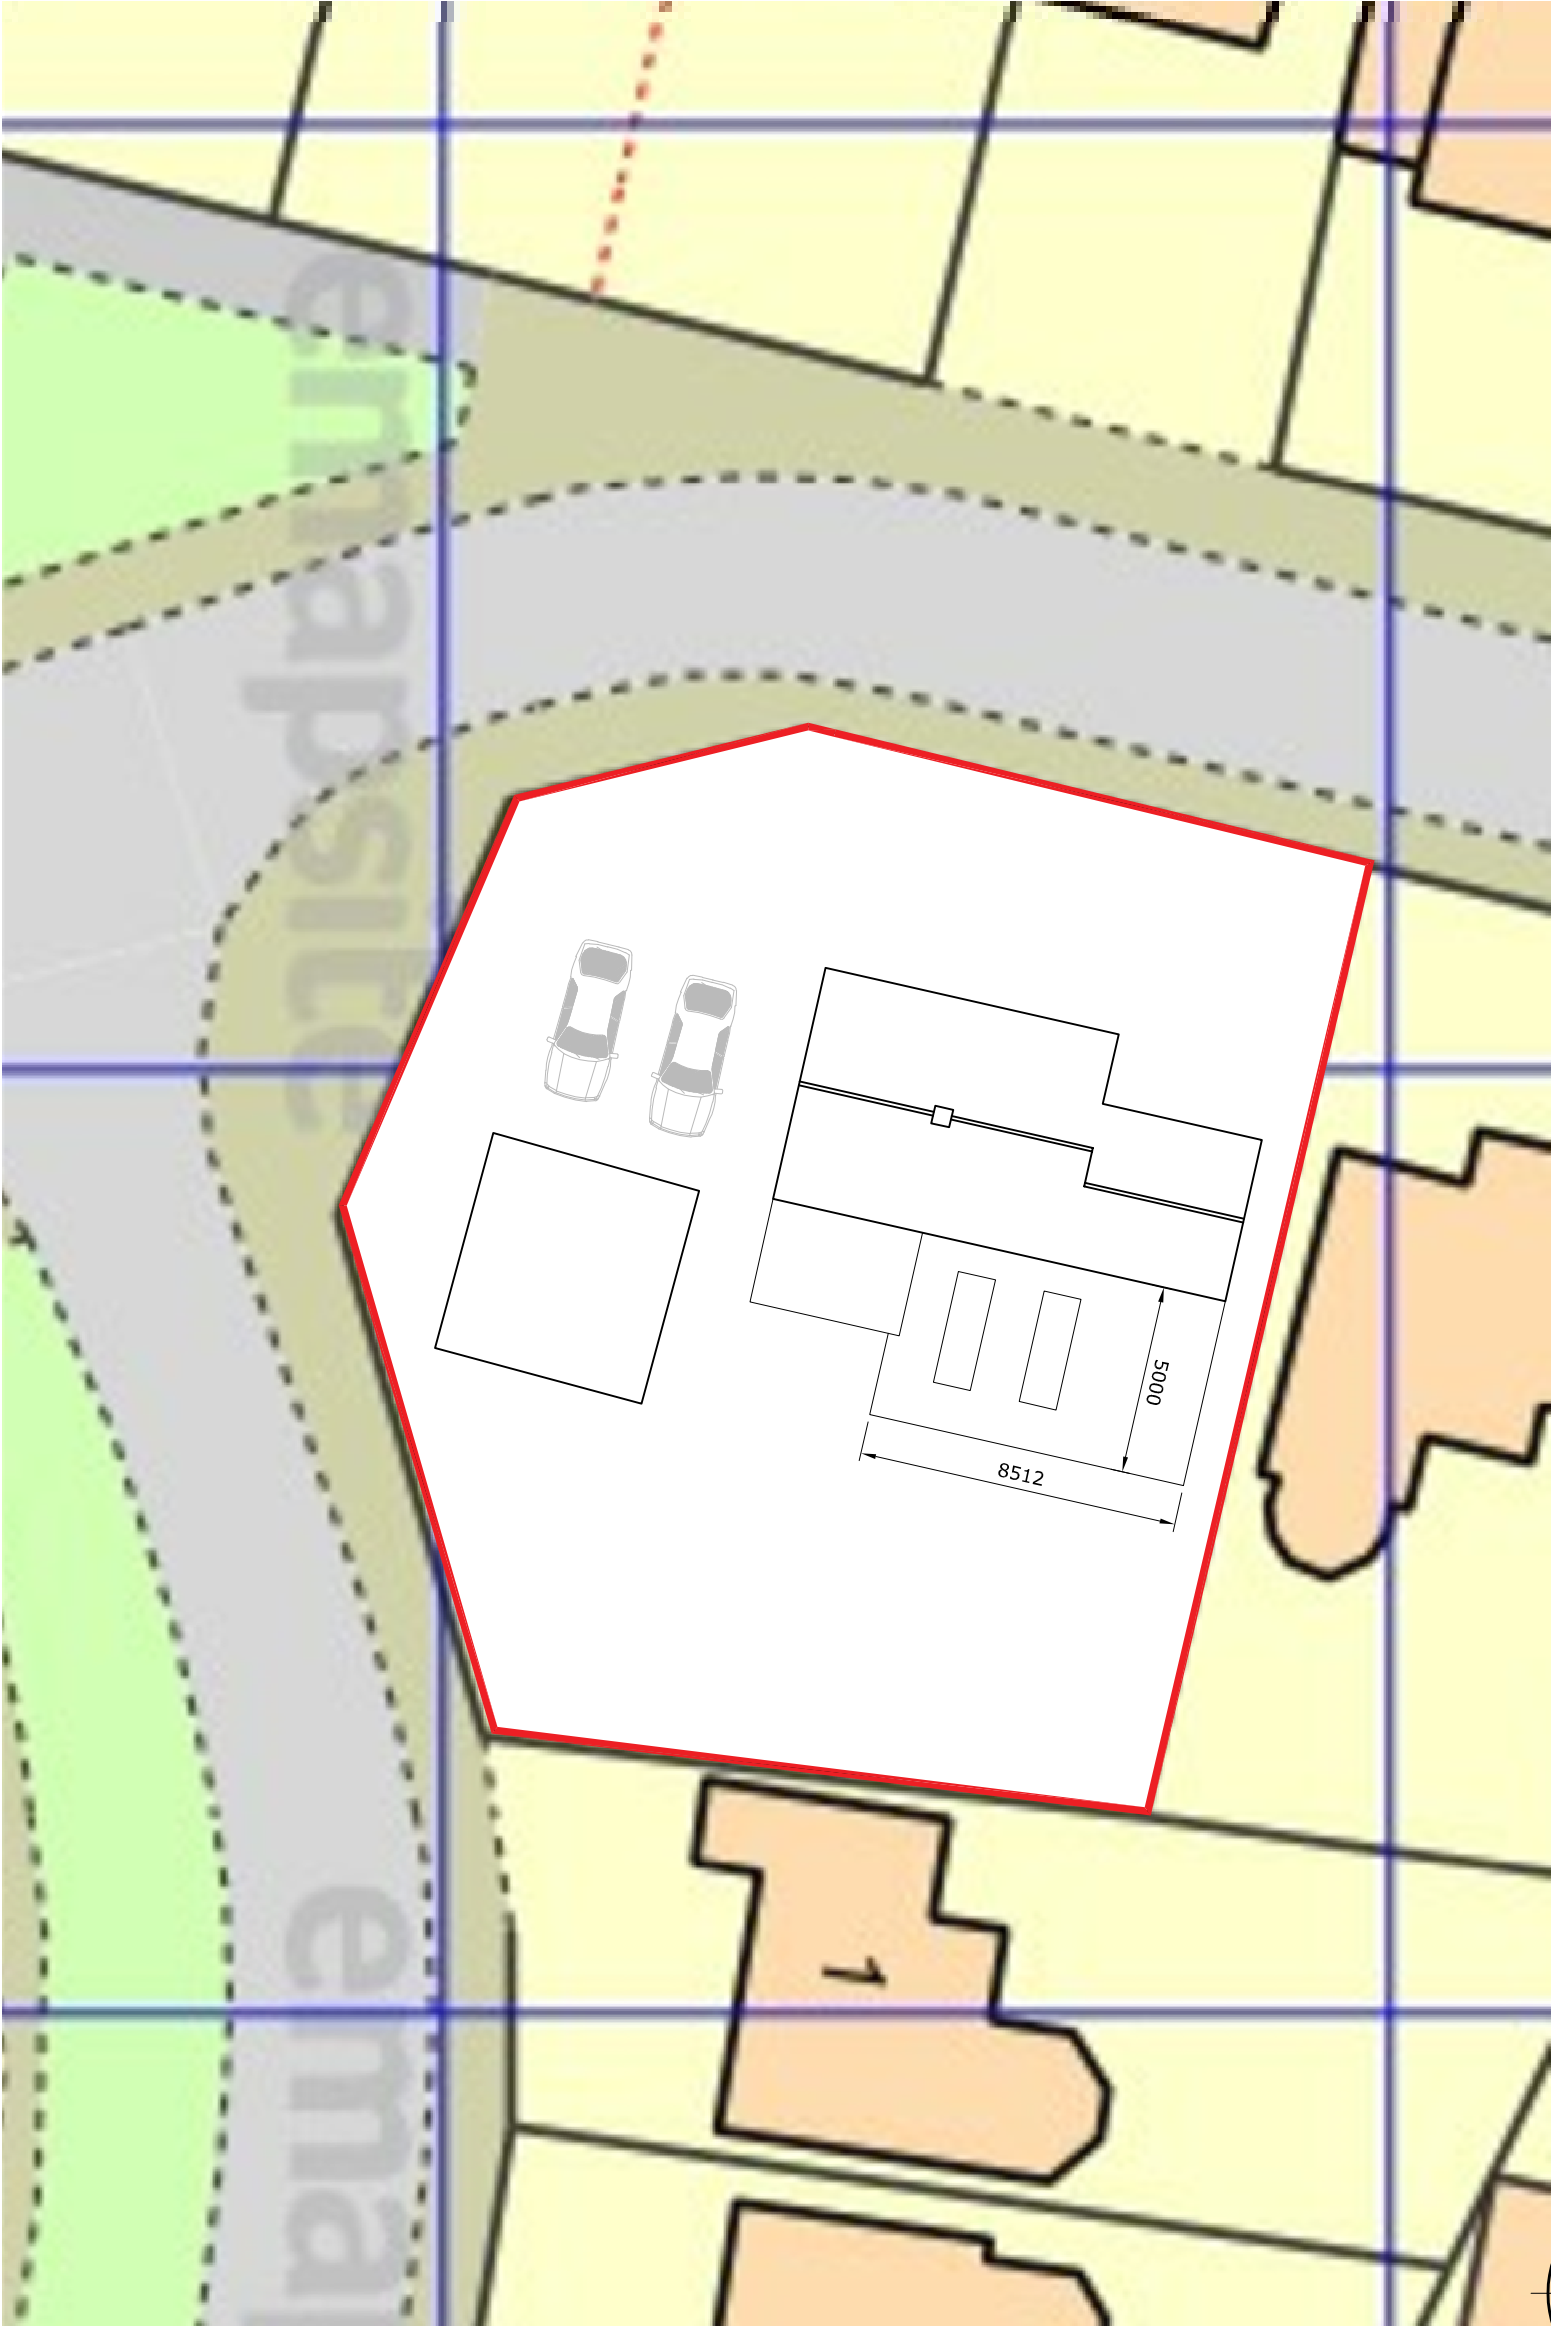

PROPOSED SITE PLAN
scale 1:200

 

PRELIMINARY - SITE PLANS

Revision:	Amendment Description:	Initials:	Date:
HALFORDJONES Architecture			
Client Address: Mr Ian Bancroft 31 Arnold Crescent Newbold Vardon LE9 8LD			
Project No:	217202	Drawn By:	TJ
Drawing No:	A002	Revision:	A
Date:	19.01.2022	Scale:	1:200
Drawn By:	SHIRLEY HANLEY	Checked By:	TJ
Project Title:	31 ARNOLD CRESCENT	Project Address:	31 ARNOLD CRESCENT, NEWBOLD VARDON, LE9 8LD
Email: office@halfordjones.com Website: www.halfordjones.com			
Telephone: 0116 3825578 Mobile: 07958 807062 (Company Number 10112635)			
NO DRAWINGS ARE TO BE SCALED FROM THIS DRAWING. ALL DIMENSIONS ARE TO THE CENTRE UNLESS OTHERWISE STATED. THE CLIENT ACCEPTS RESPONSIBILITY FOR THE ACCURACY OF THE DATA PROVIDED. THIS DRAWING IS COPYRIGHT.			