



GENERAL NOTES


- The drawing has been produced for Planning Purpose only.
- Site boundaries are taken from information provided by Ordnance Survey in addition to local dimensional survey information.
- Drainage indicated is indicative and potentially based on assumed drainage runs. All drainage to be ascertained on-site.
- All setting out dimensions to be checked on site prior to the commencement of any works.
- All dimensions are in millimetres and levels in metres unless specified otherwise.
- For construction purposes scaled dimensions cannot be relied upon, actual site dimensions to be taken prior to the manufacture of any materials.
- All workmanship & materials to be to current British Standards.
- All services to be located & protected as necessary by the contractor prior to commencement of works.
- Due to accessibility, elements of this drawing are based on third survey only; any discrepancies are to be recorded and reported to the architect immediately.

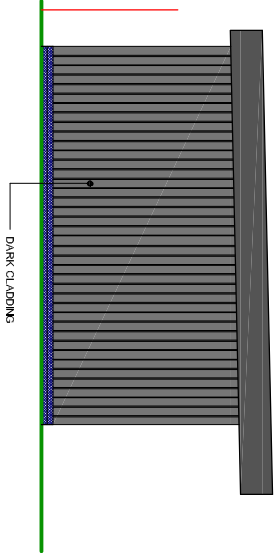


SIDE ELEVATION (WEST)
scale: 1:100

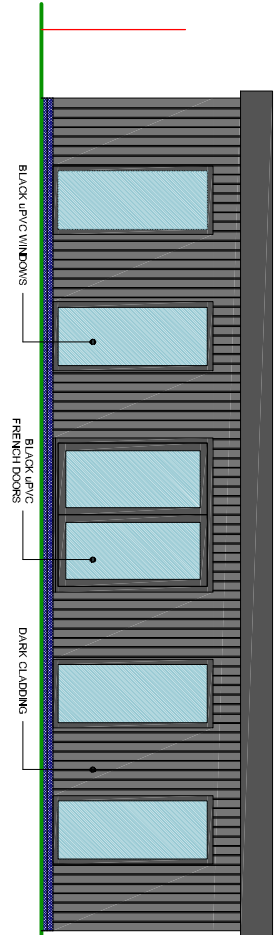


FRONT ELEVATION (SOUTH)
scale: 1:100

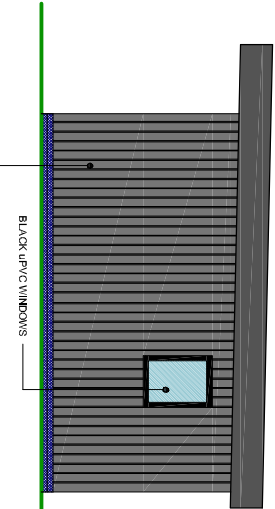

SIDE ELEVATION (EAST)
scale: 1:100

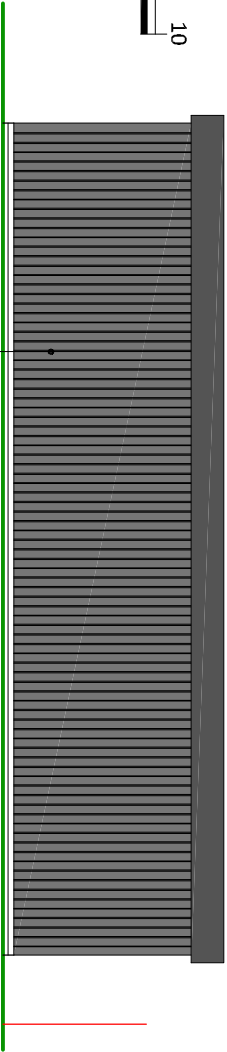

REAR ELEVATION (NORTH)
scale: 1:100

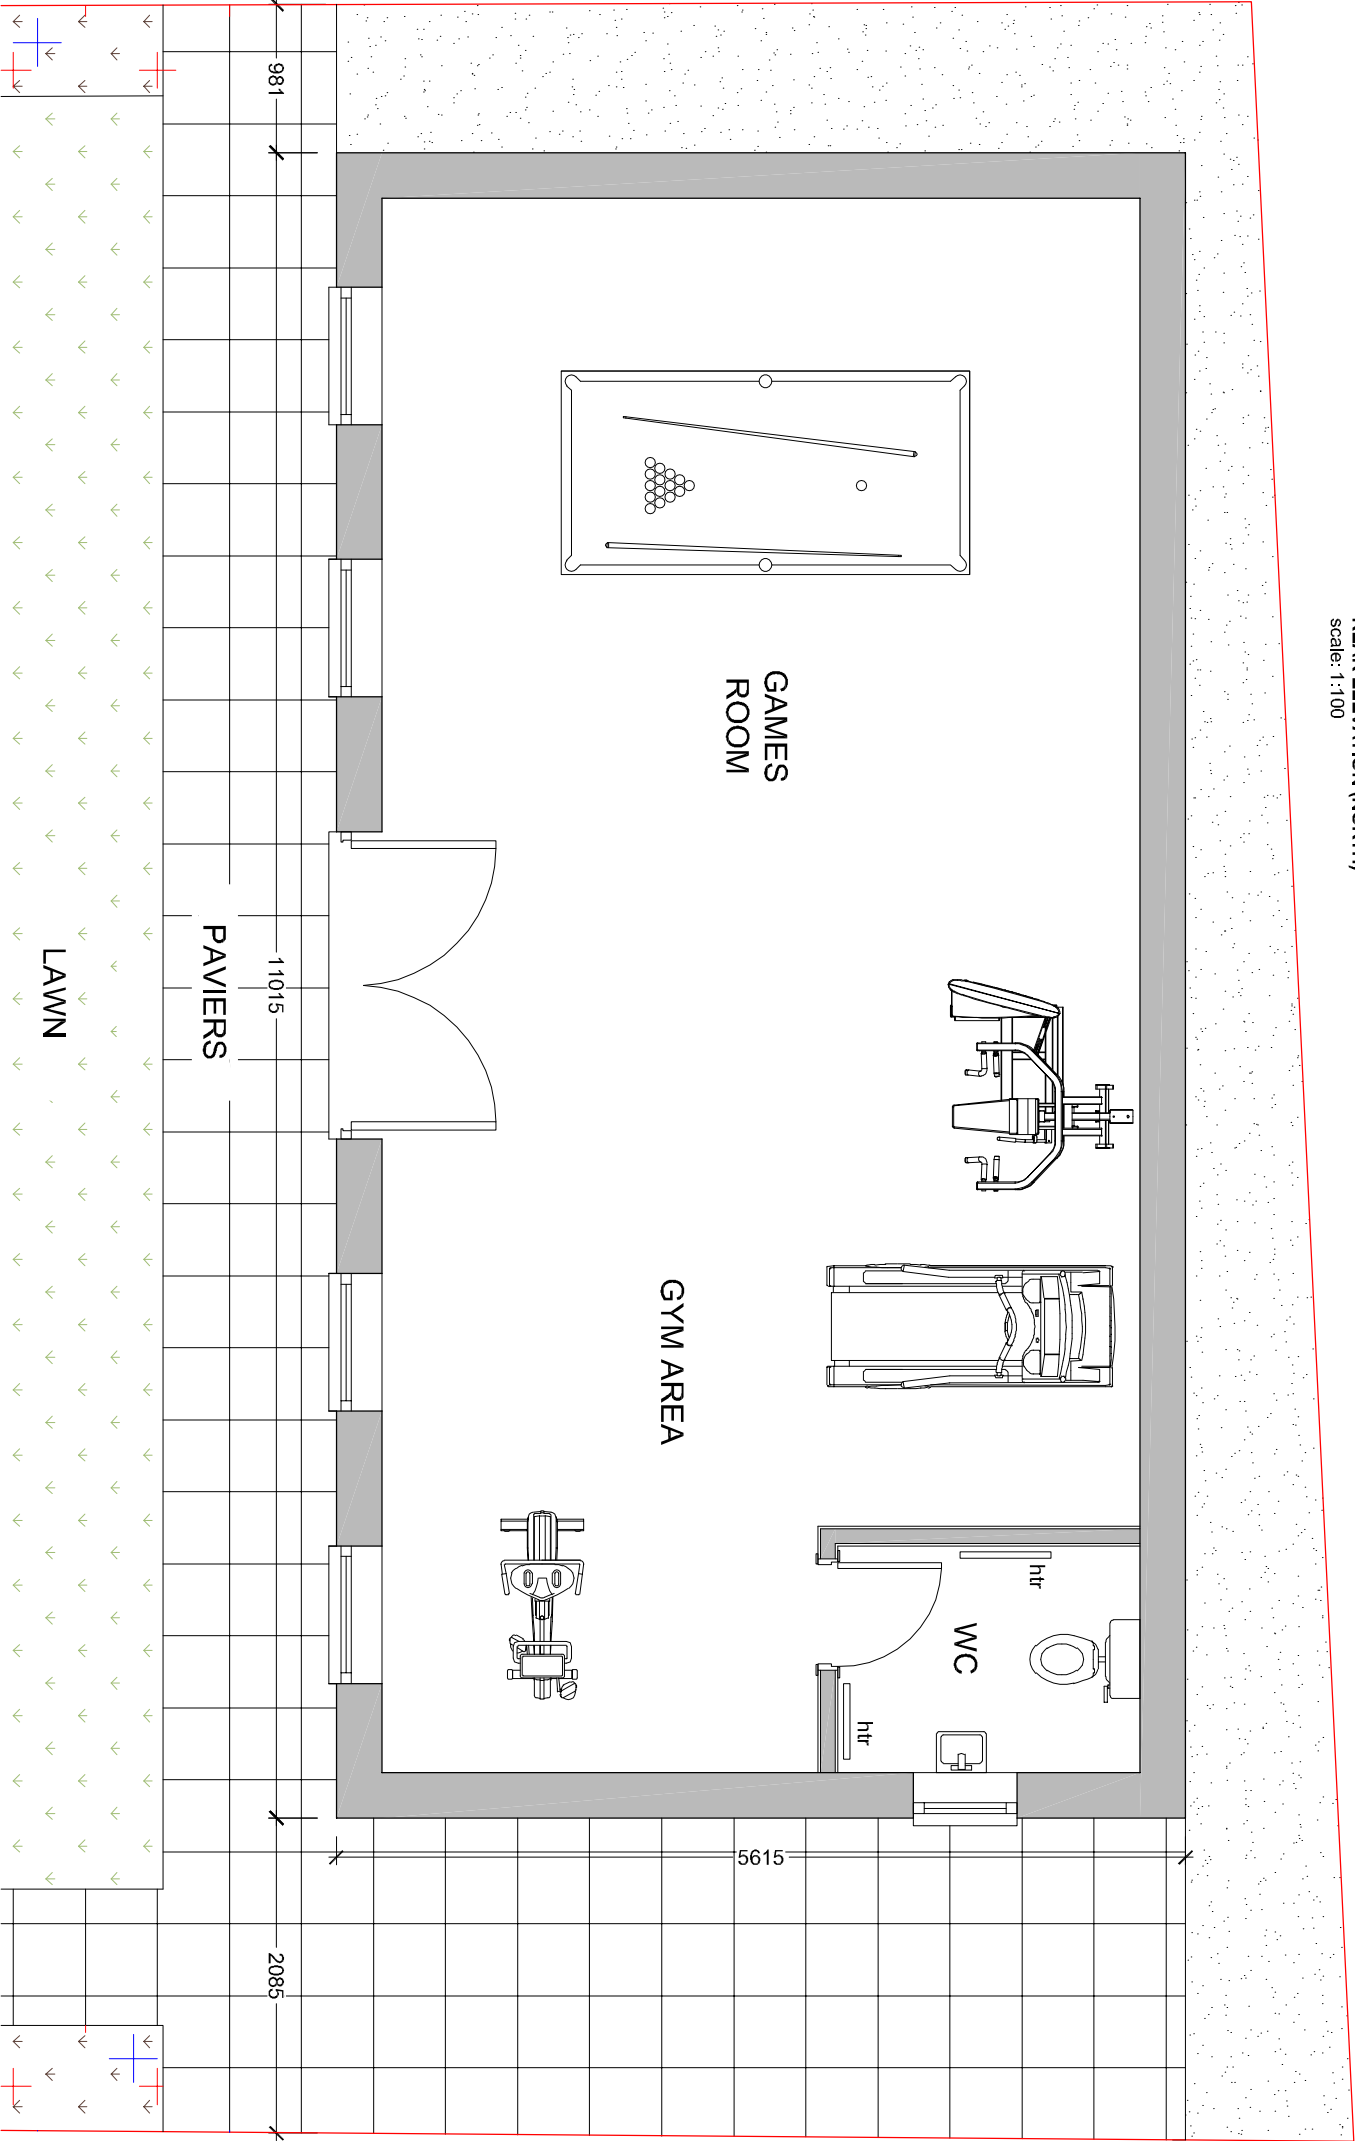

OUTBUILDING LAYOUT
scale: 1:50

aplan ARCHITECTURAL DESIGN LIMITED Apian Architectural Design Limited The Hill, Priory Hill, Rugby Rd, Wolston, Coventry, WOLNACSHIRE CV8 3FZ t:024 76 937 380 e:office@aplanuk.com			
PLANNING			
Mr N Bailey & Ms C Hill			
35 Braine Road, Hincley, LE10 0ET			
Outbuilding - Plans & Elevations			
scale: 1:50 @ A1	checked	23.2222.GA.110	date - Jul 23
This copy/print of this drawing is made for the sole use of the project for which it is intended and must not be copied or reproduced without written consent. Scaled dimensions cannot be relied upon, contractors specialists must use actual site dimensions.			