


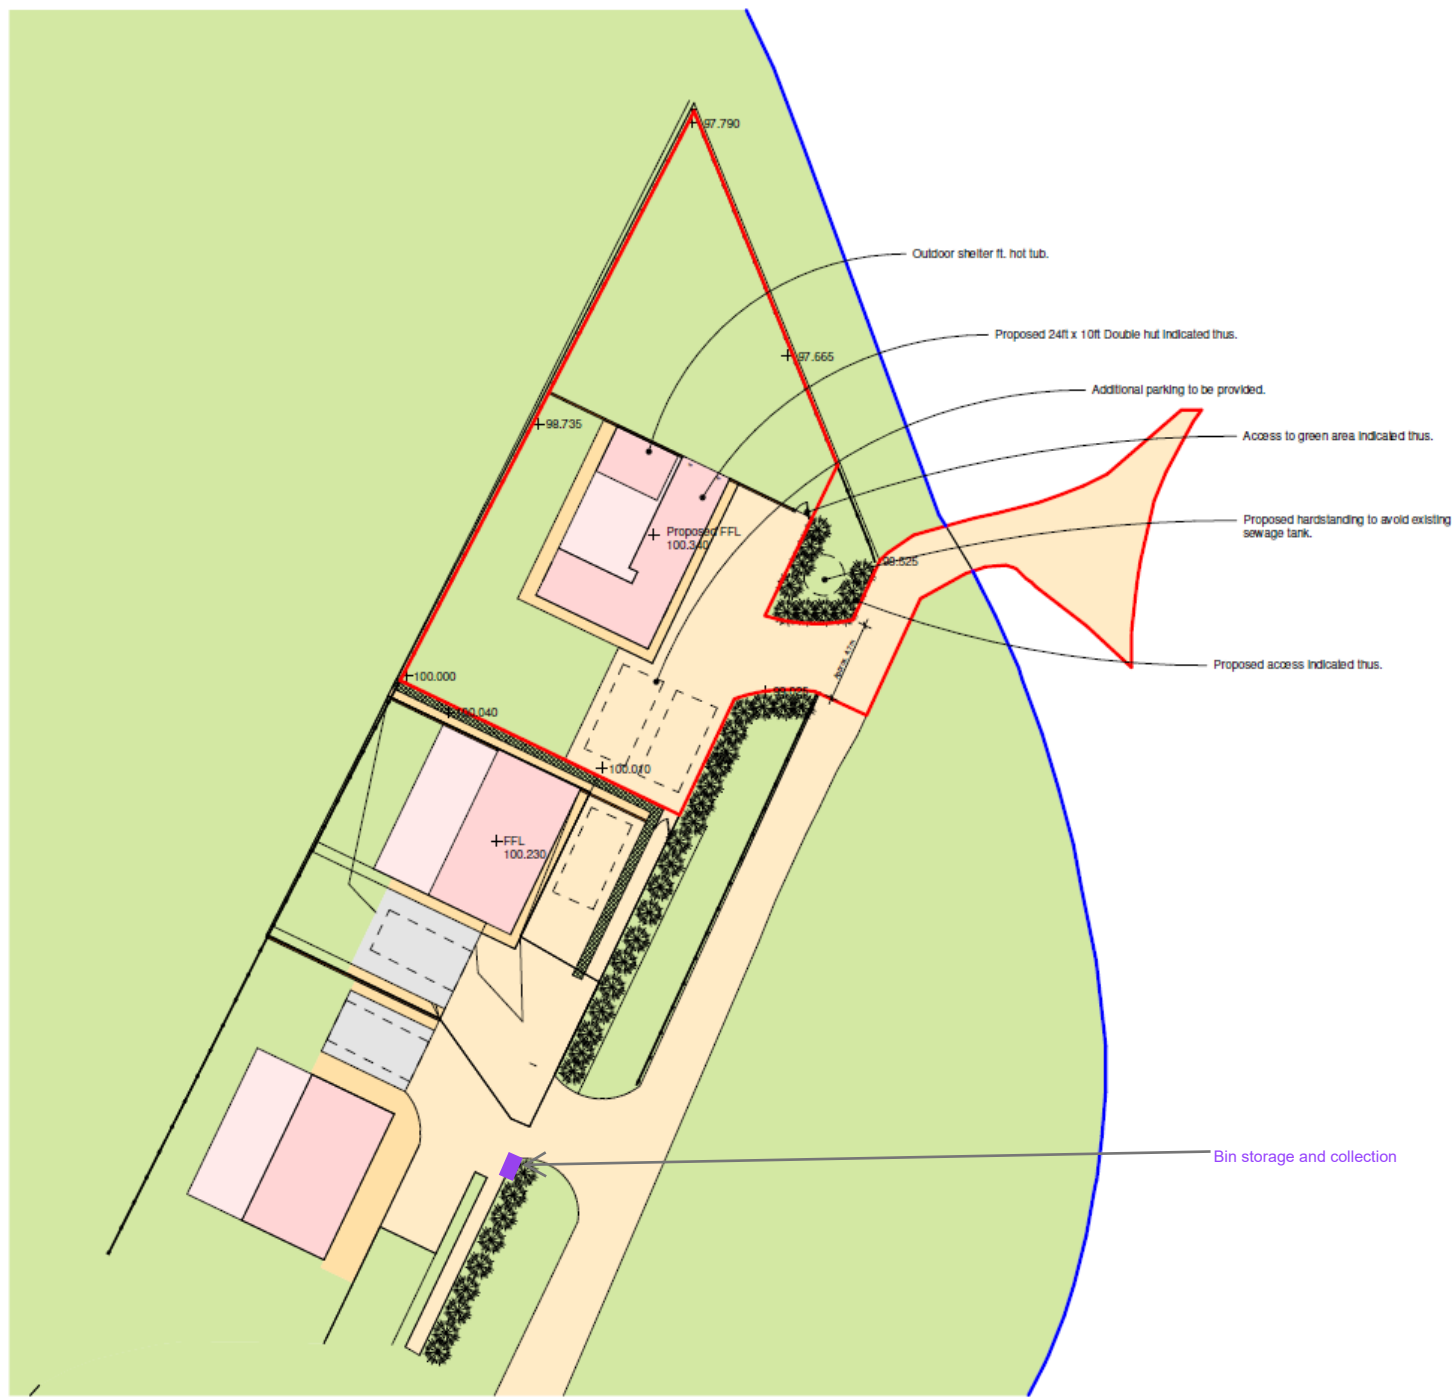

Key:

- Hard Landscaping
- Grass
- Existing Buildings
- Block Paving
- Site Boundary
- Fence Boundary
- Parking Space Boundary



HAYWARD
architects

19 Station Road
Hinckley
Leicestershire
LE10 1AW

Tel: 01455 635 665

www.haywardarchitects.co.uk

Client	Mrs. Kate Walker		
Project Title	Existing Site Plan Hall Farm Dadlington		
Drawing Title	Proposed Site Plan - Scheme 02		
Scale	1:200	Date	09/2025
Author	MS	Checked by	LJW
Job No.	25/79	Drawing No.	03B
Discipline	PLANNING		

THE COPYRIGHT OF THIS DRAWING IS RESERVED BY HAYWARD ARCHITECTS LTD.
REPRODUCTION OR TRANSMISSION OF THIS DRAWING IN ANY FORM OR BY ANY MEANS WITHOUT
THE WRITTEN PERMISSION OF HAYWARD ARCHITECTS LTD. IS STRICTLY PROHIBITED.
OVERSIGHT AND IT IS THE RESPONSIBILITY OF THE USER TO BE AWARE OF THIS.