


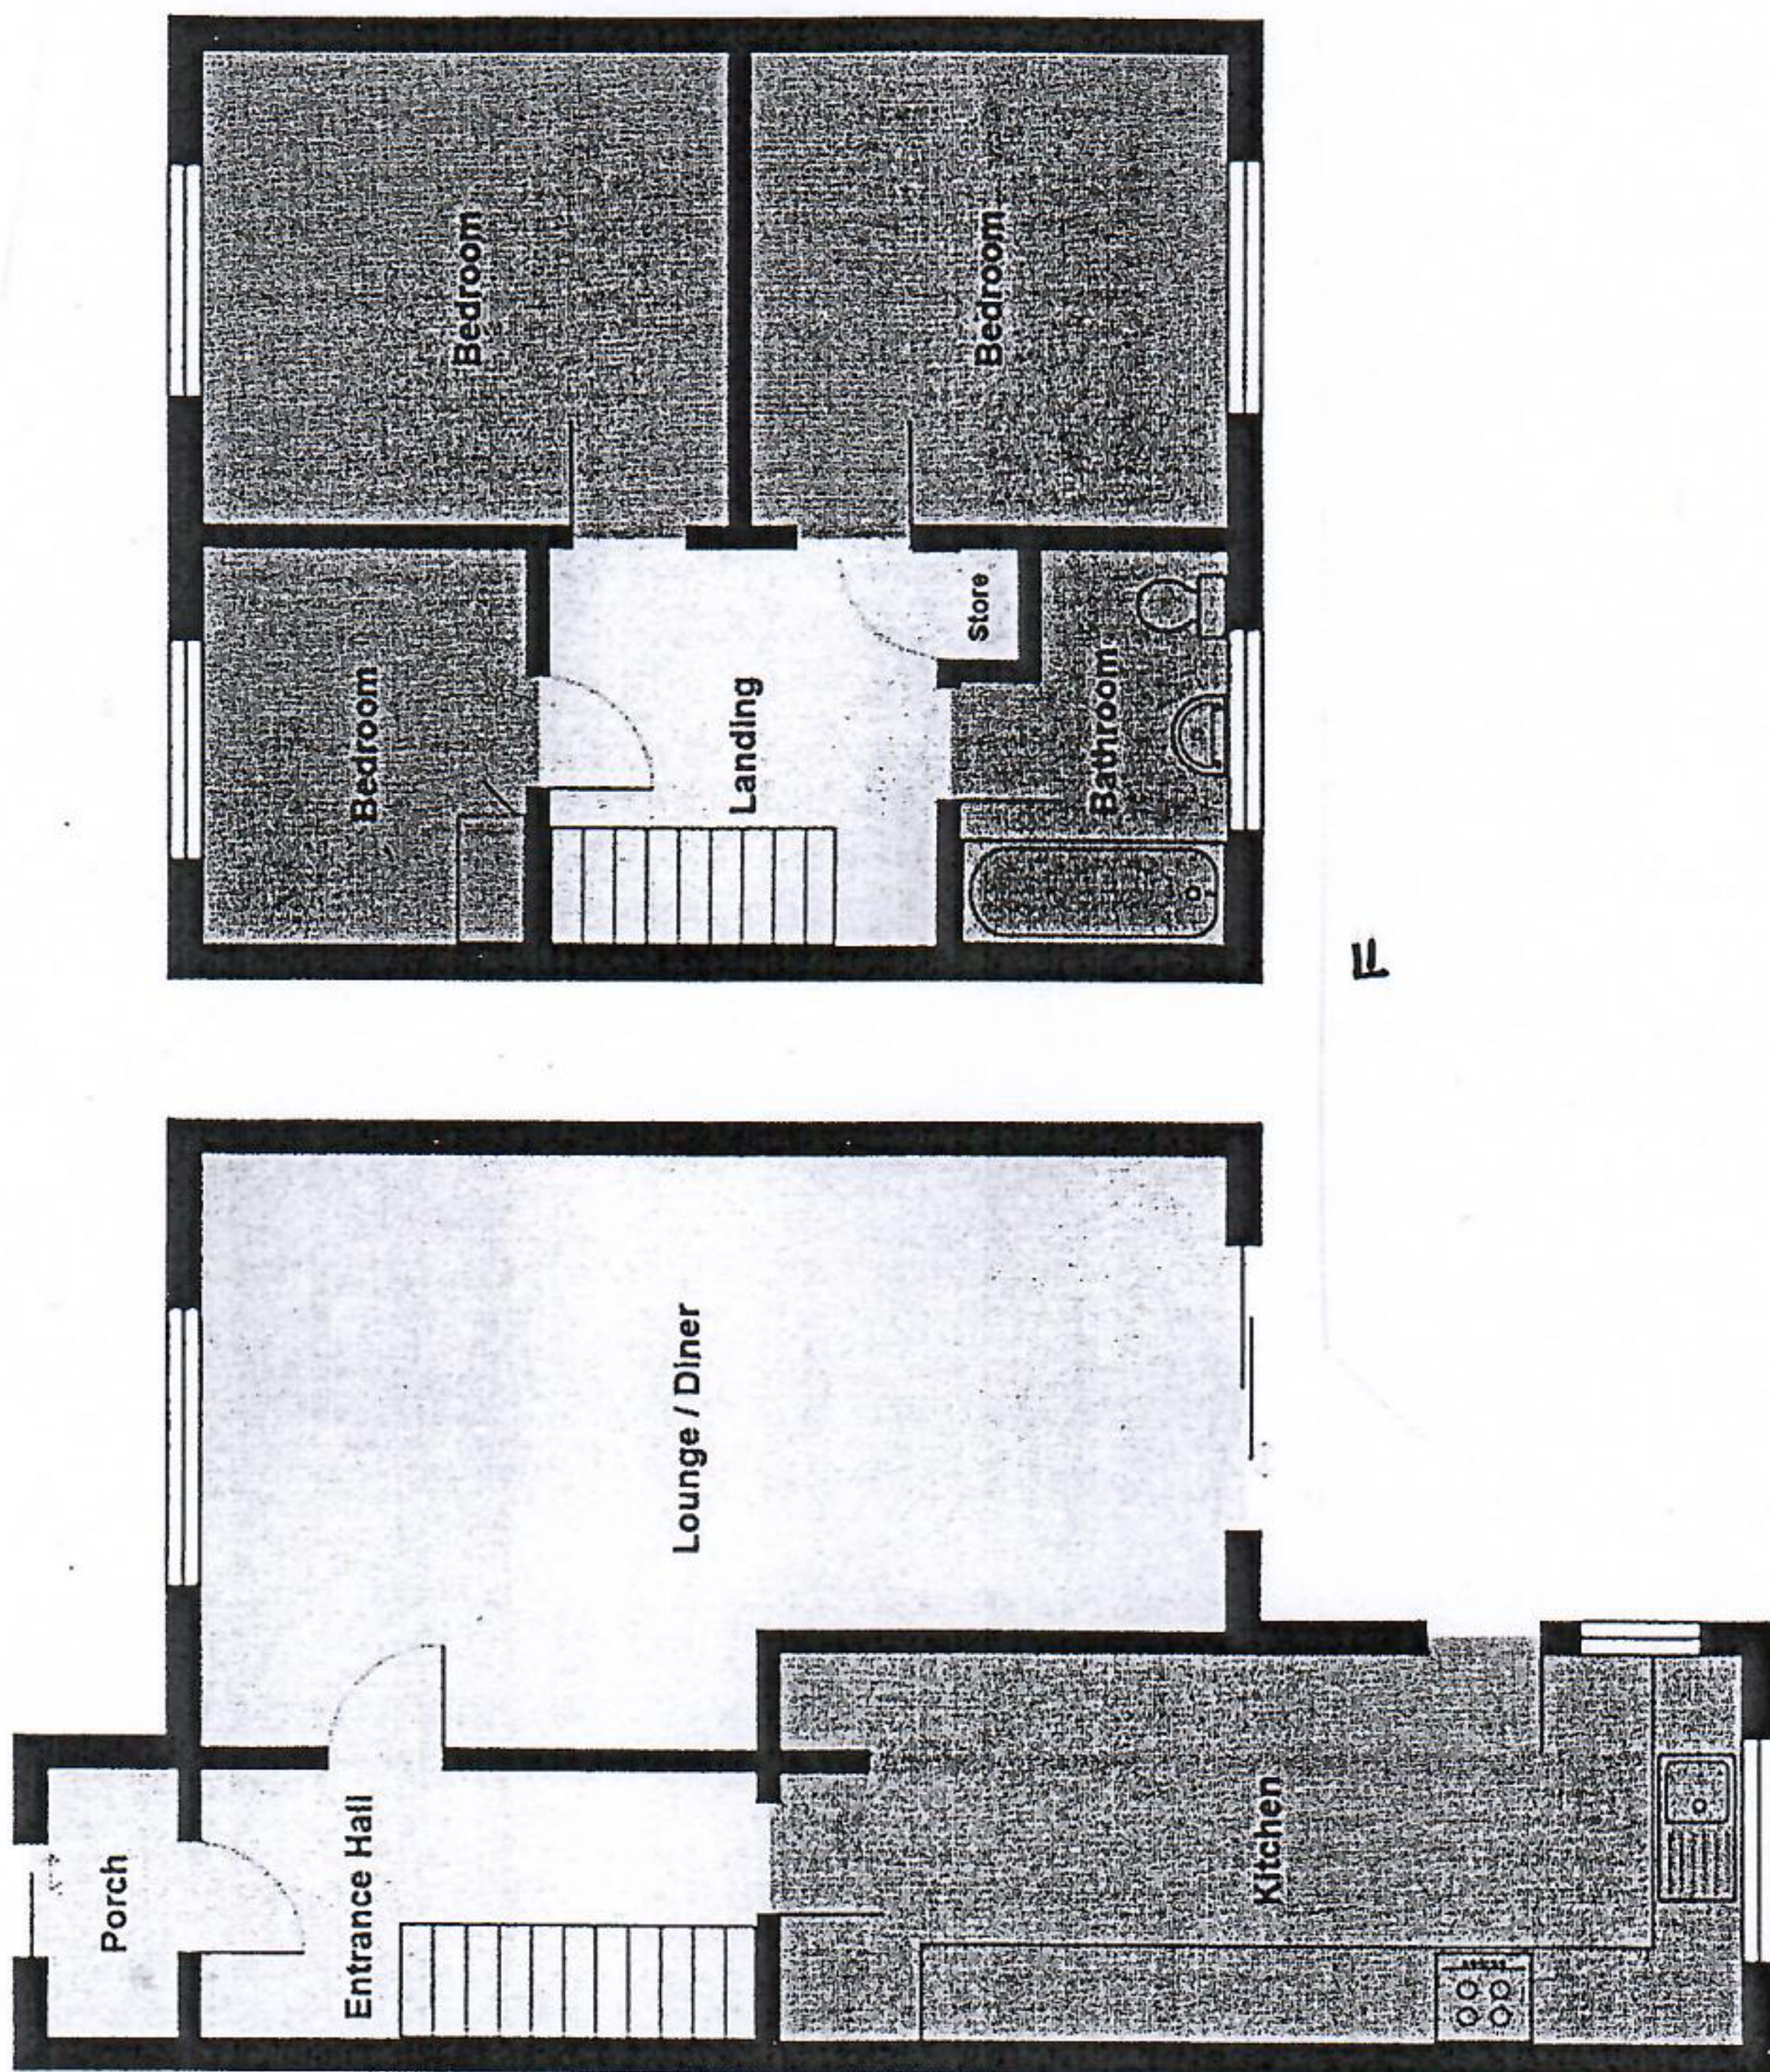

Floor Plans
4 Shenton Close
CV13 6HL
Scale 1:100
Feb 2026
Plan No 5560.01

Do not scale from prints. Figured dimensions take precedence. The contractor is to check all dimensions before work commences and notify the contract administrator of any error or discrepancy.
* Ty Fedw, Abermule, Montgomery SY15 6JW
* gwynforhumphreys@msn.com
* 07971 224953

Gwynfor Humphreys & Co:
Chartered Building Surveyors