





Front elevation

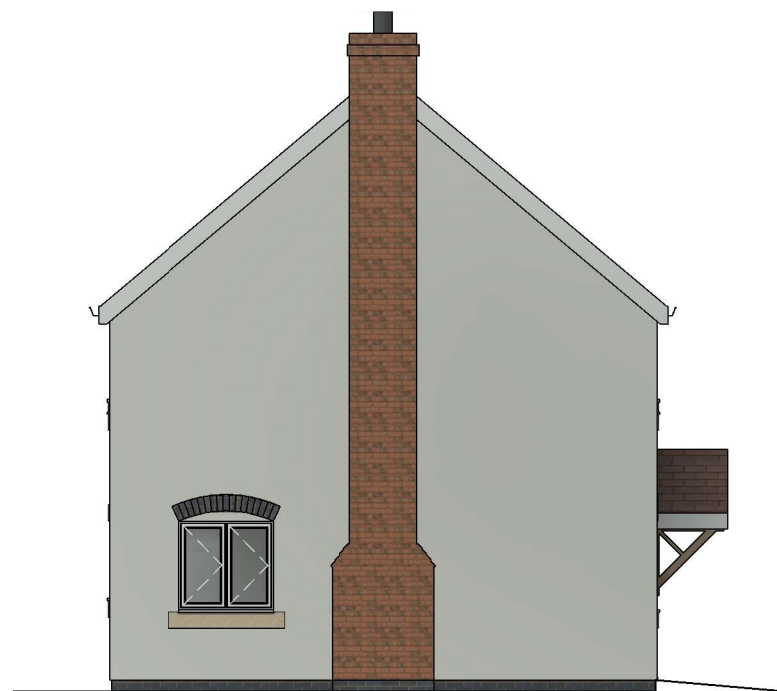


Side / front elevation




Rear elevation

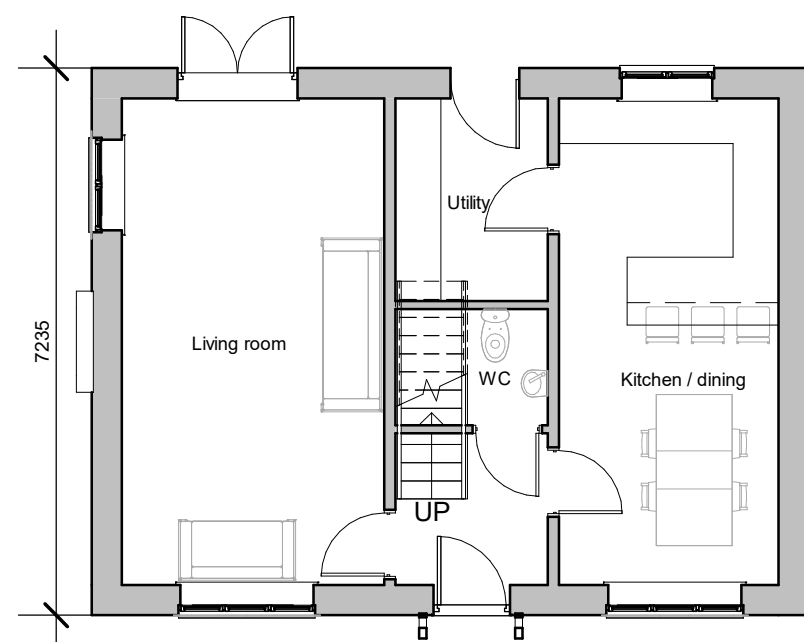

Ground floor plan

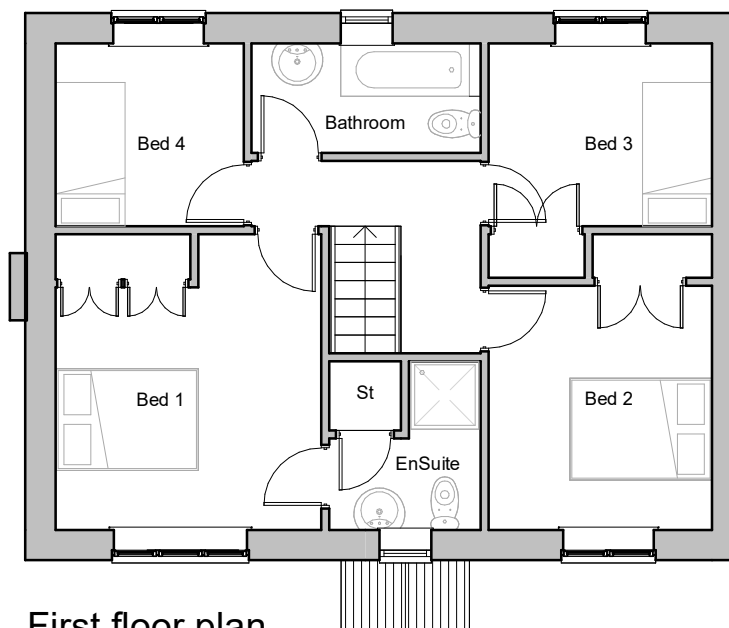

First floor plan

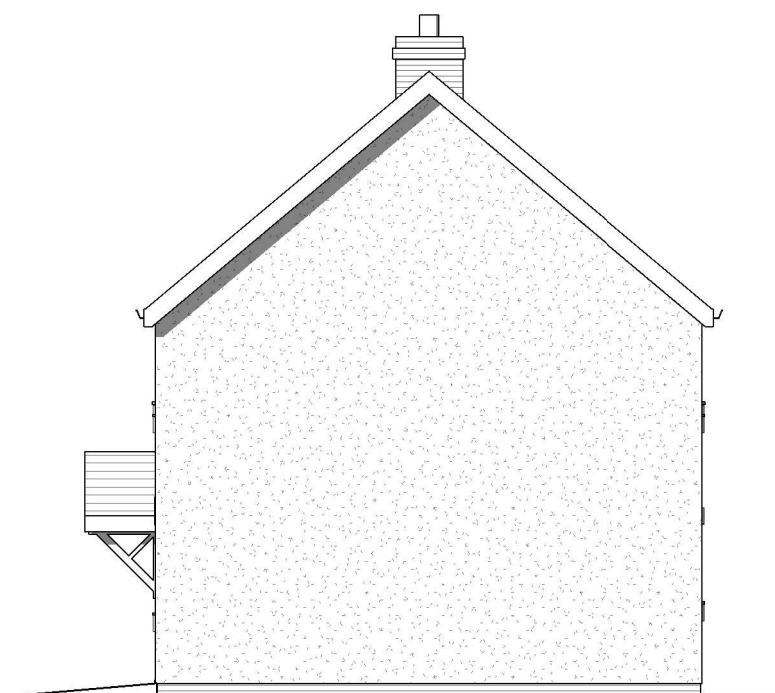

Side / rear elevation



**Plots
31, 41 & 44**

Rev.	Date	Description
A	10.04.26	Head, sills and render amended
B	12.05.26	Plot numbers amended

Client Cartwright Homes			
Project Proposed development Station Road Bagworth	Scale 1:100	Sheet A3	Job No. 24/19
	Date Feb 2025		Drawing No. 34b
Drawing Rochester	Author ZLM	Checked by -	
THE COPYRIGHT OF THIS DRAWING IS VESTED IN HAYWARD ARCHITECTS LTD. REPRODUCTION IN ANY FORM, EITHER IN WHOLE OR IN PART IS FORBIDDEN WITHOUT THE PRIOR WRITTEN PERMISSION OF THE COPYRIGHT HOLDER. DO NOT SCALE FROM DRAWING AND ONLY FIGURED DIMENSIONS ARE TO BE USED			
Drawing Status PLANNING			hayward ARCHITECTS LTD 19 Station Road Hinckley Leicestershire LE10 1AW Tel: 01455 635 665 Fax: 01455 618 971 www.hayward-architects.co.uk