



Notes	
No.	Description




Front Elevation
1 : 100

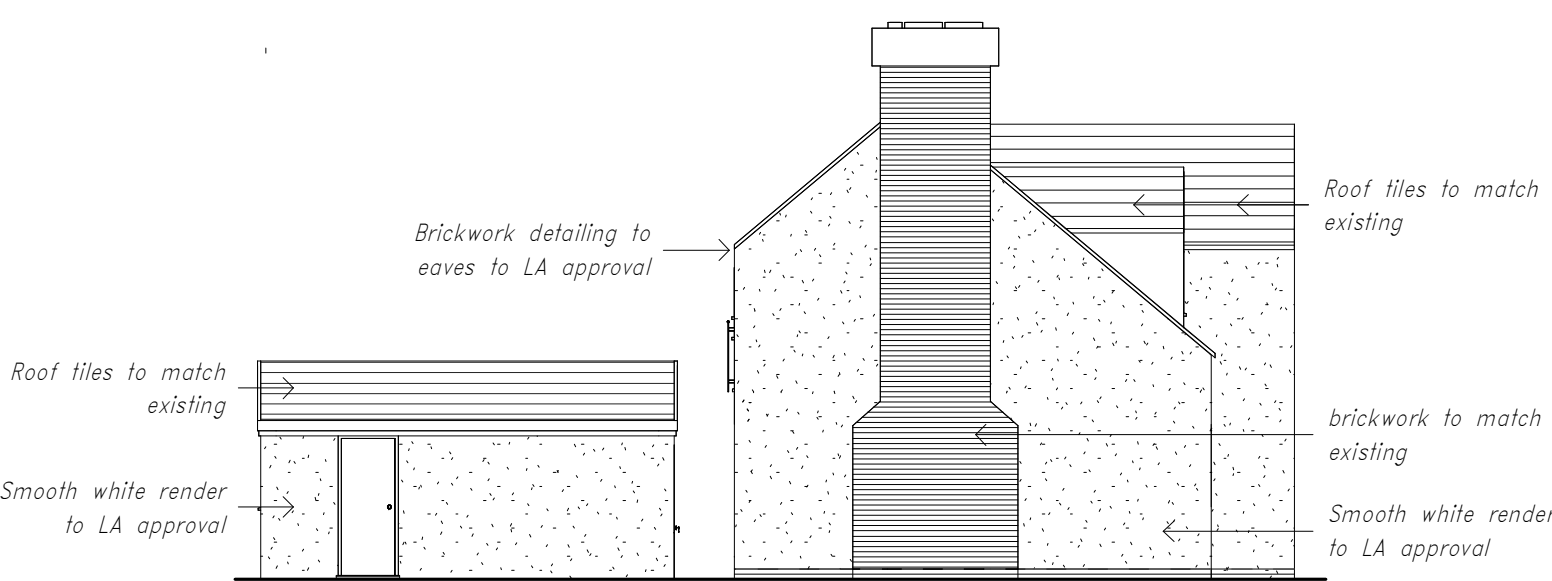



Side Elevation North
1 : 100

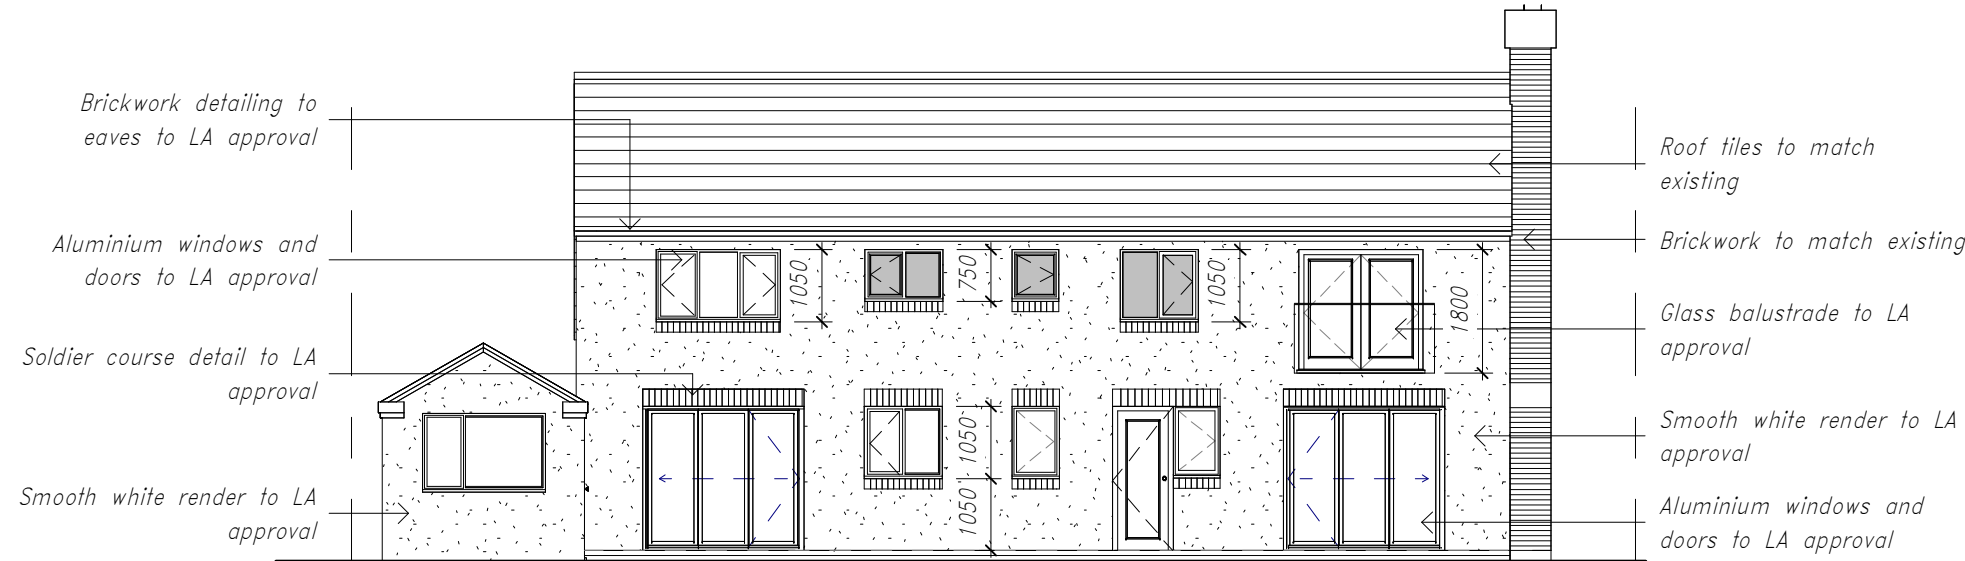



Rear Elevation
1 : 100

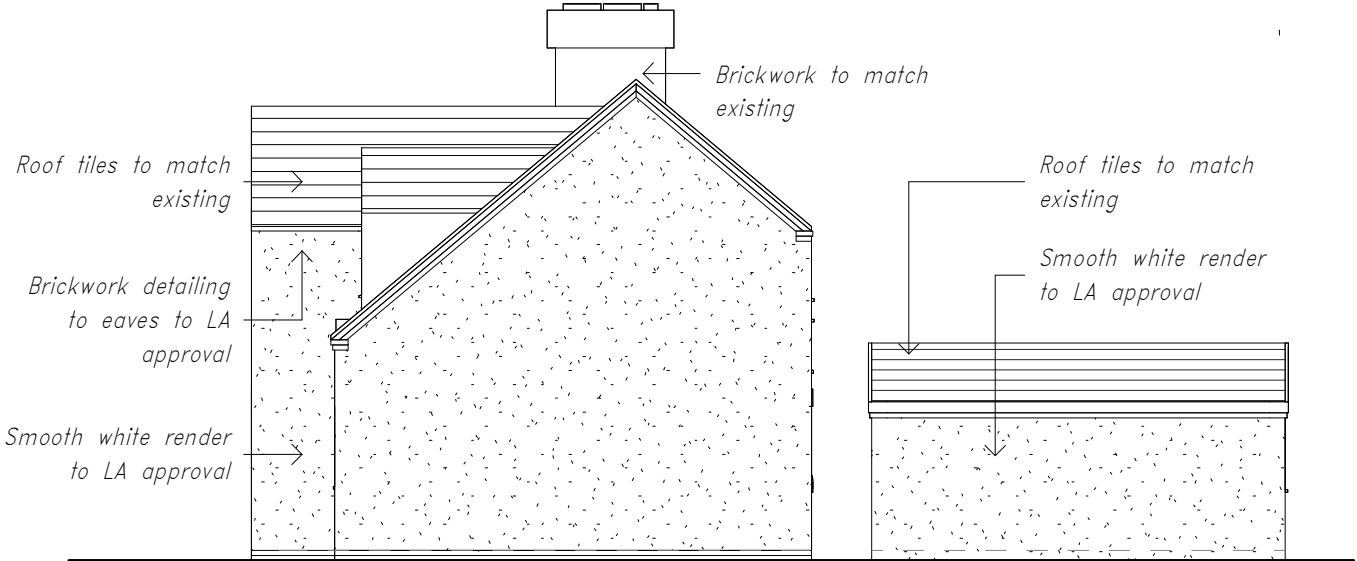

Side Elevation South
1 : 100

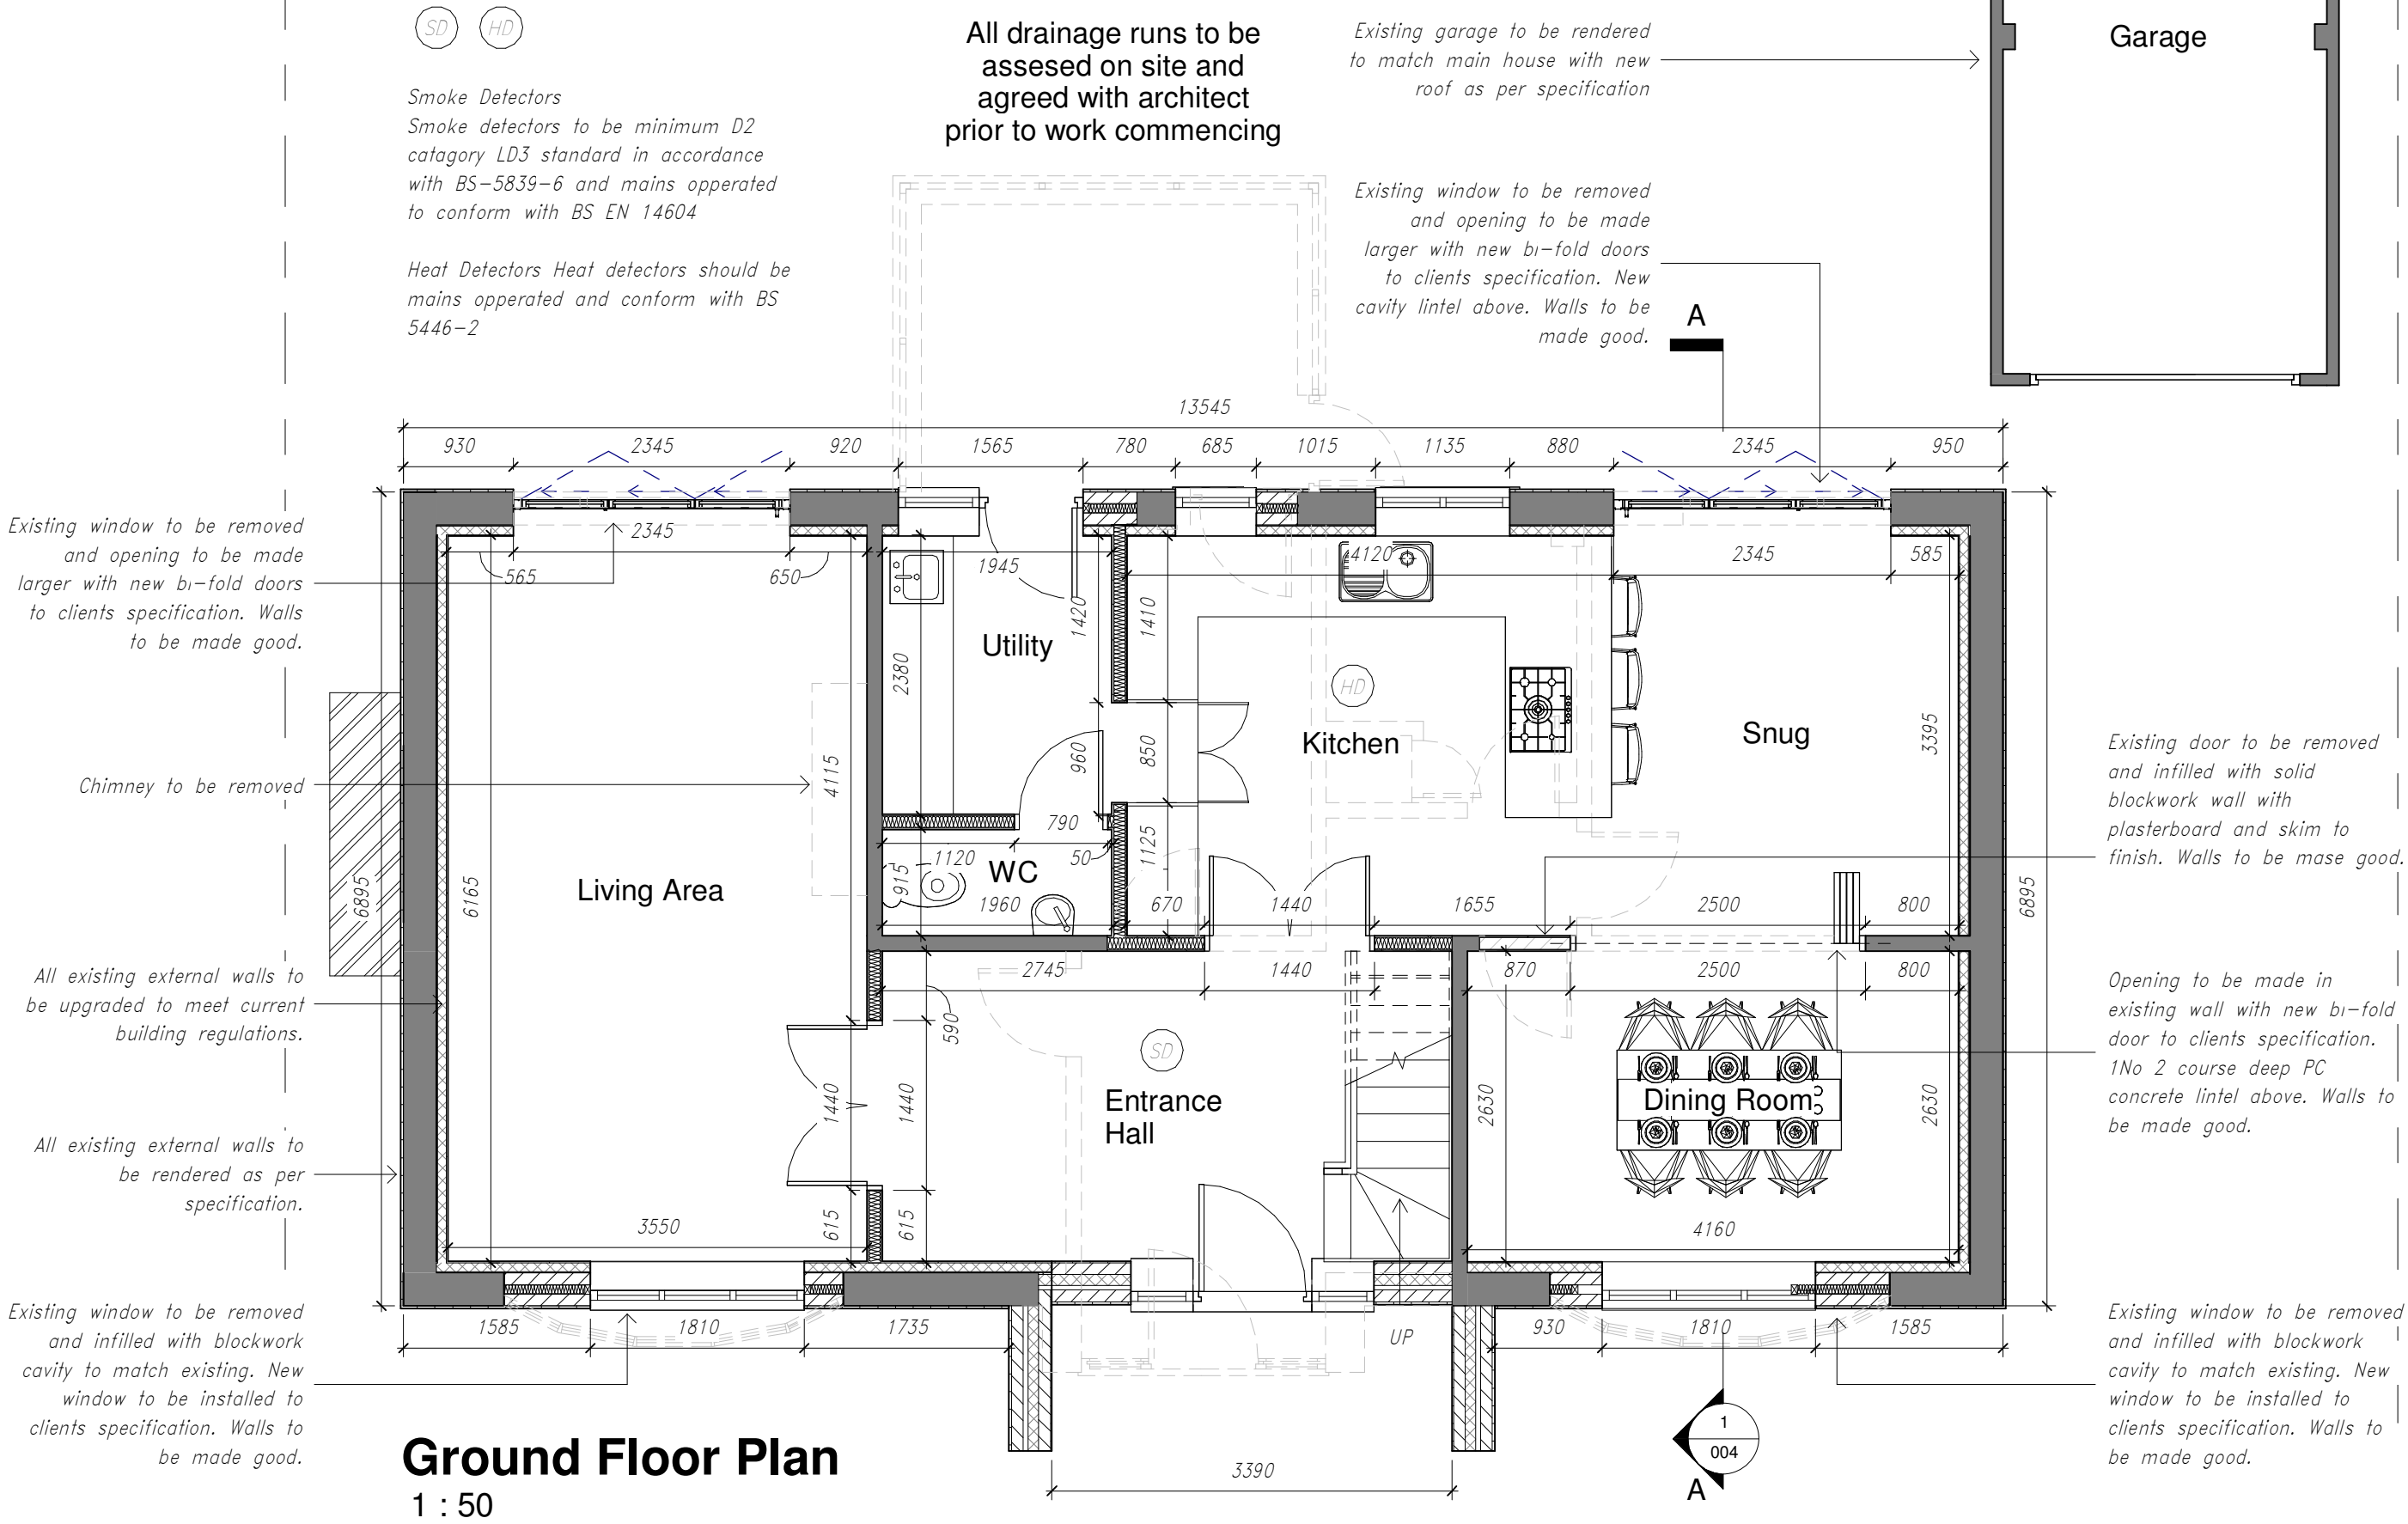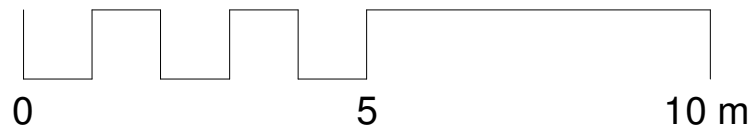

Ground Floor Plan
1 : 50

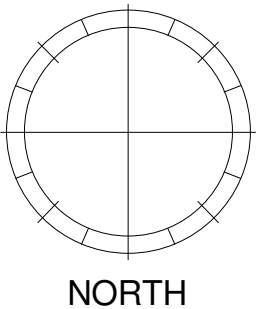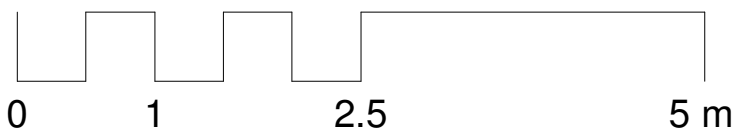

F	15.05.26	Drawings updated following meeting with LA
E	08.04.26	Drawings upgraded to working drawings
D	10.12.25	Amendments following clients request
C	13.08.25	Amendments made following planners comments
B	23.12.24	Scale bars added as per local authority request
A	05.12.24	Changes made as per clients request
Revision	Date	Description
CR8 ARCHITECTURE		
Cr8 Architecture Ltd Architectural Design Practice 22 High Street Sutton Coldfield Birmingham, B72 1UX Tel: 0121 389 9653 enquiries@cr8-arch.com www.cr8-arch.com		
Client Mr & Mrs Fores		
Project Internal Alterations & Loft Conversion		
Location Roselea, Bosworth Road, Congerstone, CV13 6LY		
Drawing Title Proposed Ground Floor Plan and Elevations		
Status WORKING DRAWINGS		
Scale As indicated	Date 11.08.24	Drawn SA
Job No. 5052	Drawing No. 002	Checked RST
		Revision F