




Notes	
No.	Description

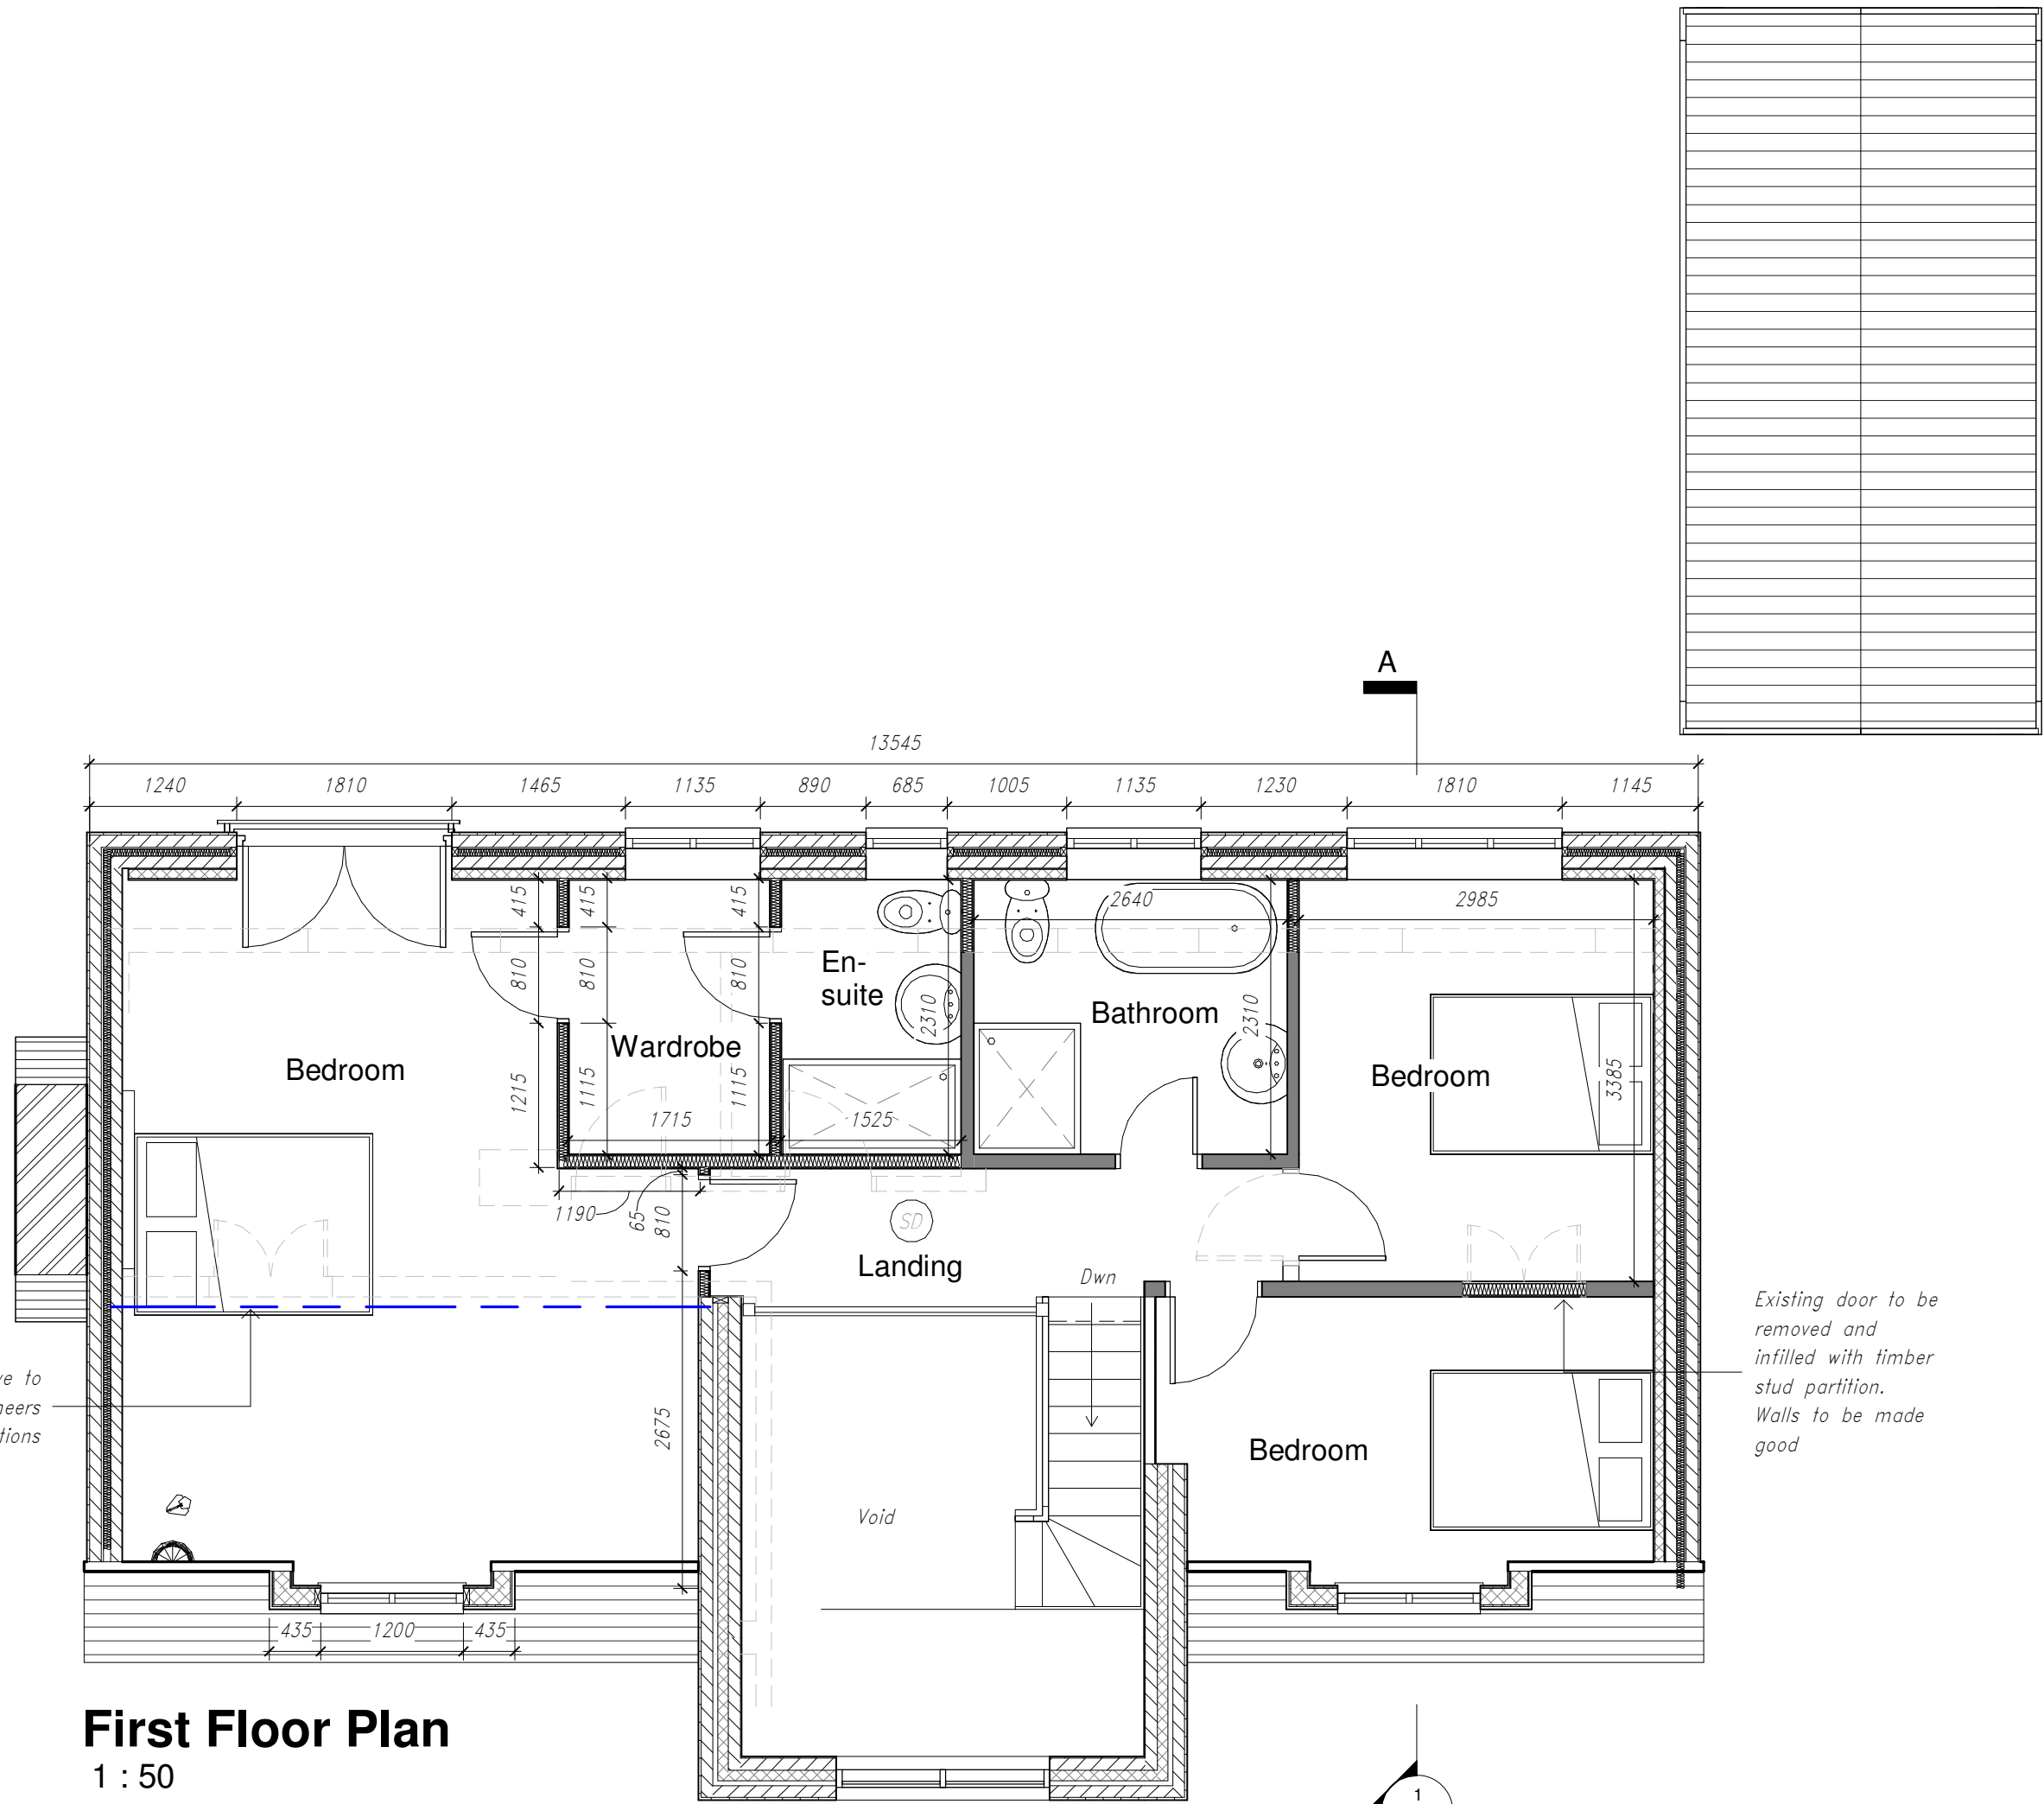



Proposed Street Scene
1 : 100

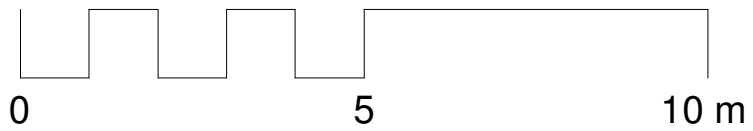

First Floor Plan
1 : 50

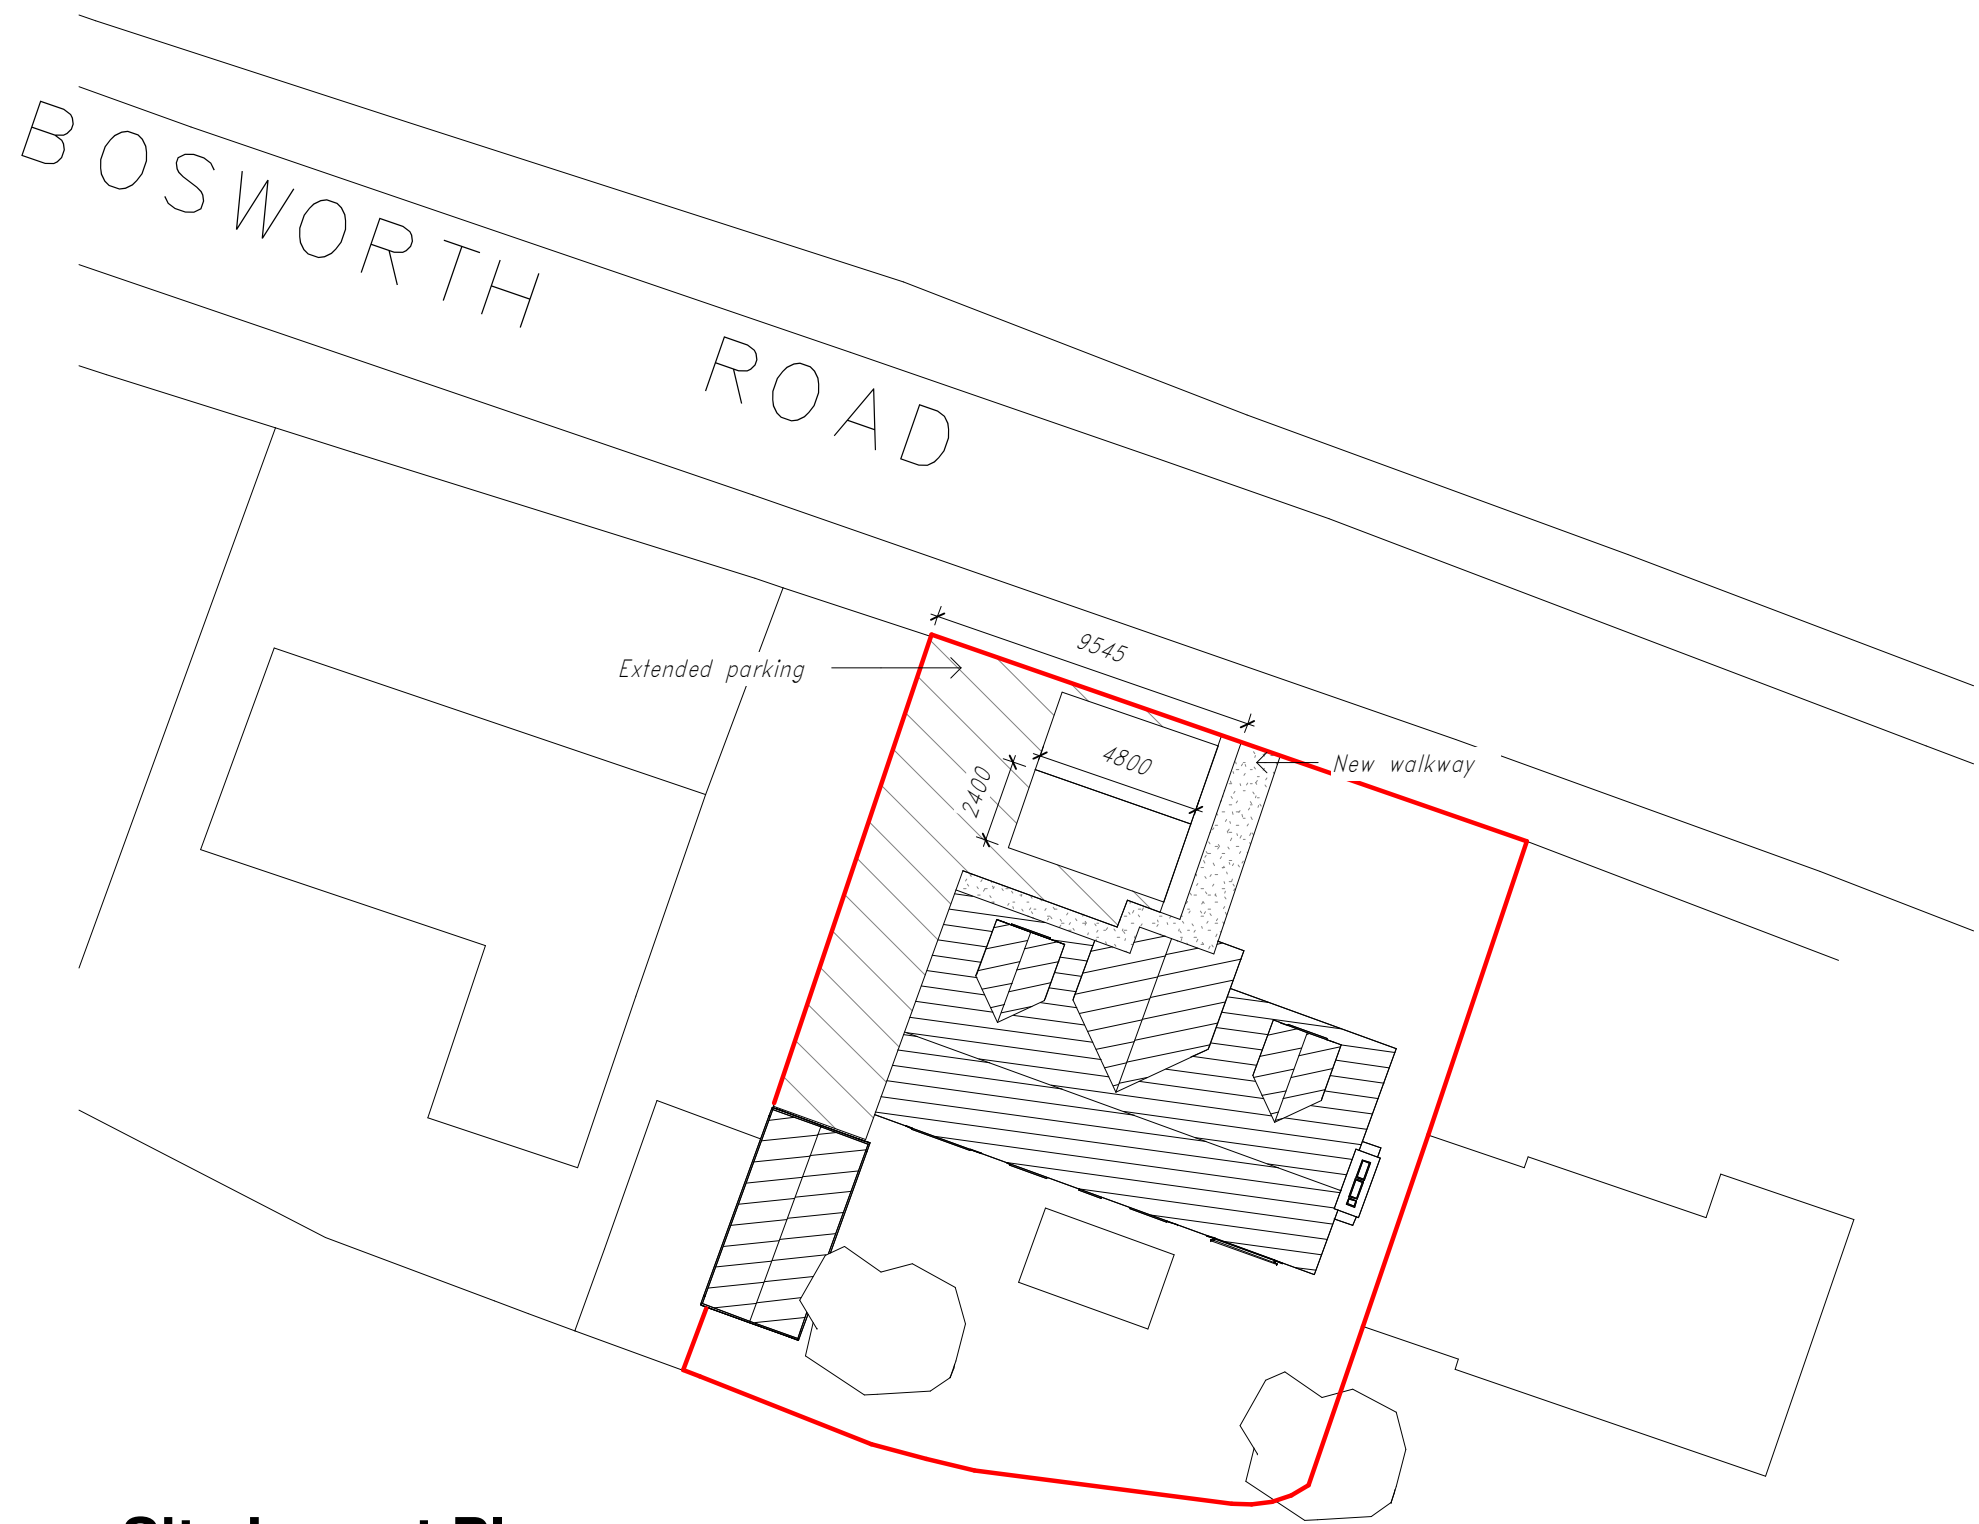

Site Layout Plan
1 : 200

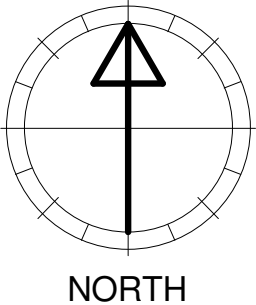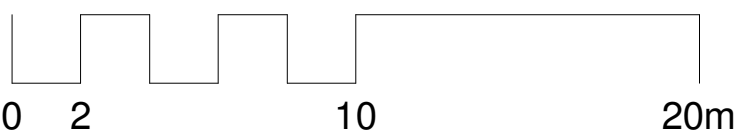

E	15.05.26	Drawings updated following meeting with LA
D	08.04.26	Drawings upgraded to working drawings
C	10.12.25	Amendments following clients request
B	13.08.25	Proposed street scene & massing added to plan
A	23.12.24	Scale bars added as per local authority request
Revision	Date	Description

CR8
ARCHITECTURE

Cr8 Architecture Ltd
Architectural Design Practice
22 High Street
Sutton Coldfield
Birmingham, B72 1UX
Tel: 0121 389 9653
enquiries@cr8-arch.com
www.cr8-arch.com

Client Mr & Mrs Fores			
Project Internal Alterations & Loft Conversion			
Location Roselea, Bosworth Road, Congerstone, CV13 6LY			
Drawing Title Proposed Street Scene, Proposed First Floor Plan & Site Plan			
Status WORKING DRAWINGS			
Scale As indicated	Date 13.08.25	Drawn SA	Revision
Job No. 5052	Drawing No. 003	Checked RST	E