


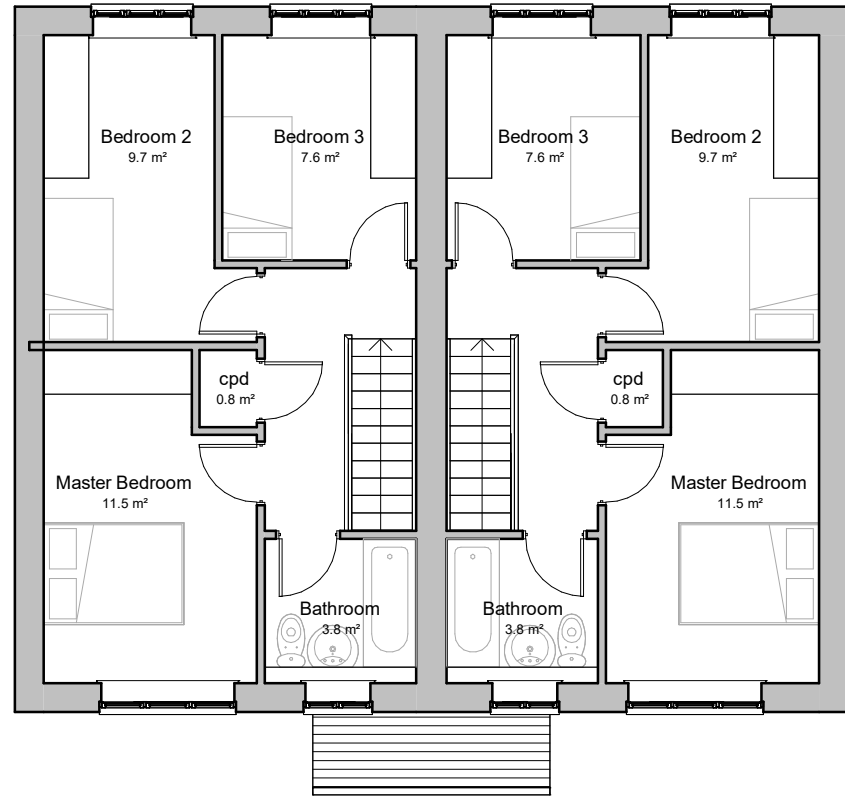

First Floor Plan



Front Elevation




Side Elevation



Side Elevation




Rear Elevation

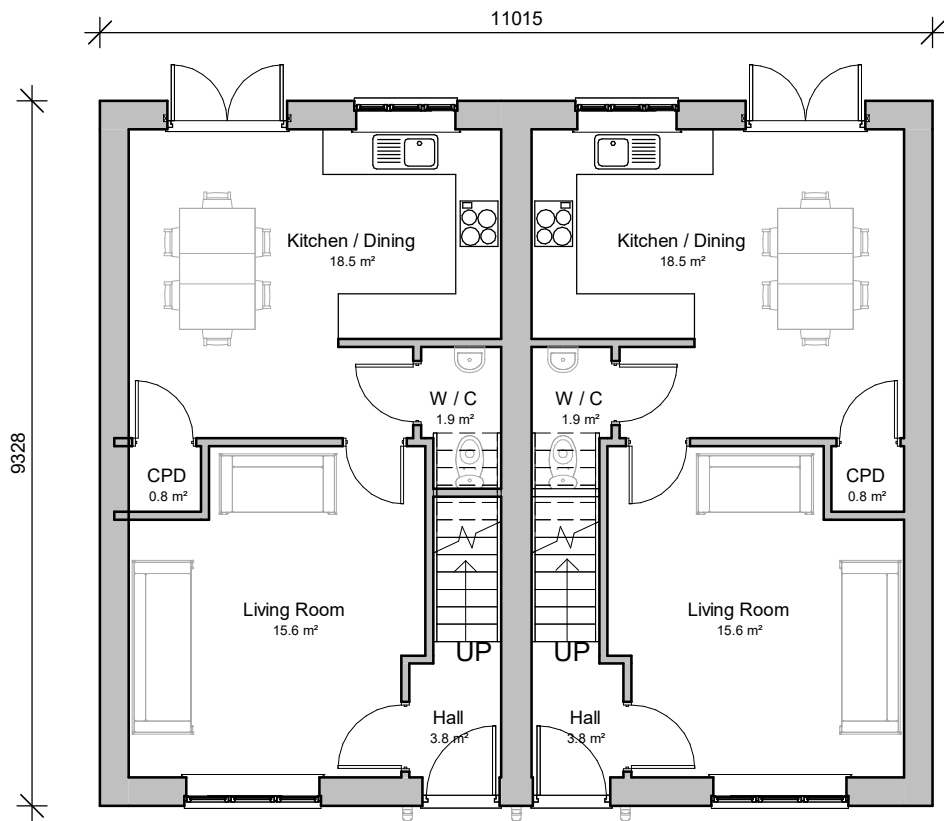

Ground Floor Plan

3b4p
GIA: 84.4 m² / 908 ft²

 

Rev.	Date	Description
A	19.05.25	Plot numbers amended
B	12.05.26	Plot numbers amended



Plots
15-16, 17-18

Client Cartwright Homes Ltd.			hayward ARCHITECTS LTD 	
Project Title Proposed housing Station Road Bagworth			19 Station Road Hinckley Leicestershire LE10 1AW Tel: 01455 635 665 Fax: 01455 618 971 www.hayward-architects.co.uk	
Drawing Title 3B4P - Semi			A2	Job No. 24/19
Scale 1:100	Date Sept 2024	Drawing No.		
Author MO	Checked by ZLM	11b		
THE COPYRIGHT OF THIS DRAWING IS VESTED IN HAYWARD ARCHITECTS LTD. REPRODUCTION IN ANY FORM, EITHER IN WHOLE OR IN PART IS FORBIDDEN WITHOUT THE PRIOR WRITTEN PERMISSION OF THE COPYRIGHT HOLDER. NOT SCALE FROM DRAWING AND ONLY FIGURED DIMENSIONS ARE TO BE USED			Status PLANNING	