



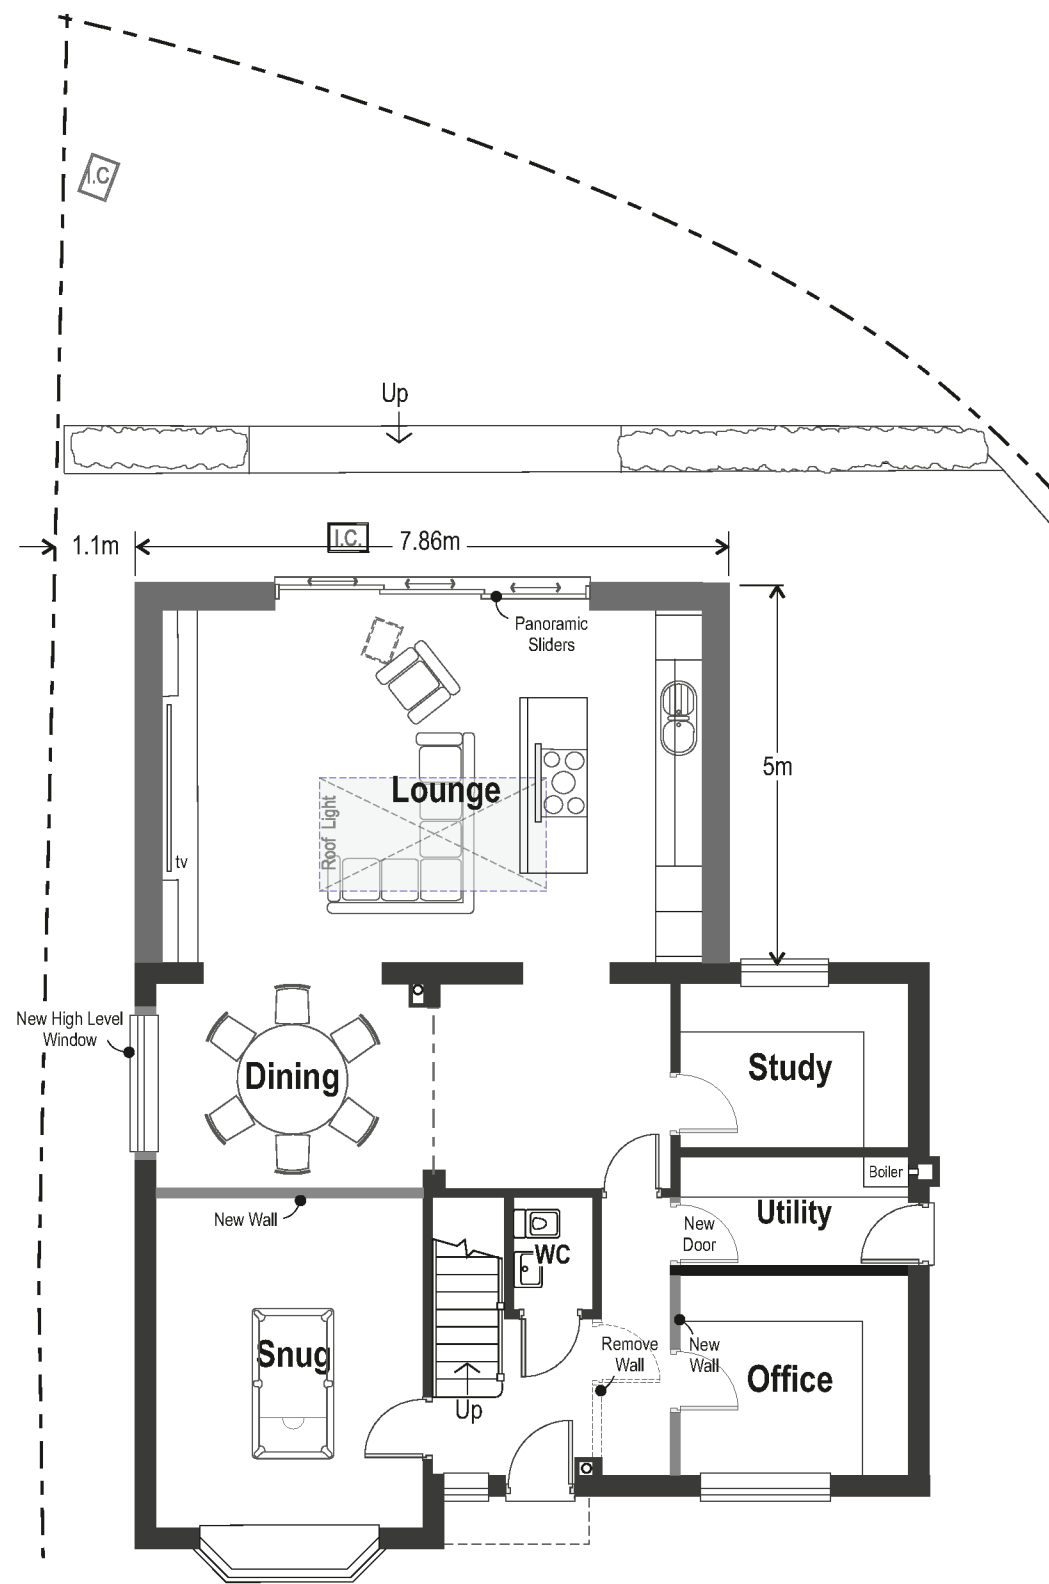

Ground Floor

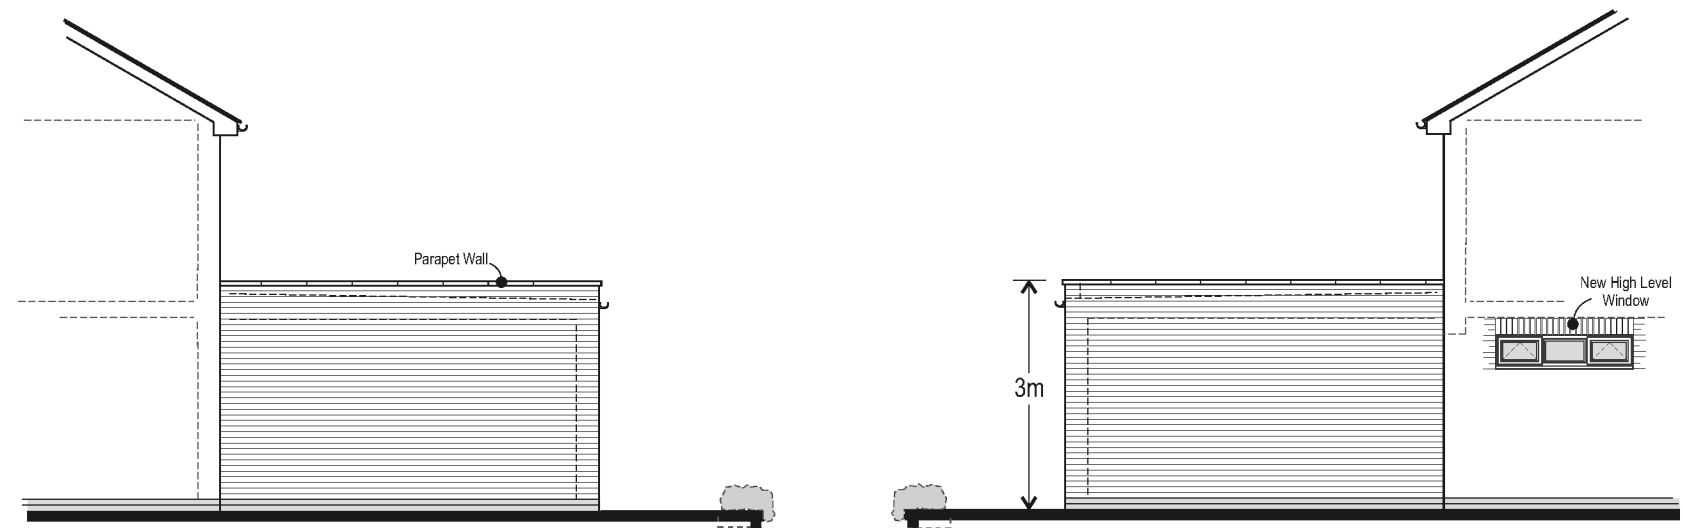

South East Elevation

North West Elevation



North East Elevation

Please Note
All scaled internal kitchen, wardrobe and bathroom furniture depicted is to provide a sense of scale and does not form part of the application.

Amendments
A 28/04/26 1. Proposed extension reduced in width
2. Alterations to Entrance Lobby
3. New Dividing wall in Lounge

0 0.5 1 2 3
Metric Plan Scale
Metres

Drawing 241024A

Scale 1:100

Paper Size A3

Drawn By: SL

Please Note
1. This is a provisional drawing all dimensions and details must be verified on site before any construction works commence; any errors must be reported to the designer immediately.
2. Do not scale from drawing. 3. This drawing is copyright and may not be reproduced or used for any other purpose than that intended without prior written agreement with the designer.

Proposed Rear Extension
6 Fuller Close, Desford, Leic's
For Gary Iley

STEPHEN LESTER
DESIGNED DEVELOPMENTS
Architectural Services
63 GORSE HILL ANSTEY LEICESTERSHIRE LE7 7AP
M: [REDACTED]