


Rev	Date	Description
A	29/02/24	Alterations to layout to reflect comments from statutory consultees
B	12/04/24	Alterations to layout to reflect comments from Conservation consultees
C	02/06/24	Floor plans revised to match consultation comments

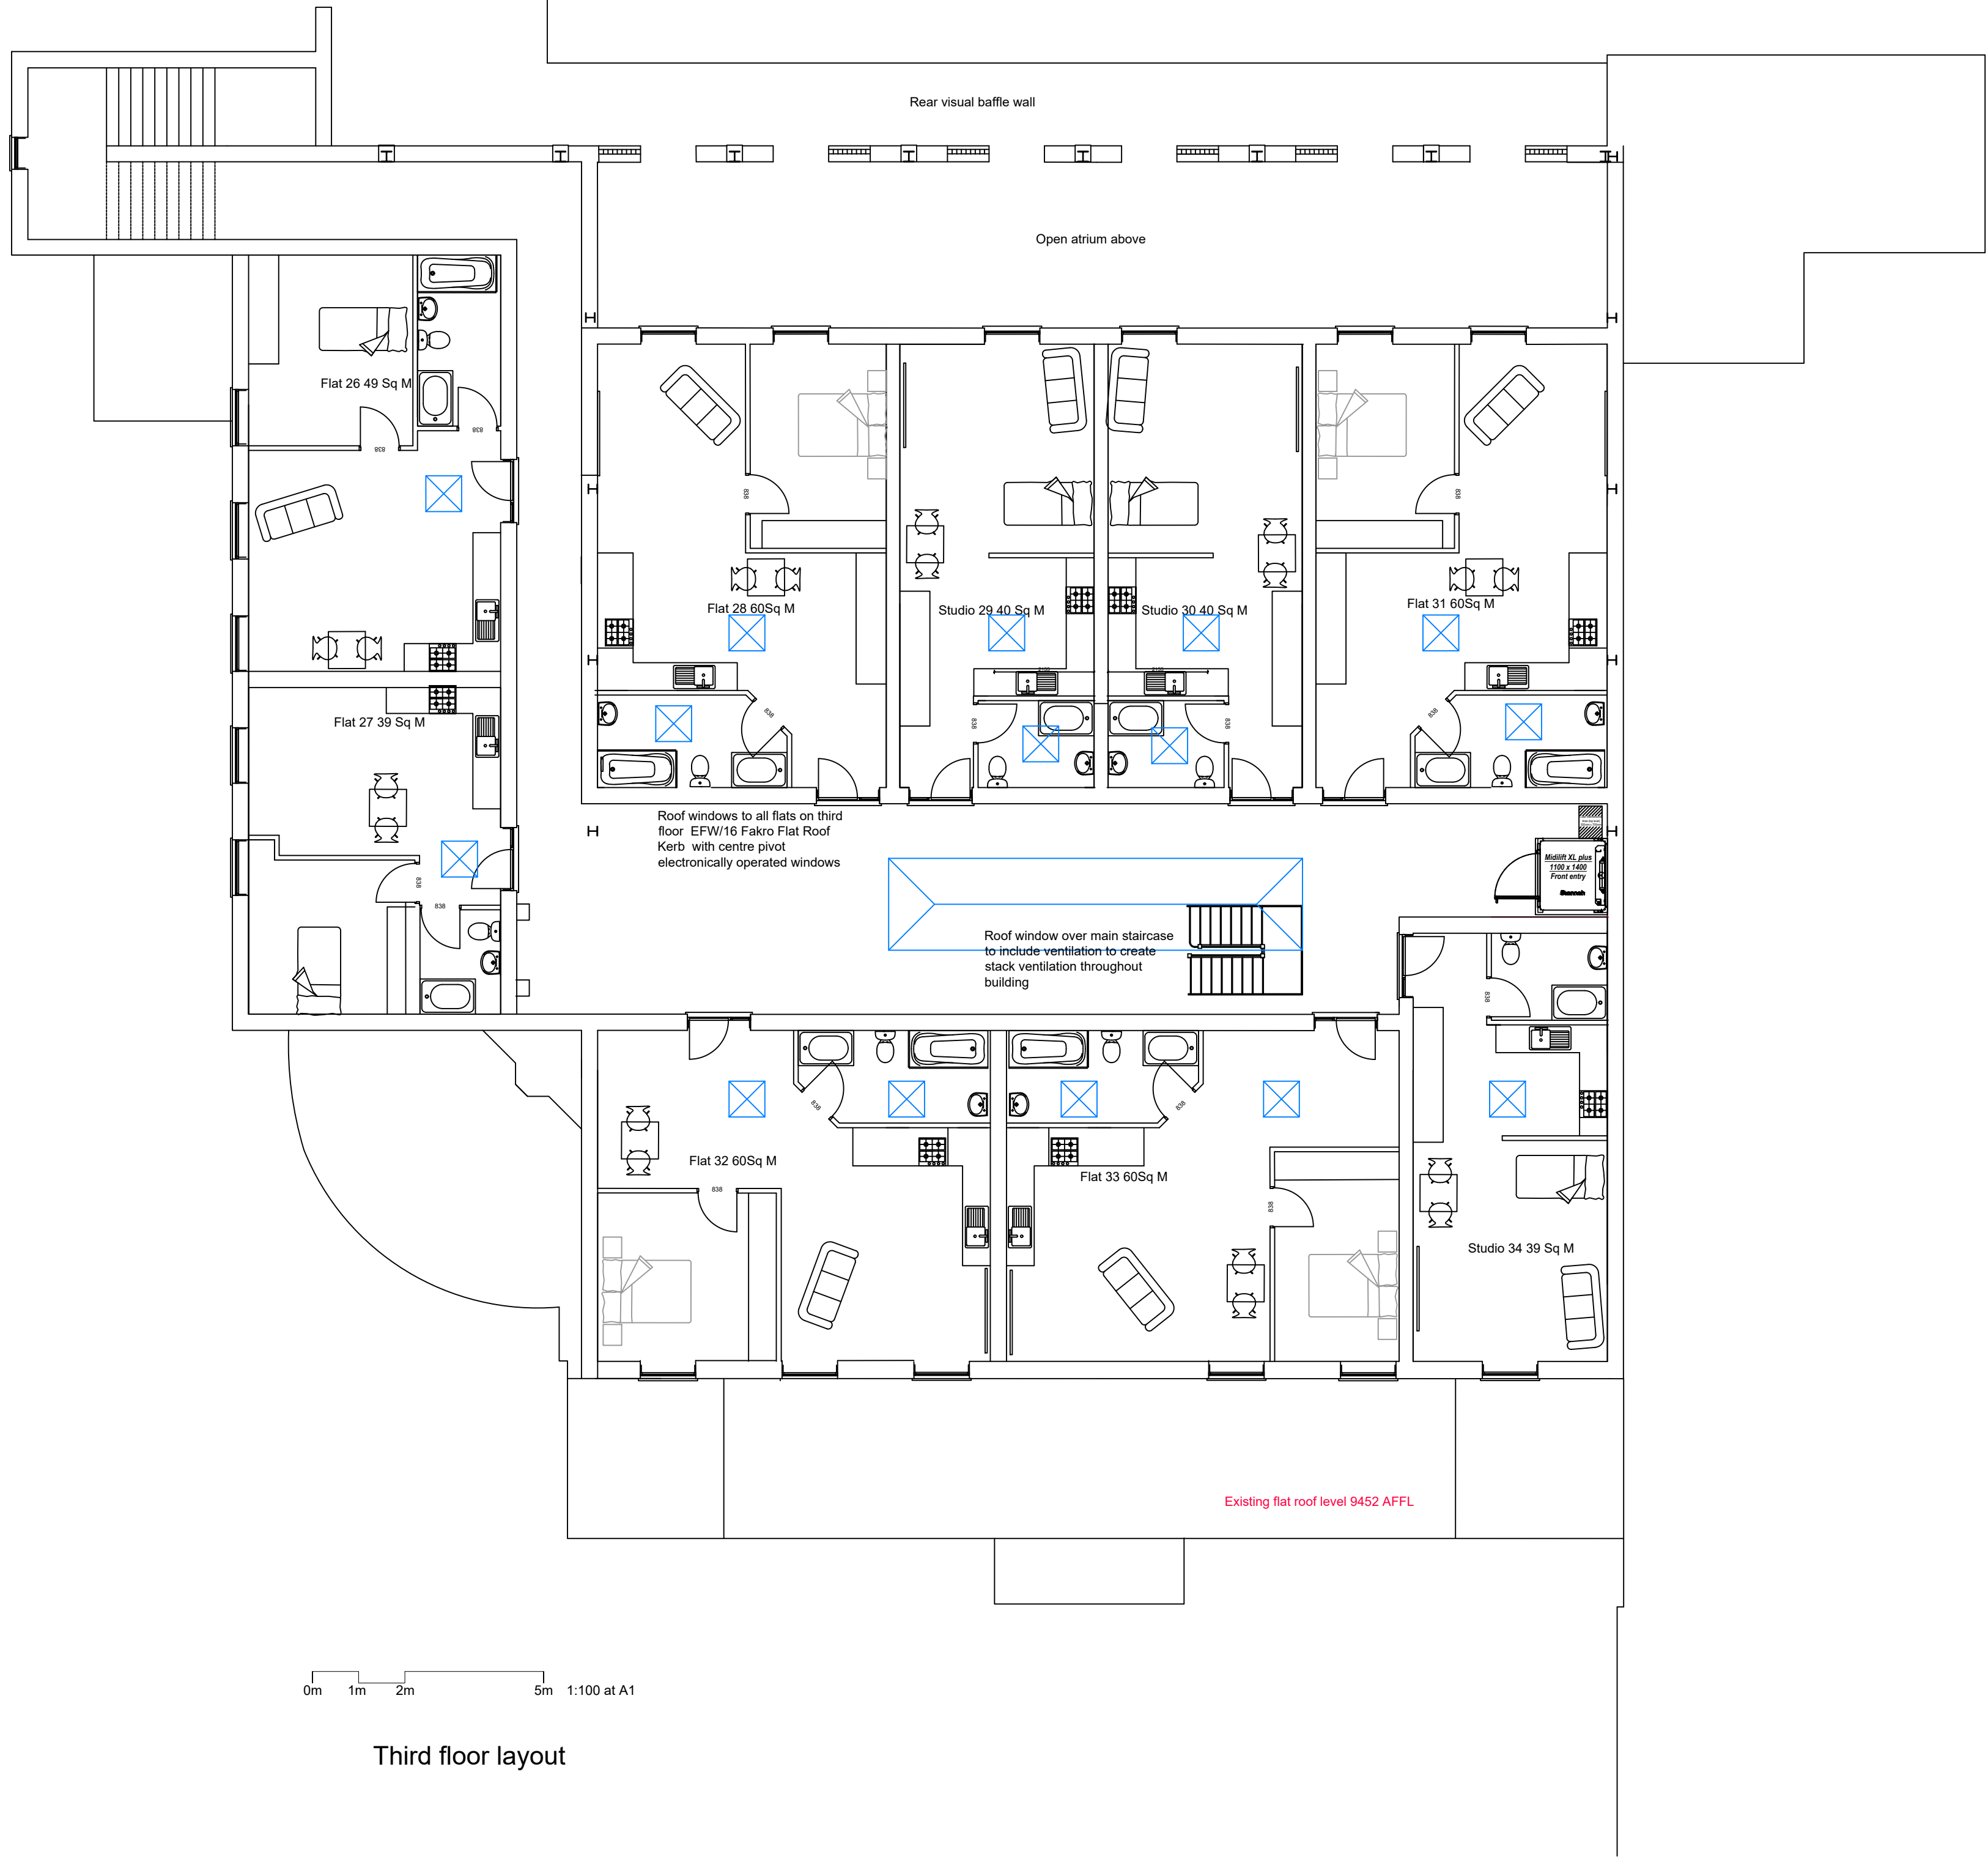

Storm Design

design to extend ltd

35 Kirkham Drive Toton Beeston, Nottingham. NG9 6HG
Tel: 0115 9720969
email: info@stormdesign.uk

Client

Wigston Estates Ltd

Job number & title

Former Danilo Cinema Trinity Lane
Hinckley Leicestershire
LE10 0BH

Date

04/12/23

Scale

1:100

Drawn

PJS

Checked

IS

Drawing number

23/848/04C

Drawing title

Proposed third floor plans

This drawing is copyright and may not be altered, traced, photographed, electronically copied or used for any purpose other than for which it is issued, without the permission of Ian Storm

A1

IF IN DOUBT
ASK