





Rev	Date	Description
A	29/02/24	Alterations to layout to reflect comments from statutory consultees
B	12/04/24	Alterations to layout to reflect comments from statutory Conservation officer
C	02/06/24	Elevations revised to match consultation comments

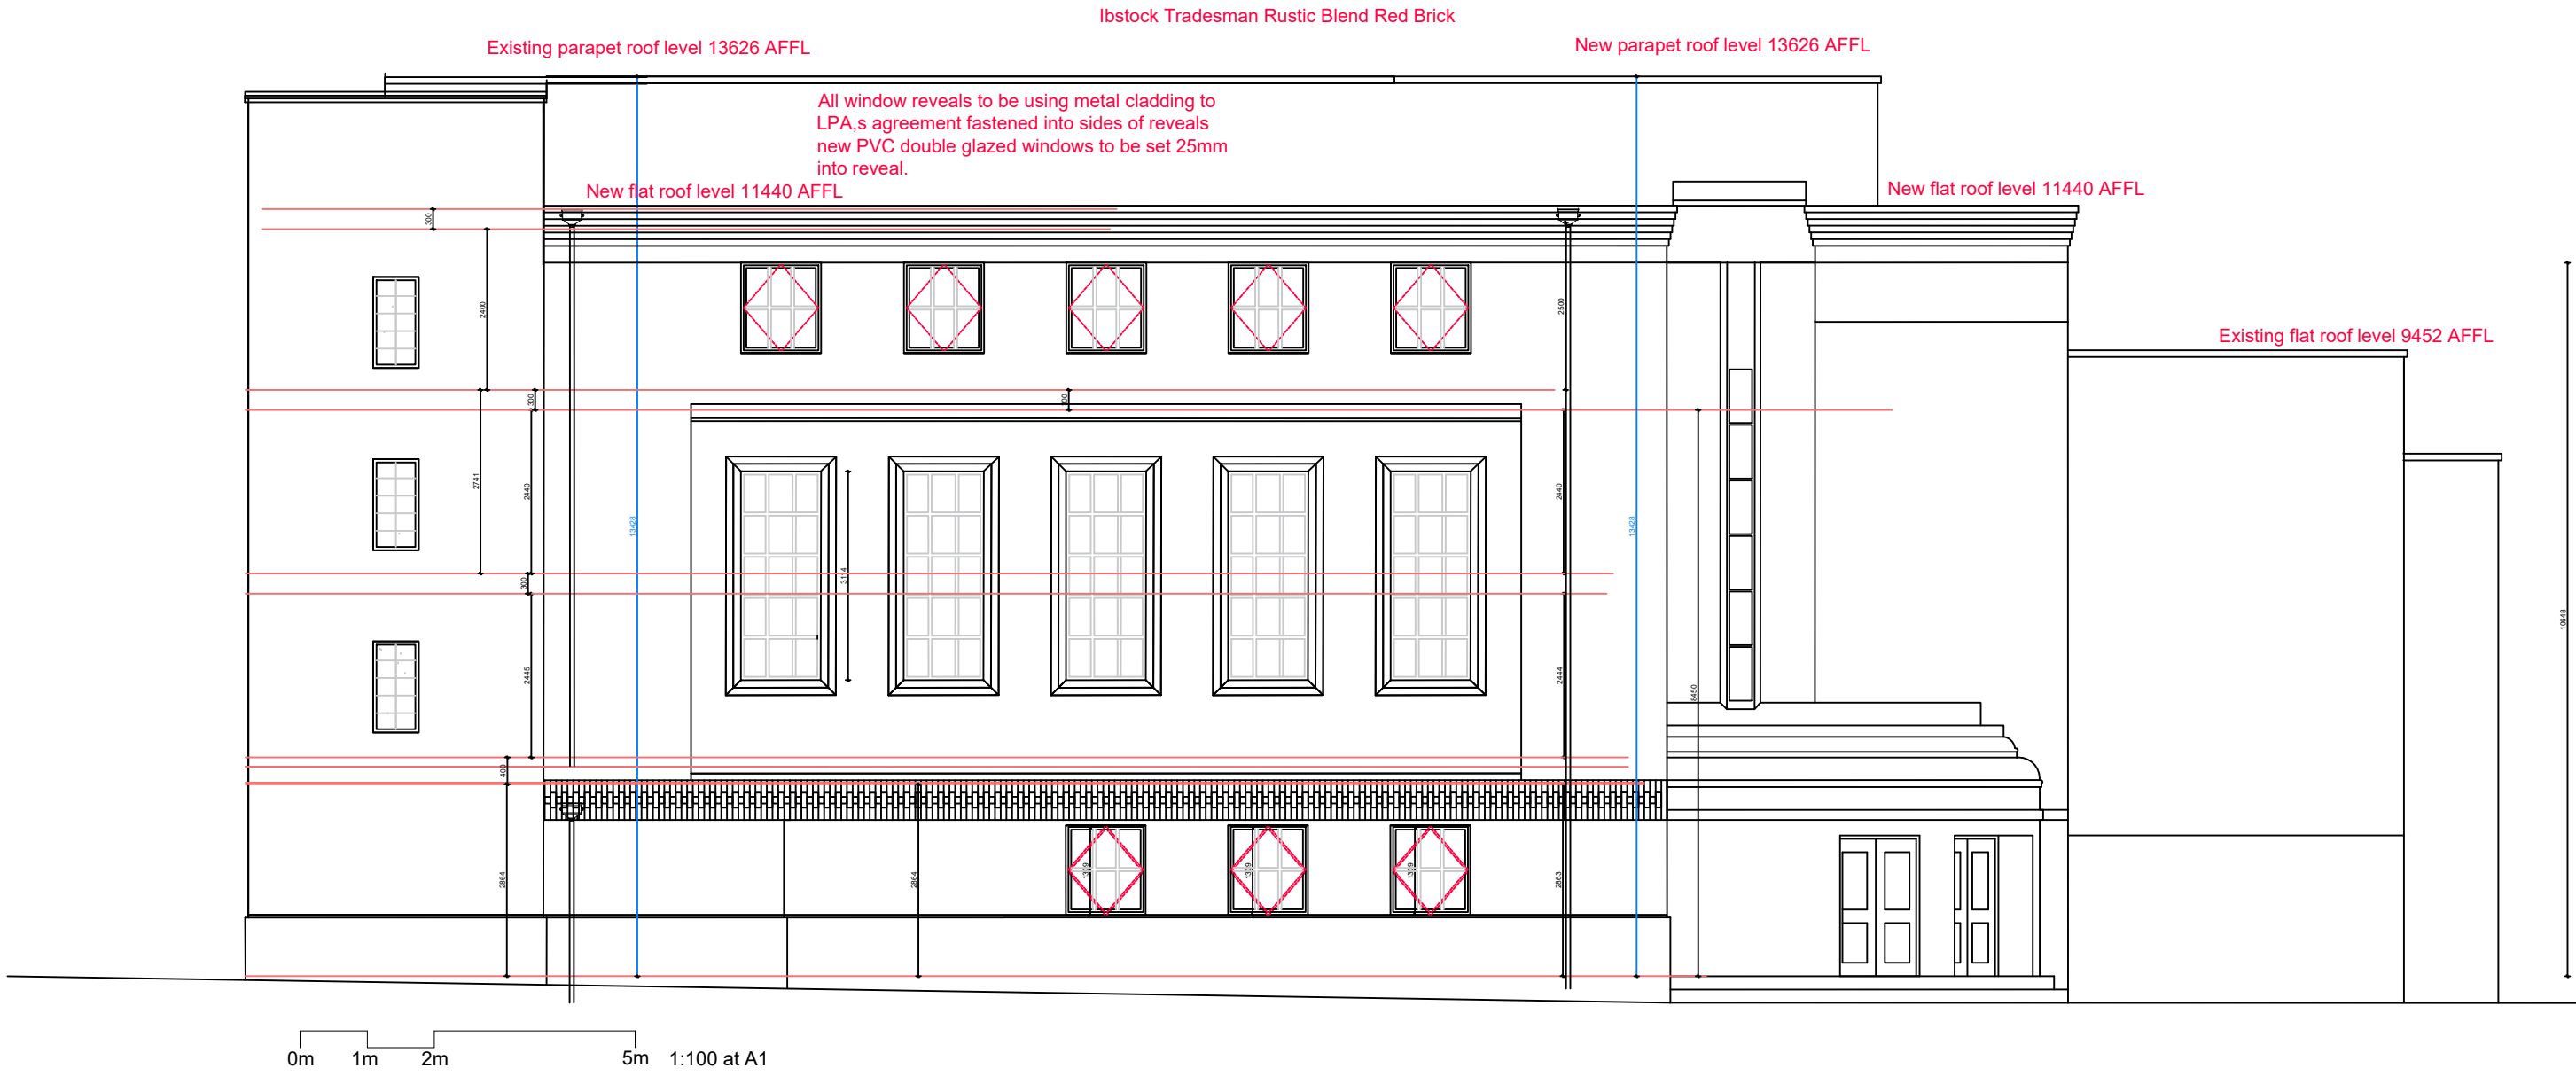

Proposed side elevation
(Trinity Lane)

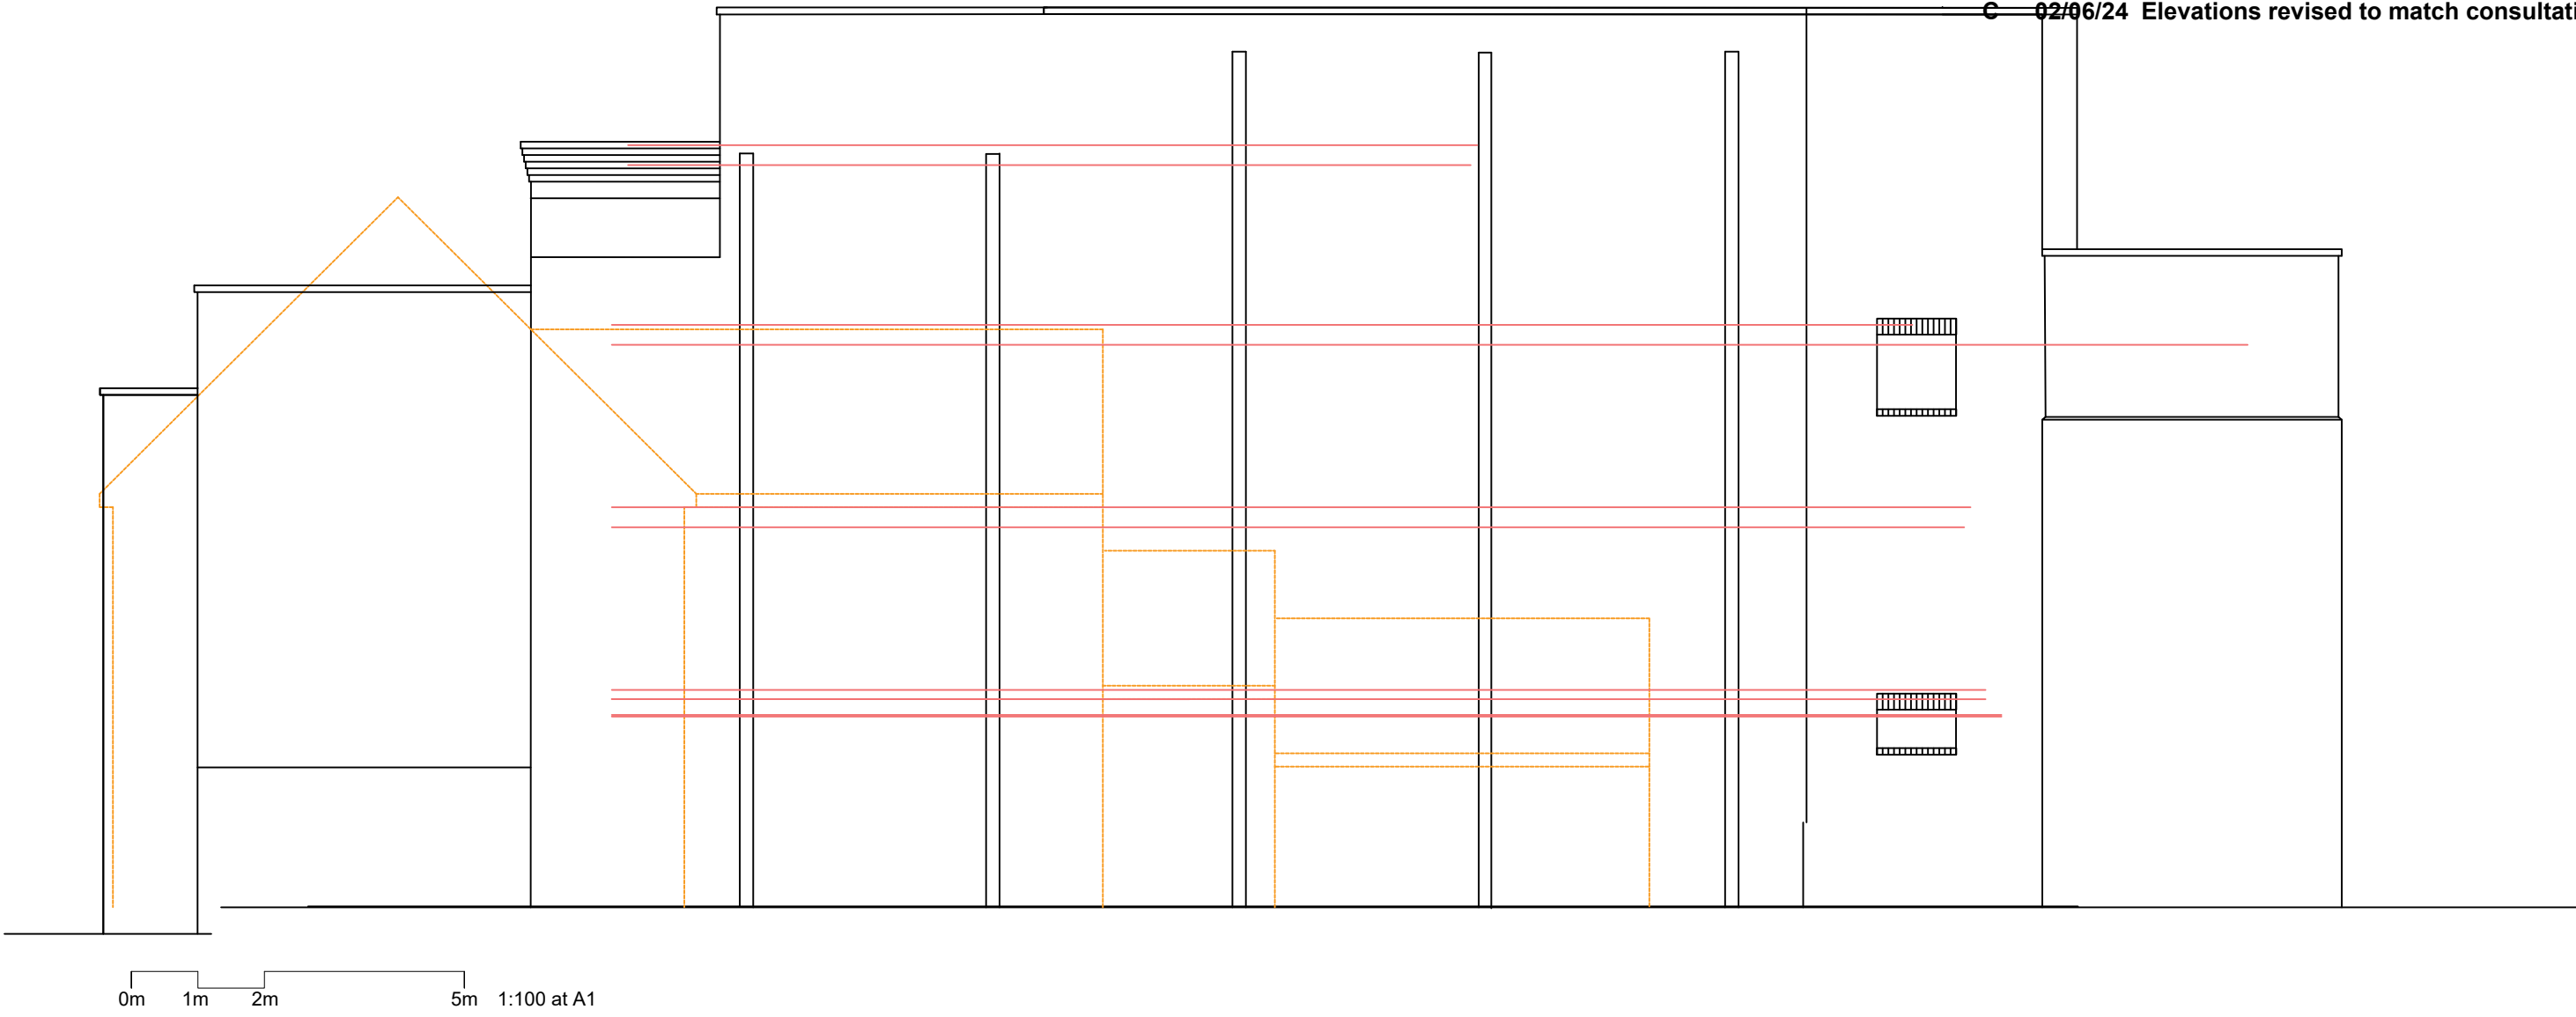


Proposed side elevation

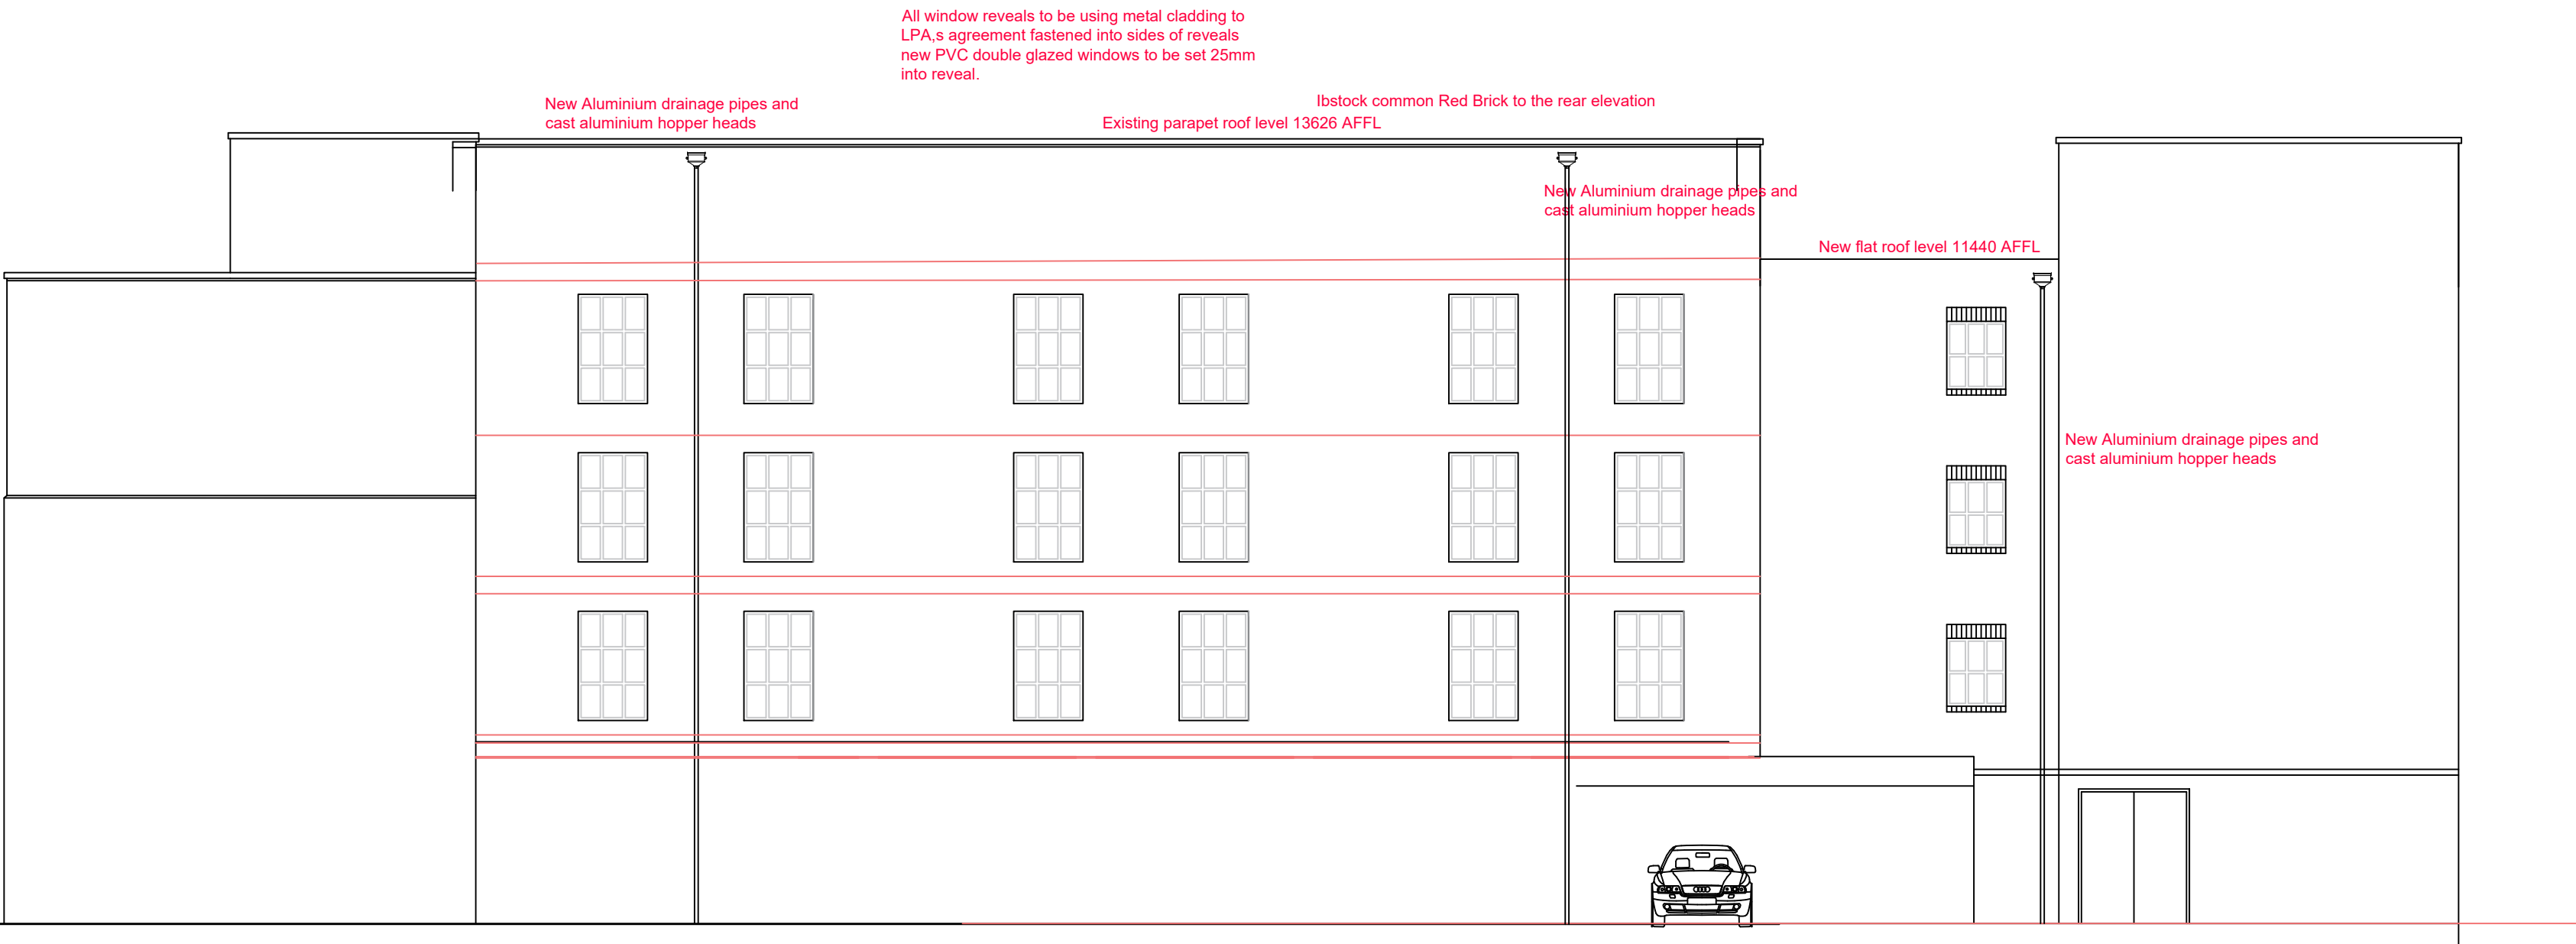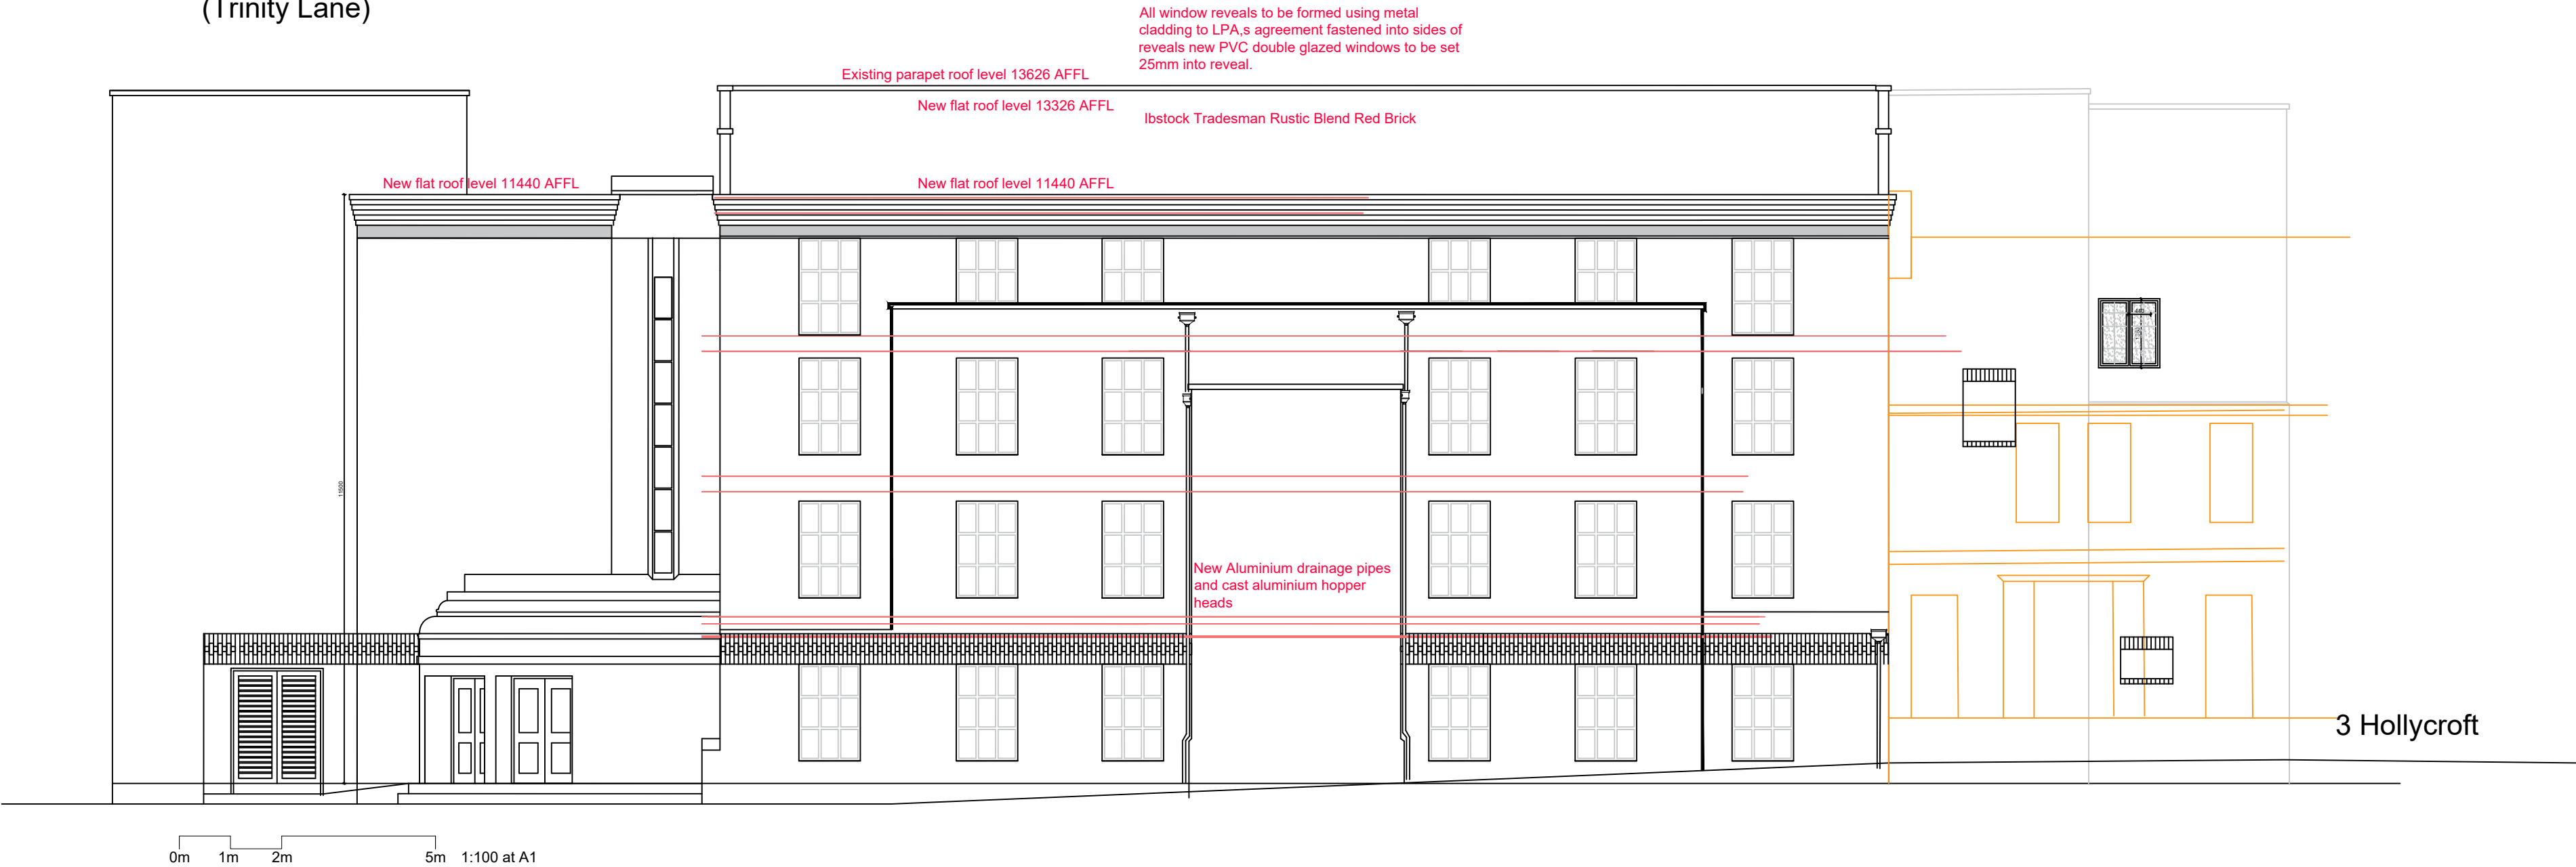

Proposed rear elevation
inner face 3.75M behind rear screen wall



Rear elevation hit and miss brickwork screening 3.75 Metres to the rear of the habitable room windows

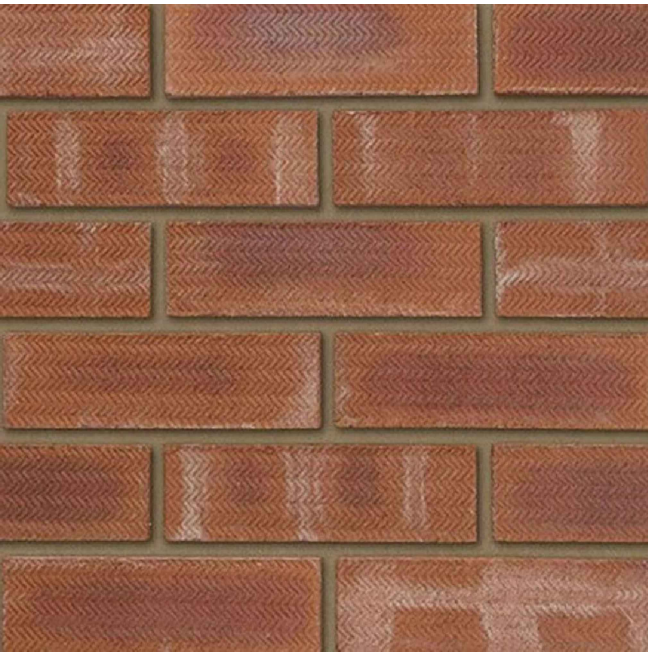

Ibstock Tradesman Rustic Blend Red Brick

Storm Design

design to extend ltd

35 Kirkham Drive Toton Beeston, Nottingham. NG9 6HG
Tel: 0115 9720969
email: info@stormdesign.uk

Client

Wigston Estates Ltd

Job number & title

Former Danilo Cinema Trinity Lane
Hinckley Leicestershire
LE10 0BH

Date

04/12/23

Scale

1:100

Drawn

PJS

Checked

IS

Drawing number

23/848/08C

Drawing title

Proposed elevations

This drawing is copyright and may not be altered, traced, photographed, electronically copied or used for any purpose other than for which it is issued, without the permission of Ian Storm .

A1

IF IN DOUBT
ASK