




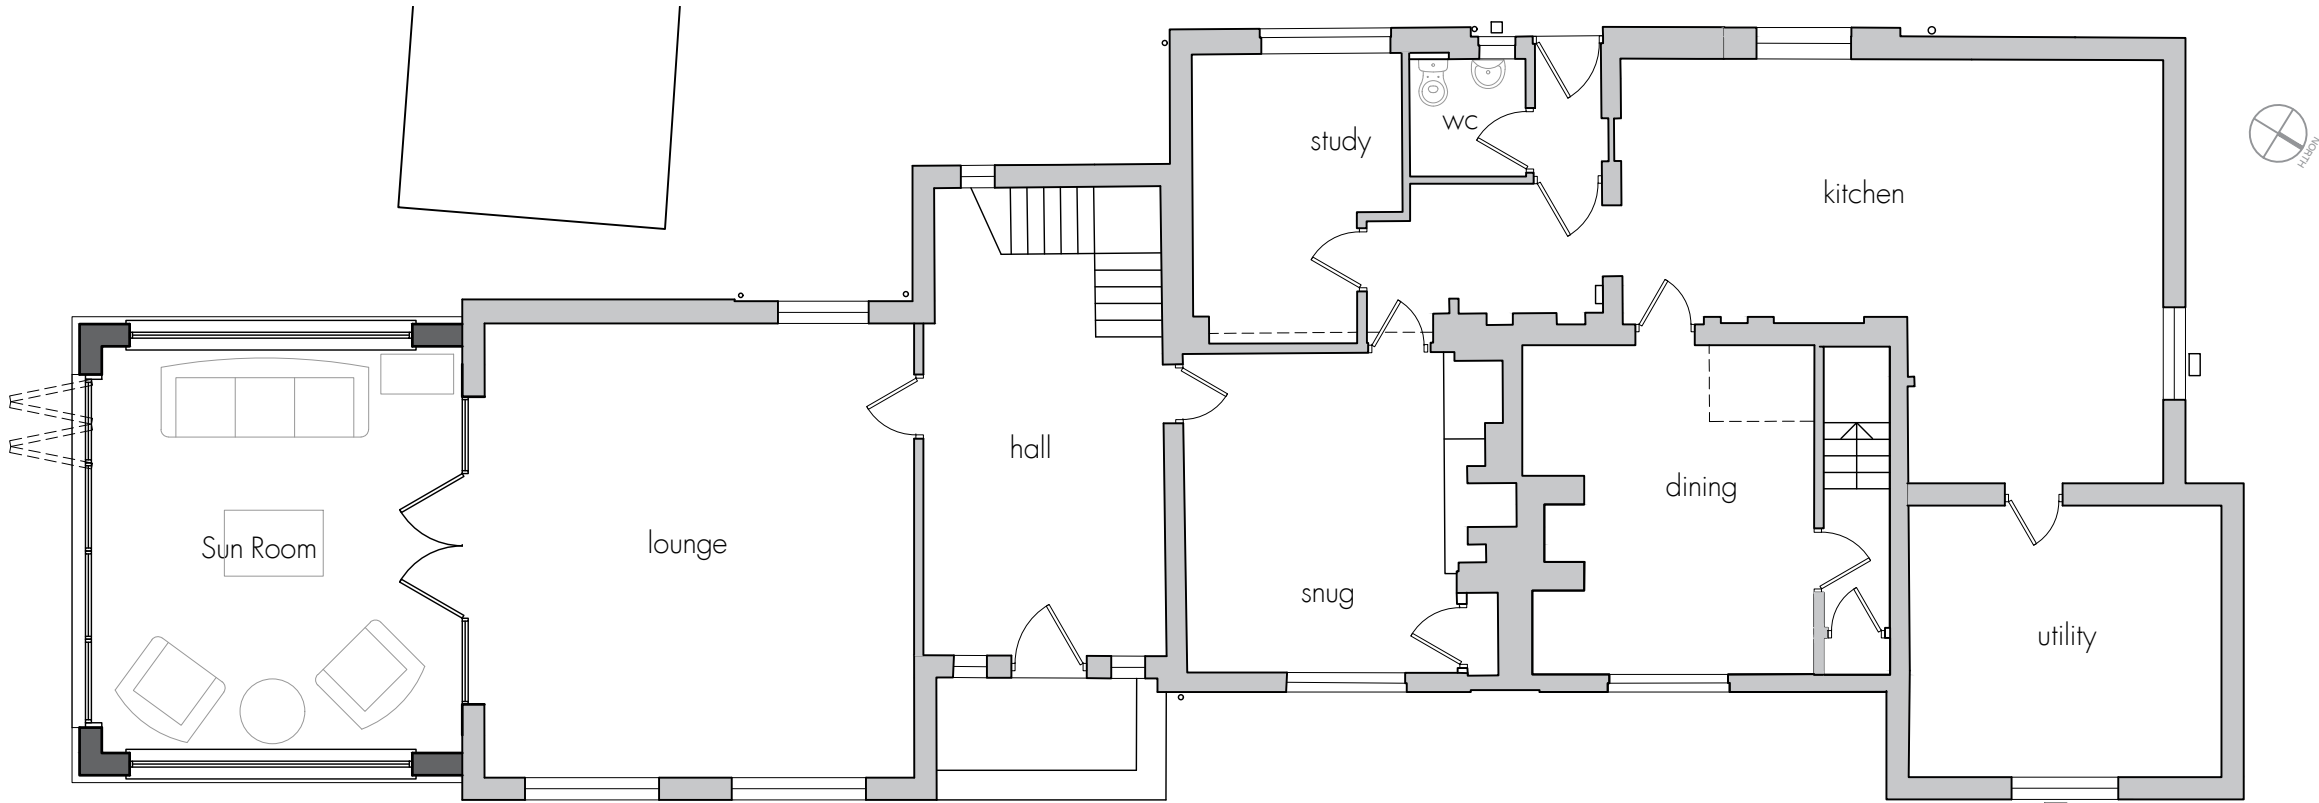


Proposed Ground Floor Plan

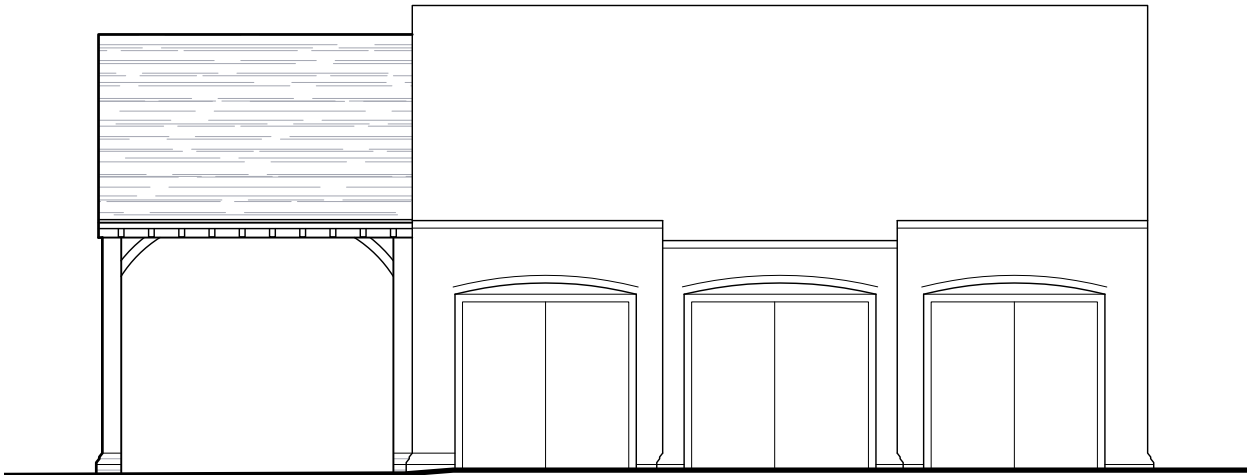


Front Elevation (East)

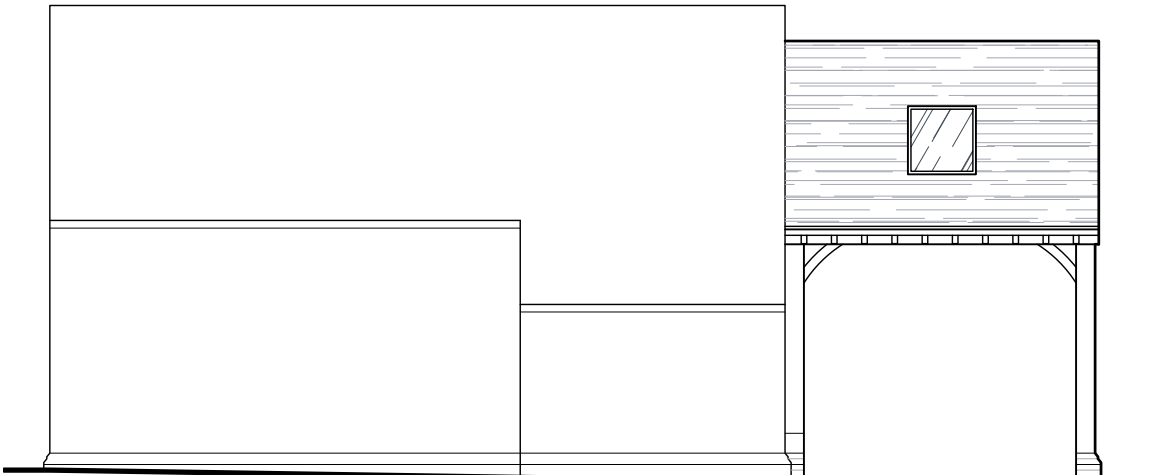

Rear Elevation (West)

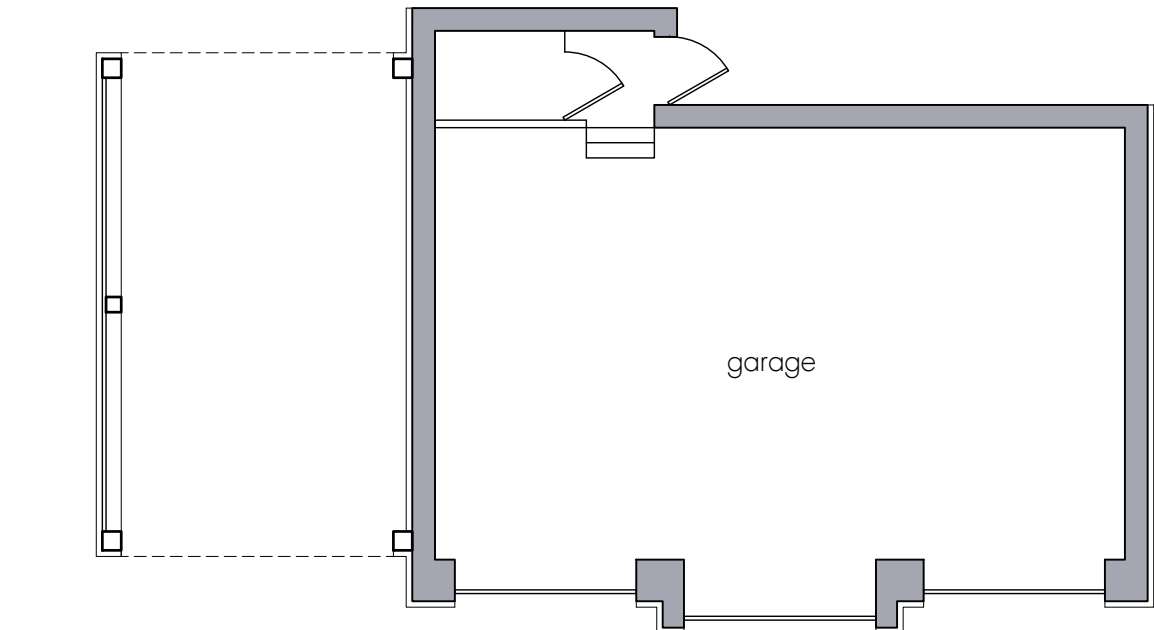

Side Elevation (North)

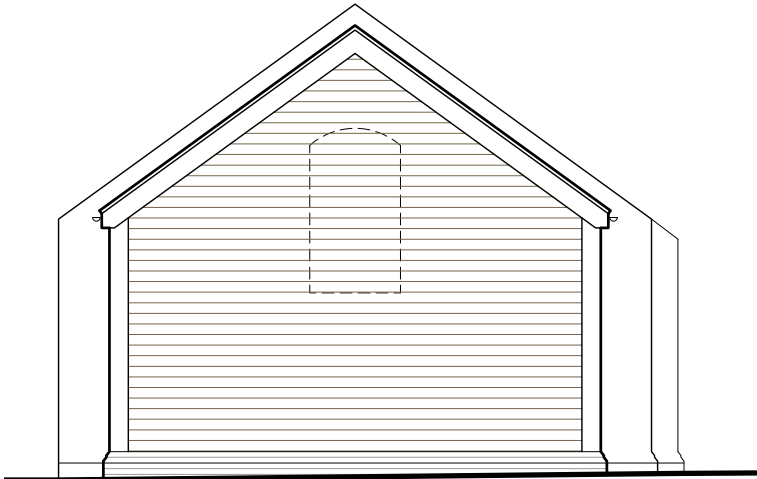

Side Elevation (South)

DISCLAIMER NOTES

DRAWING SUBJECT TO FOLLOWING CONDITIONS:

- SITE LEVEL SURVEY
- CONFIRMATION OF LEGAL BOUNDARY & EASEMENTS
- GROUND INVESTIGATION BY OTHERS
- STATUTORY AUTHORITY SERVICES INVESTIGATION
- PLANNING AUTHORITY COMMENTS/APPROVAL
- HIGHWAY AUTHORITY COMMENTS/APPROVAL
- CONSERVATION OFFICER COMMENTS/APPROVAL
- BUILDING CONTROL OFFICER COMMENTS/APPROVAL
- FLOOD RISK ASSESSMENT
- PARTY WALL ACT 1996

 **RM James**
Architectural Design and Technology

0116 286 6370
enquiries@rmjames.co.uk
www.rmjames.co.uk



CLIENT		
Mr Moylan Island Lane Farm Ashby Road Stapleton		
PROJECT		
Demolition of existing bay and erection of single storey extension. Proposed Car Port adjacent to Garage		
DRAWING		
Proposed Plans and Elevations		
SCALE 1:100 @ A3		DATE Nov 2023
STATUS -		
PROJECT No 23-389	DRAWING No P02	REVISION B