

## GENERAL DRAWING NOTES

© This drawing is not to be shown to any Third Party unless agreed by The Design Social.


This drawing shows 'design intent' only.  
It is the responsibility of the appointed contractor to finalise development, using specialists approved by The Design Social, & produce detailed working drawings.  
ALL working drawings to be approved by The Design Social prior to manufacture.

| REV. | DATE | NOTES | REV. BY |
|------|------|-------|---------|
|------|------|-------|---------|


|                                                 |              |           |                 |          |
|-------------------------------------------------|--------------|-----------|-----------------|----------|
| Paul Amos                                       |              |           |                 |          |
| 17 Peckleton Green, Barwell, Leicester, LE9 8LD |              |           |                 |          |
| Existing Plans                                  |              |           |                 |          |
| AUTHOR                                          | L.R.         | DATE      | 31/08/2023      | APPROVED |
|                                                 |              |           |                 | P.A.     |
| SCALE                                           | 1:100 @ A3   | READ WITH | 0294 (A) GA 001 |          |
| DRAWING No.                                     | 0294         | (A)       | GA              | 004      |
| Project No.                                     |              | Type      | Area            | Number   |
| DRAWING STATUS                                  | For Approval |           |                 |          |

## Existing Plan Notes


1. Location of proposed extension.
2. Existing door to be converted into structural opening & widened.

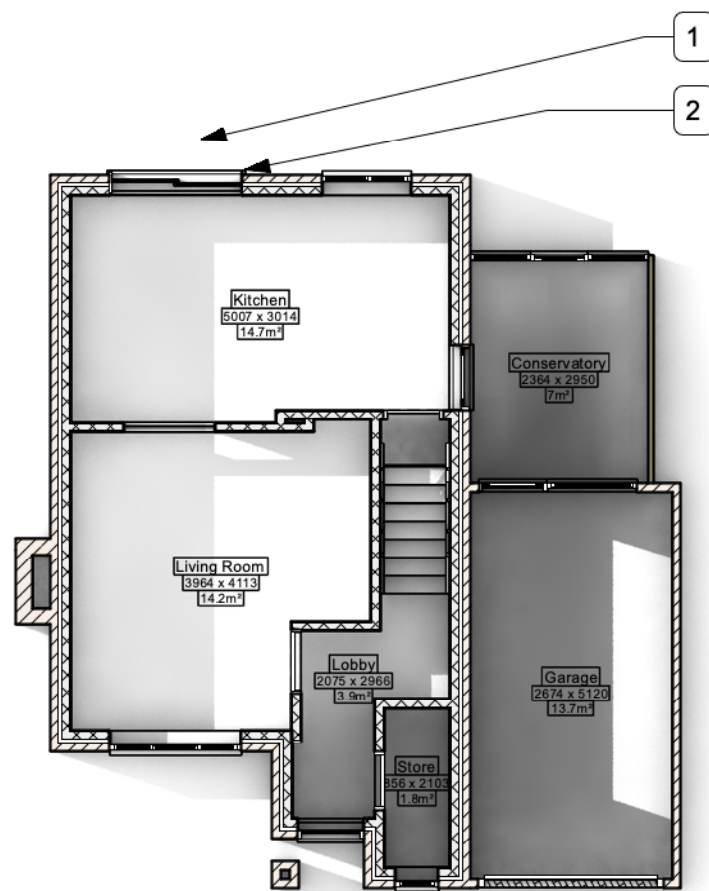

1 Ground Floor Plan - Existing  
Scale: 1:100

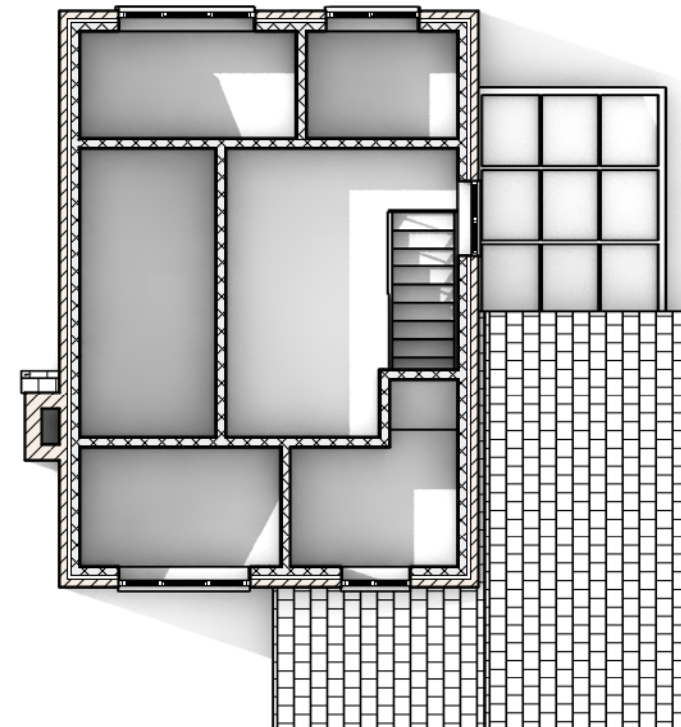

2 First Floor Plan - Existing  
Scale: 1:100

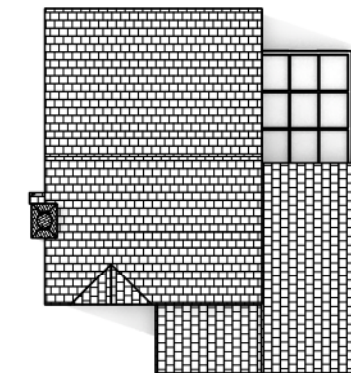

3 Roof Plan - Existing  
Scale: 1:200

