

REV.	DATE	NOTES	REV.
			BY

Paul Amos		
17 Peckleton Green, Barwell, Leicester, LE9 8LD		
Proposed Plans		
AUTHOR	DATE	APPROVED
L.R.	31/08/2023	P.A.
SCALE	READ WITH	
1:100 @ A3	0294 (A) GA 001	
DRAWING No.		
0294	(A)	GA 006
Project No.	Type	Area Number Rev
DRAWING STATUS		
For Approval		


- Proposed Plan Notes
1.

New double glazed uPVC window.
2.

New double glazed sliding folding doors providing access to extension.
3.

New structural opening into new extension.
4.

New roof over extension with velux window.

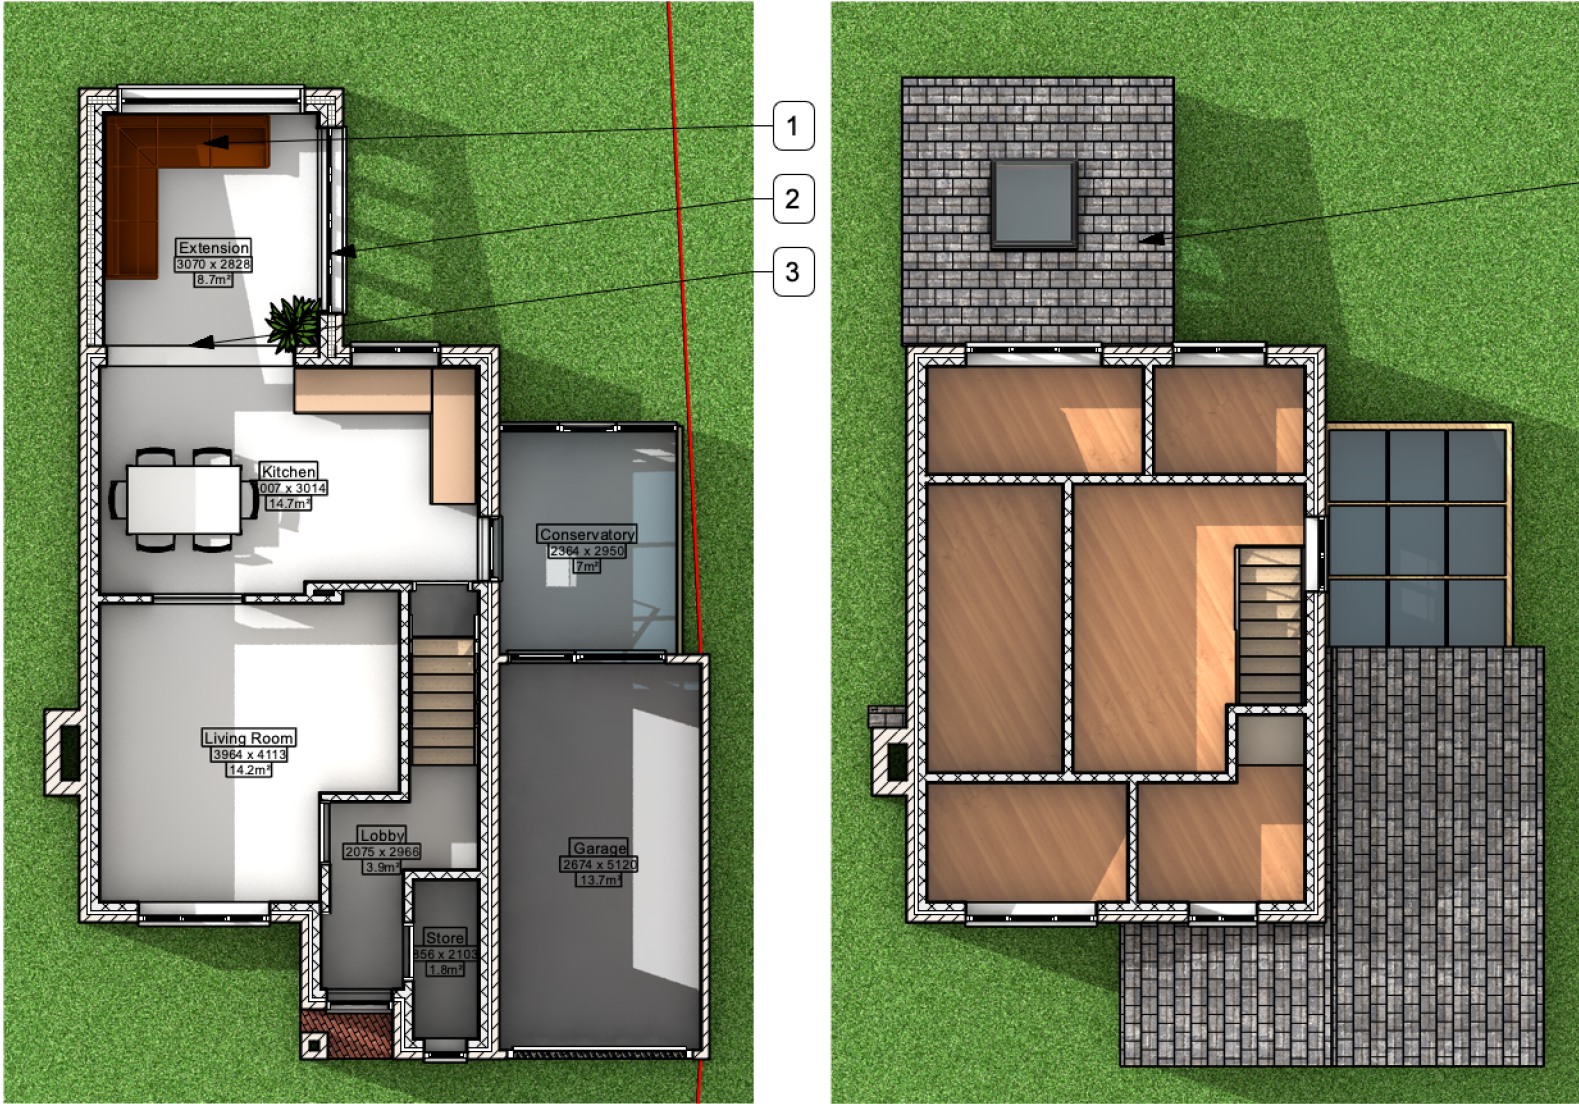

1

Ground Floor Plan - Proposed

Scale: 1:100

2

First Floor Plan - Proposed

Scale: 1:100

3

Roof Plan - Proposed

Scale: 1:200