
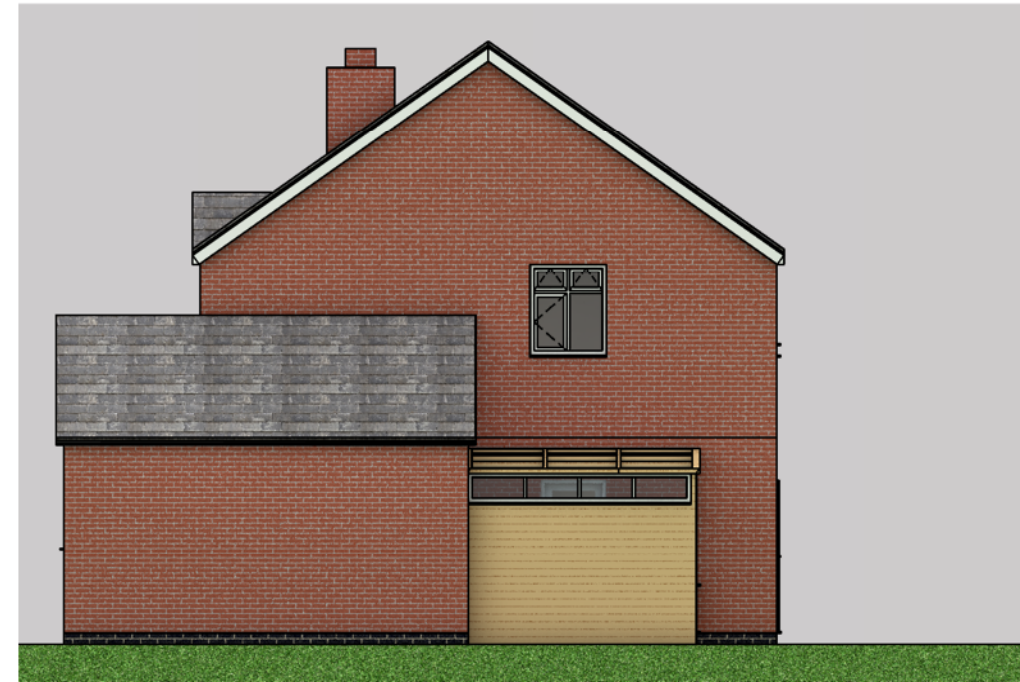


Existing Elevation Notes



1. Existing door to be converted into structural opening & widened.

2. Location of proposed extension.

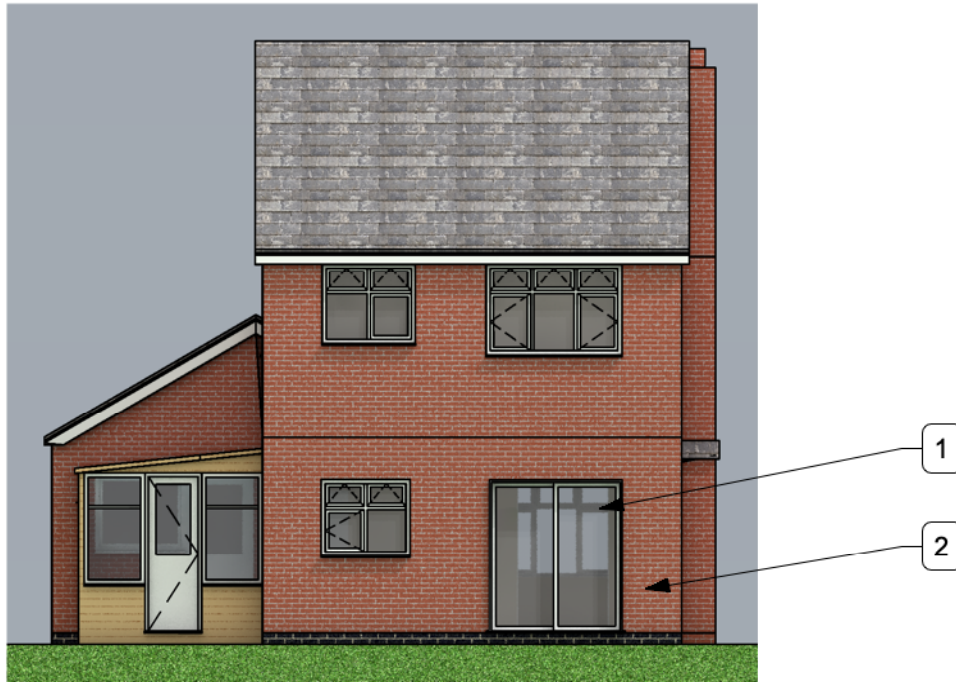


3 **West Elevation - Existing**
Scale: 1:100

4 **North Elevation - Existing**
Scale: 1:100

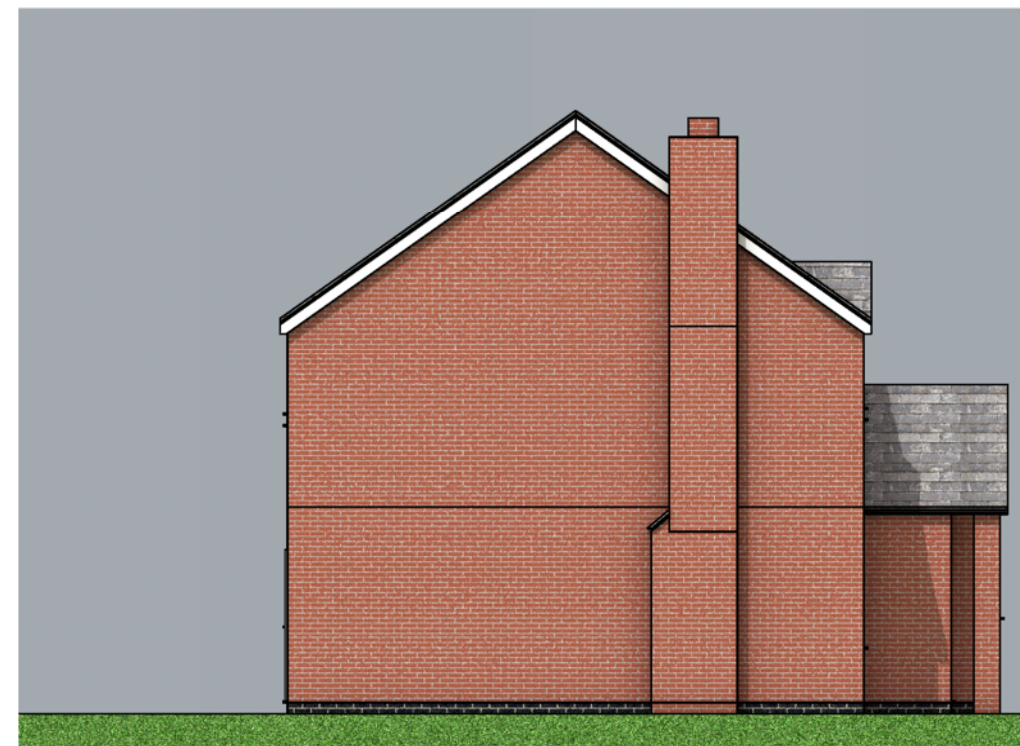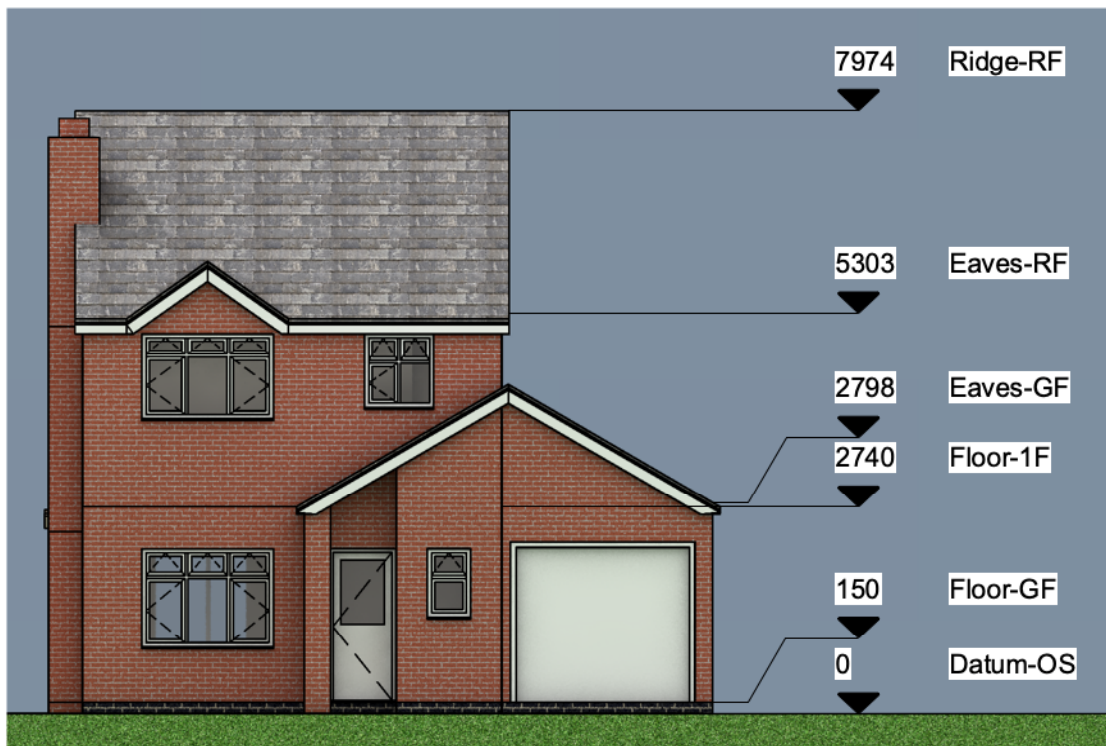

1 **East Elevation - Existing**
Scale: 1:100

 

2 **South Elevation - Existing**
Scale: 1:100

THE DESIGN SOCIAL

134 Kirkby Road Barwell LE9 8FN UK
T: +44 (0)1455 446521 F: +44 (0)1455 446521
E: admin@thedesignsocial.com

GENERAL DRAWING NOTES

© This drawing is not to be shown to any Third Party unless agreed by The Design Social.

This drawing shows 'design intent' only.
It is the responsibility of the appointed contractor to finalise development, using specialists approved by The Design Social, & produce detailed working drawings.
ALL working drawings to be approved by The Design Social prior to manufacture.

REV.	DATE	NOTES	REV. BY
------	------	-------	---------

THE DESIGN SOCIAL

Paul Amos			
17 Peckleton Green, Barwell, Leicester, LE9 8LD			
Existing Elevations			
AUTHOR	L.R.	DATE	31/08/2023
APPROVED	P.A.	SCALE	1:100 @ A3
READ WITH	0294 (A) GA 001	DRAWING No.	0294
Project No.	(L)	Type	GA
Area	005	Number	
Rev		DRAWING STATUS	For Approval