
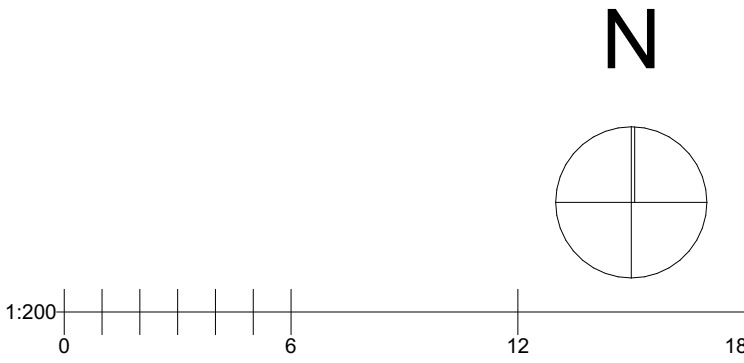


Issue Status			
Planning			
This drawing is copyright. Only figured dimensions to be worked to.			
Revision	Drawn	Check	Date
P1 First Issue	WF	AD	24.03.23

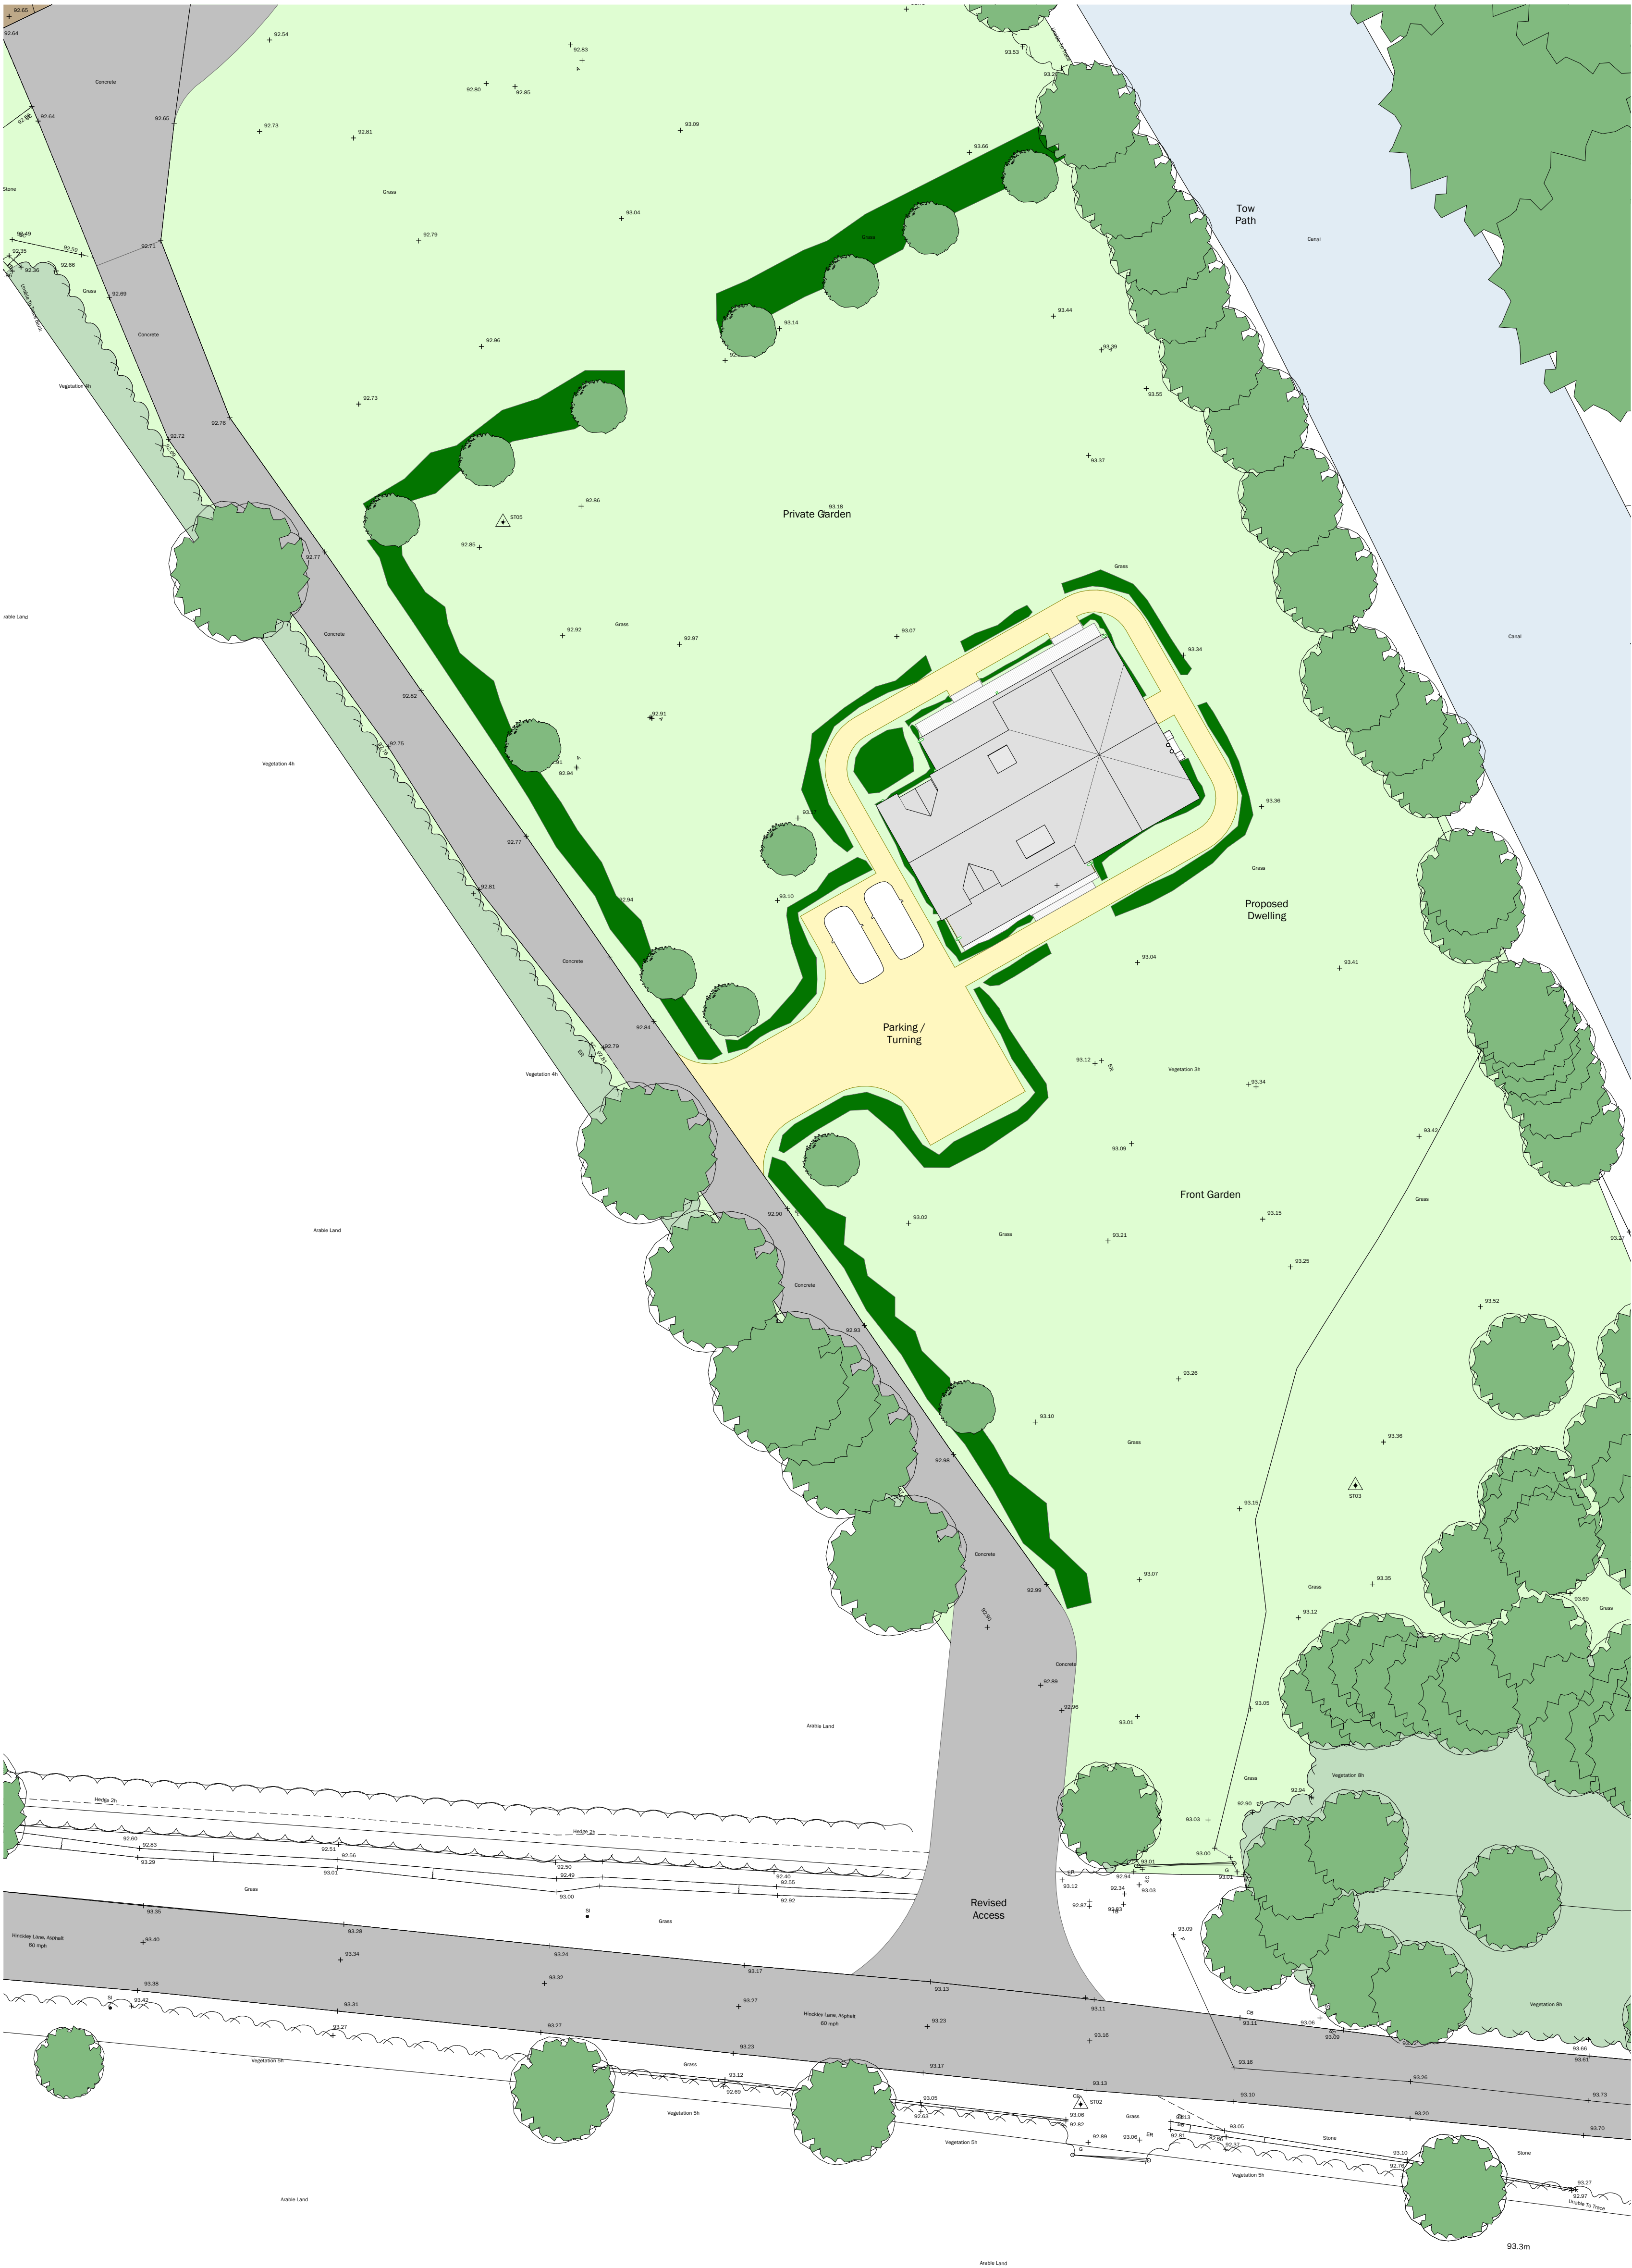

client Sheppard			
project Basin Bridge Farm, Stoke Golding Proposed Replacement Dwelling			
drawing Site Plan As Proposed Detail			
date 15.11.22	scale 1:200	@ A1	
drawn CR	checked AD		

BROWN & CO
ARCHITECTURE + PLANNING
www.brown-co.com

Norwich
St Neots
Brown & Co Registered Office: The Atrium, St. George's Street, Norwich, Norfolk, NR3 1AB.
Registration no: DC302092. Registered in England & Wales.

01603 629673
01480 213811

Humber
Lincoln
01482 421234
01522 457800

22

106

K0002

P1