


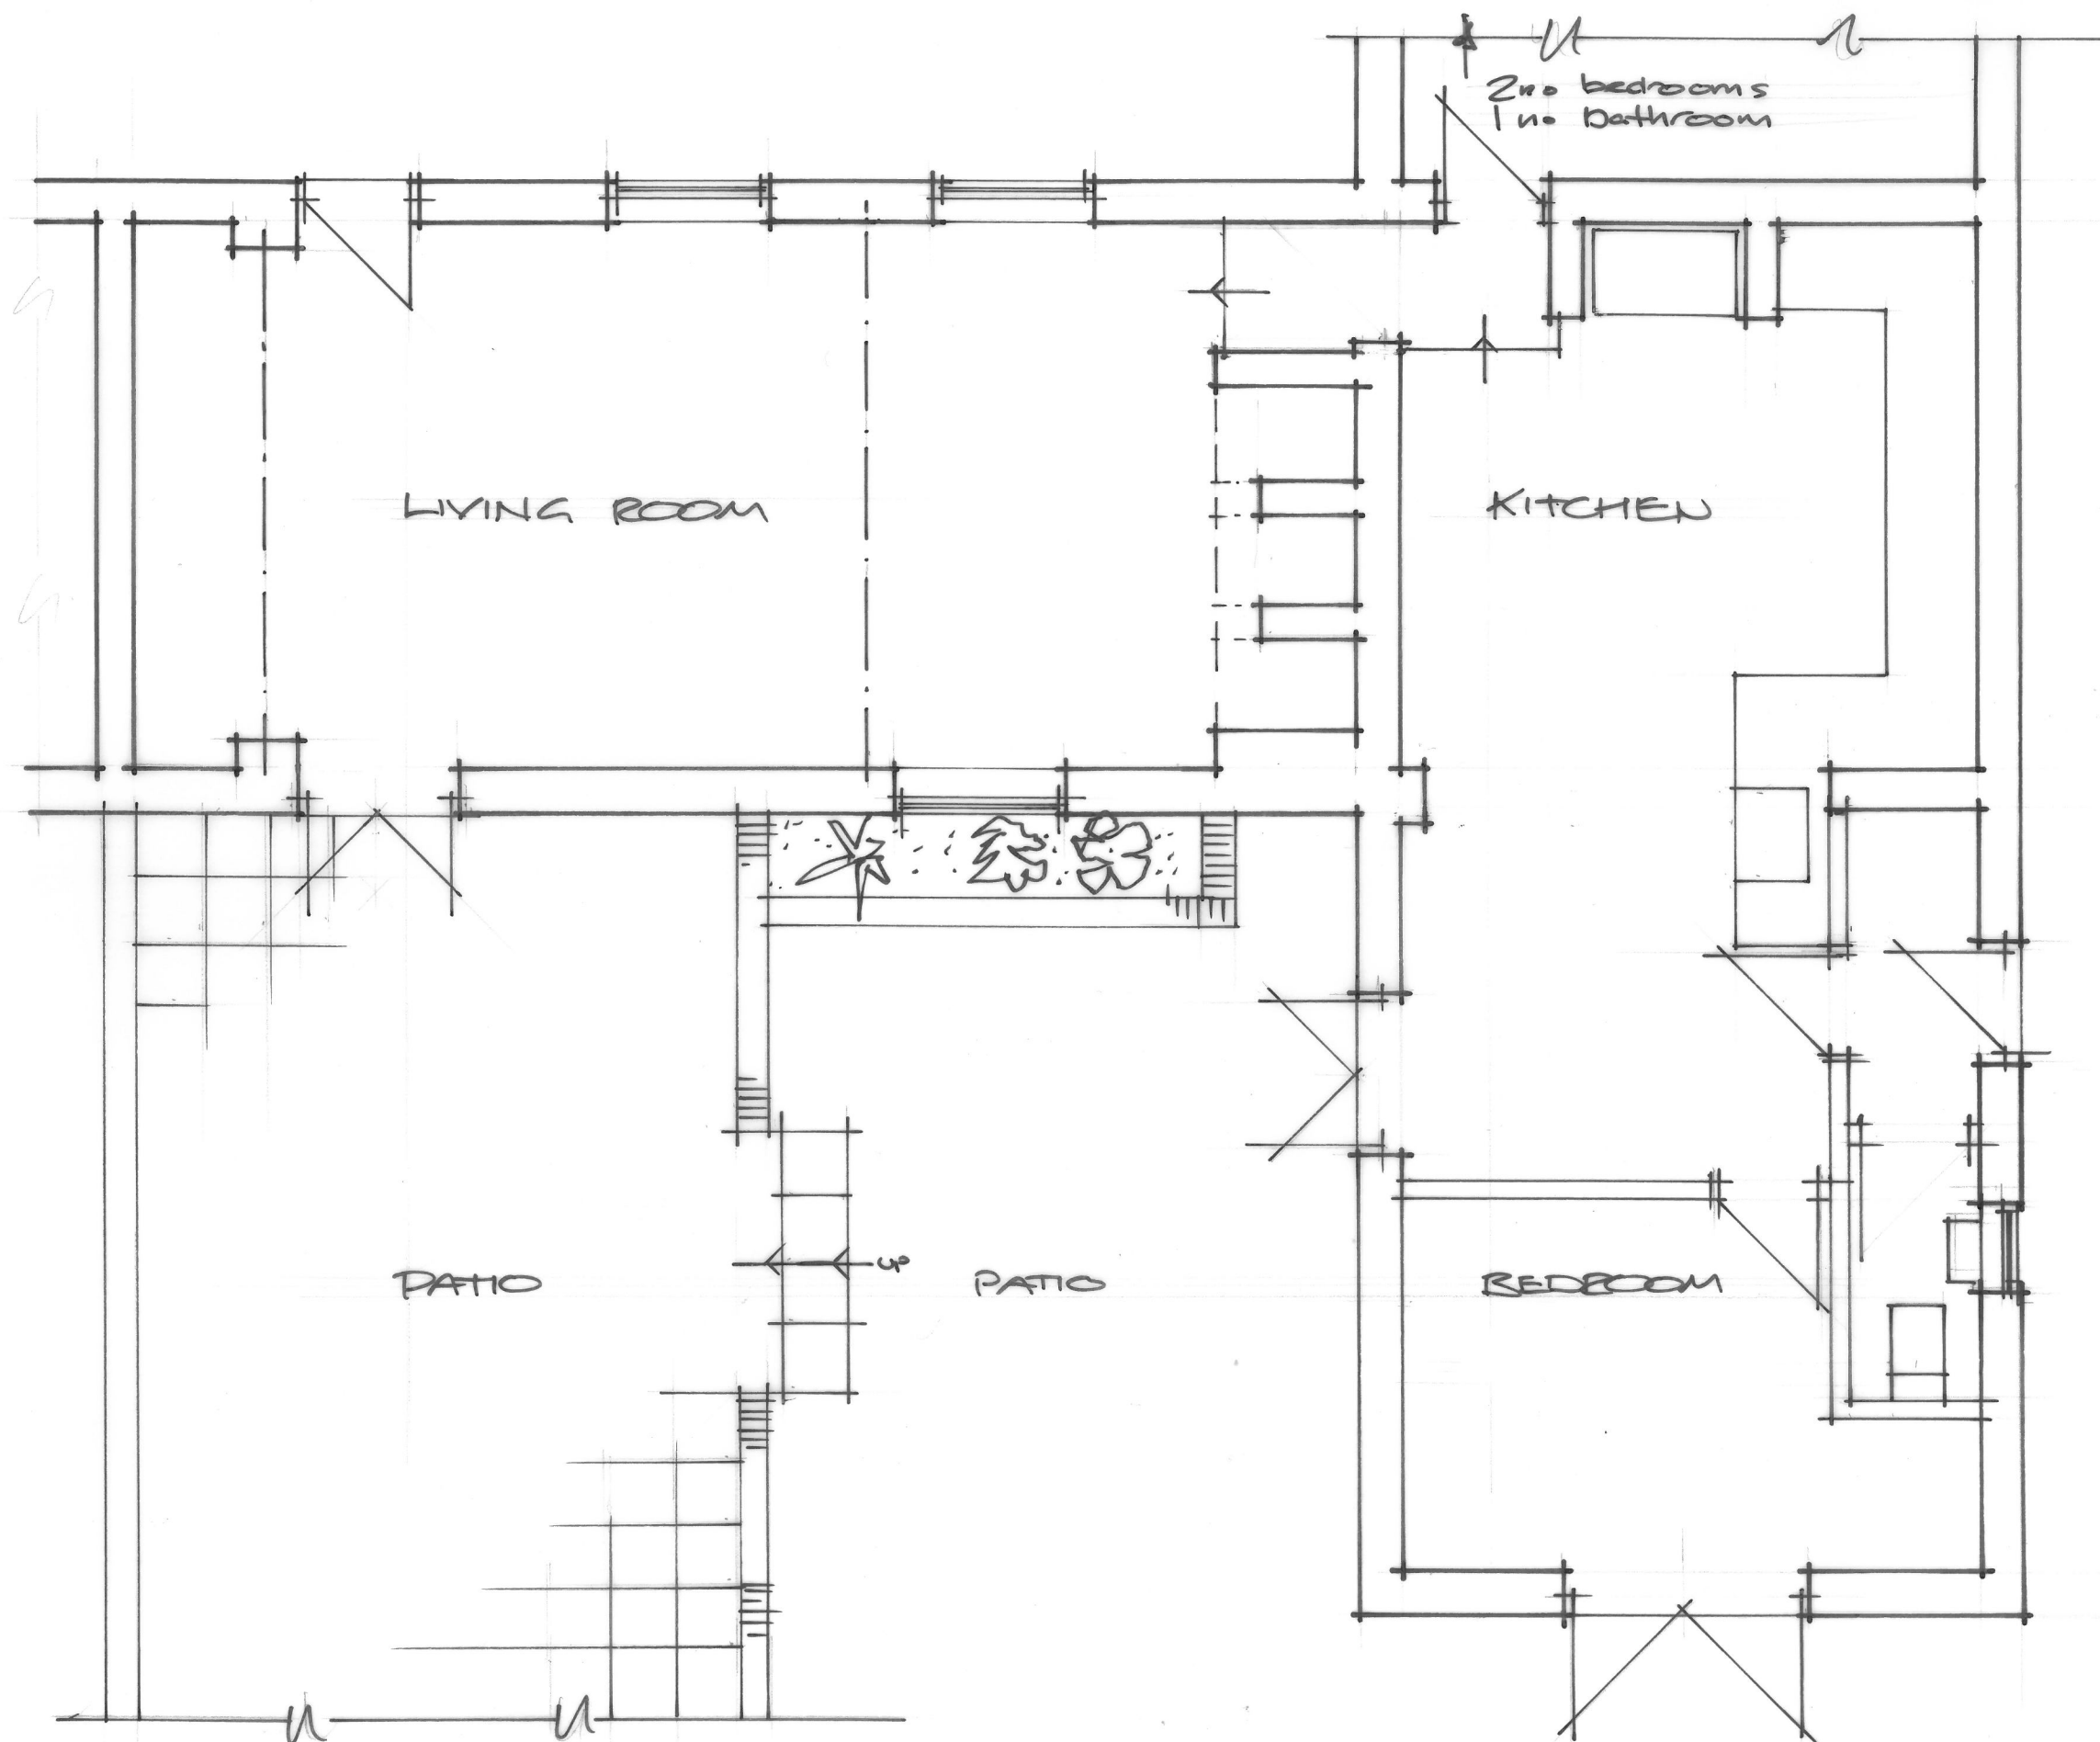

SURVEY SHOWING GROUND FLOOR PLAN
4, LOWER AMBION FARM, SUTTON CHENEY

1/50 @ A3
2.2.24 DWG No. 2024/8