


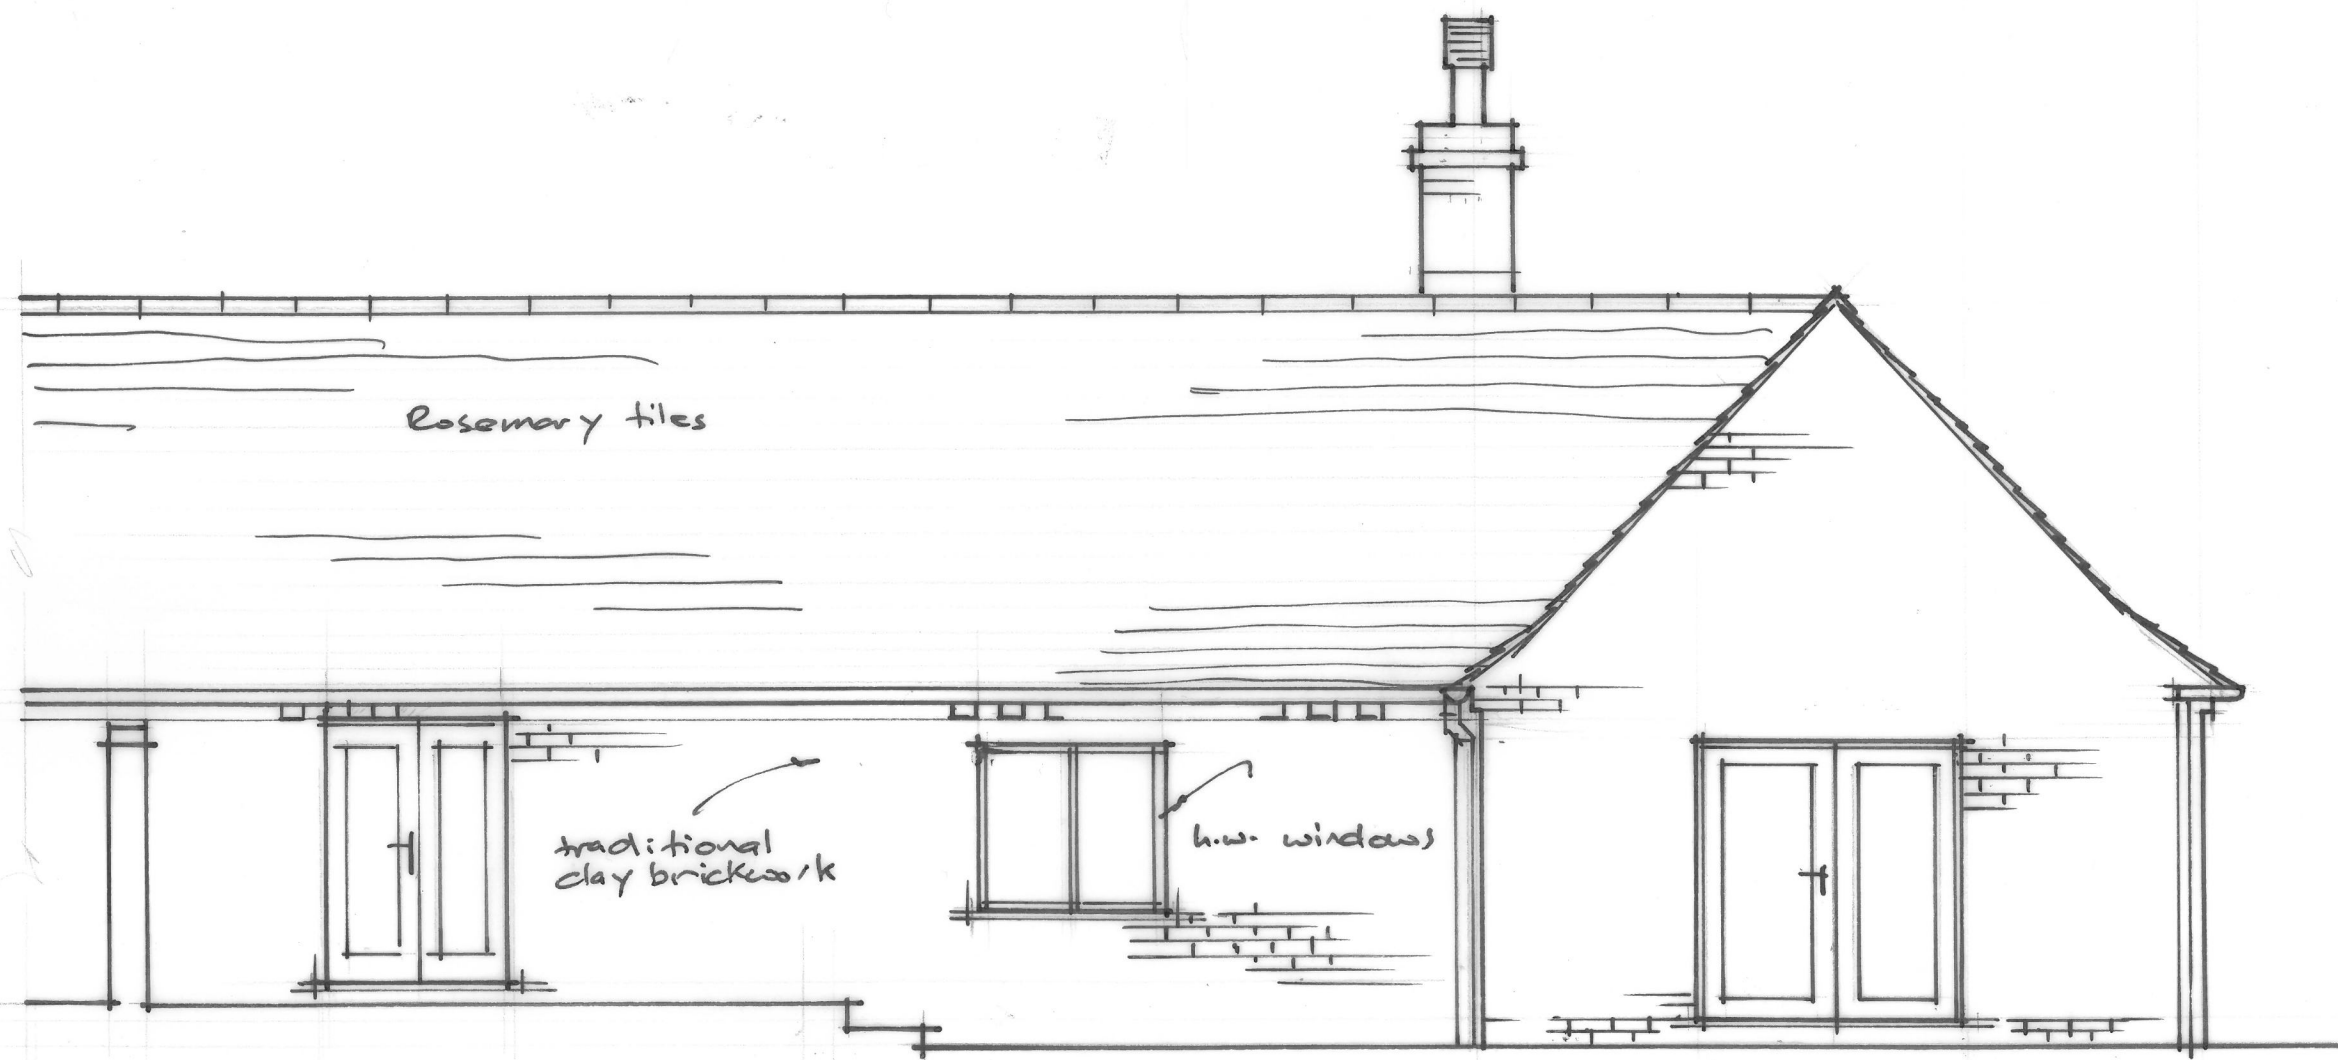

SURVEY SHOWING REAR ELEVATION
4, LOWER AMBION FARM, SUTTON CHENEY

1150c A3
2. 2. 24

DWG No 2024/9