



Drawings are for L.A. approval only and do not constitute construction drawings.
All dimensions to be checked on site before works commence. Agent to be advised of any discrepancies.

Drawings to be read in accordance with Structural Design Report.

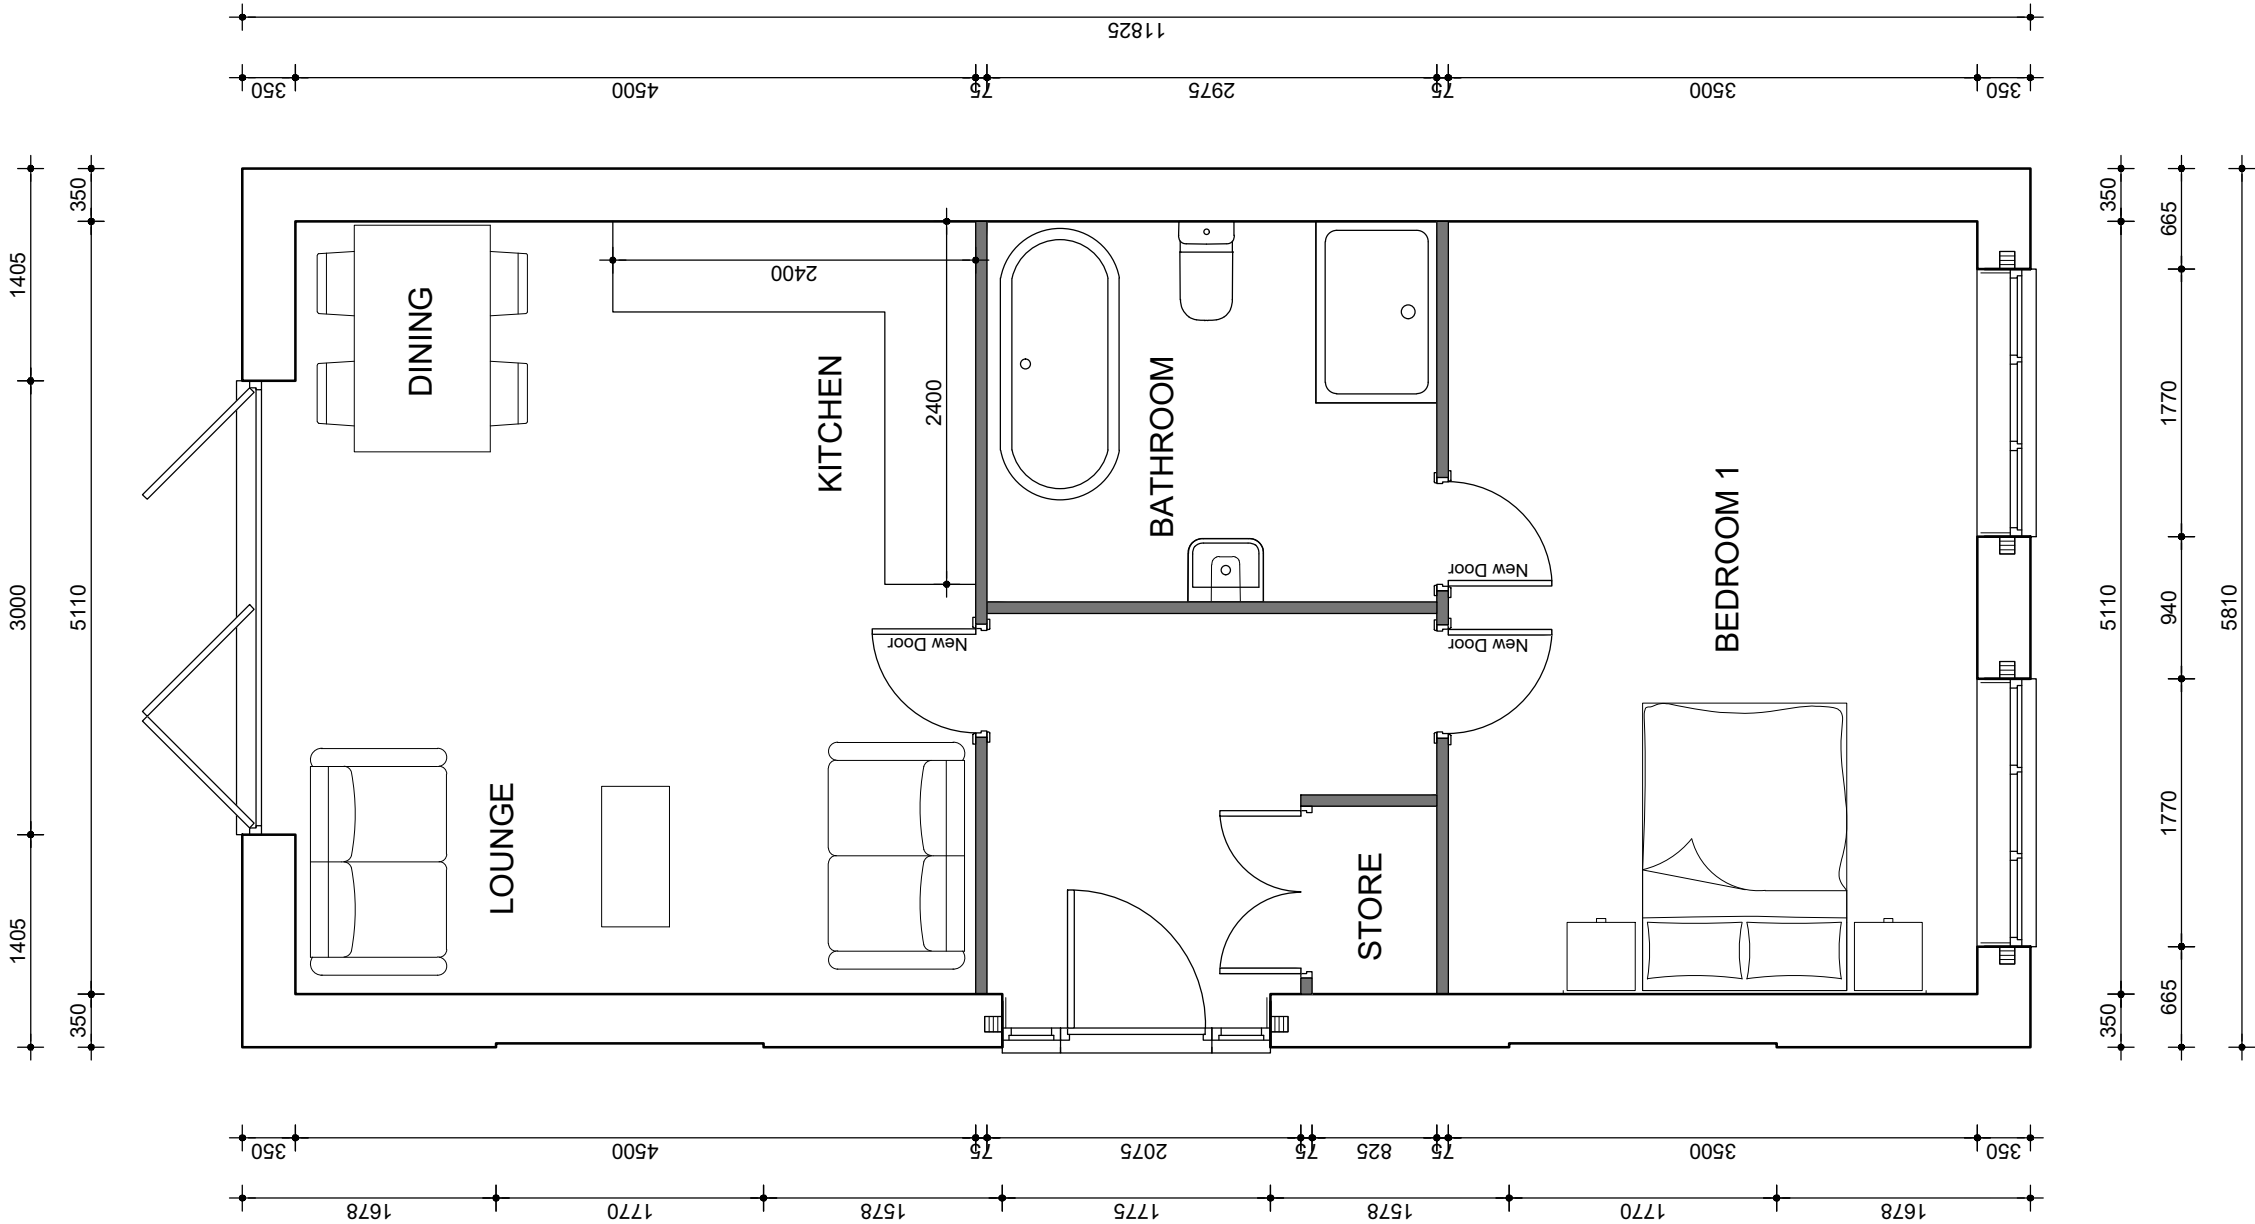

GEA - 68.7m2

 

SCALE: 1:50 @ A3



Revision Notes:
Rev.A - 20.11.2023 - Tax windows added to Side Elevation.
Rev.B - 21.03.2024 - Dimensions added.

Client:
Mr Dickinson

Project:
18 Heath Lane, Earl Shilton. LE9 7PB.

Drawing Title:
Proposed Ground Floor Plan

Drawing Number: Dickinson-010
Revision: B

Scale: 1:50@A3
Date: November 2023

Drawn By: lgb
Checked By: lgb

Proposed Ground Floor Plan