


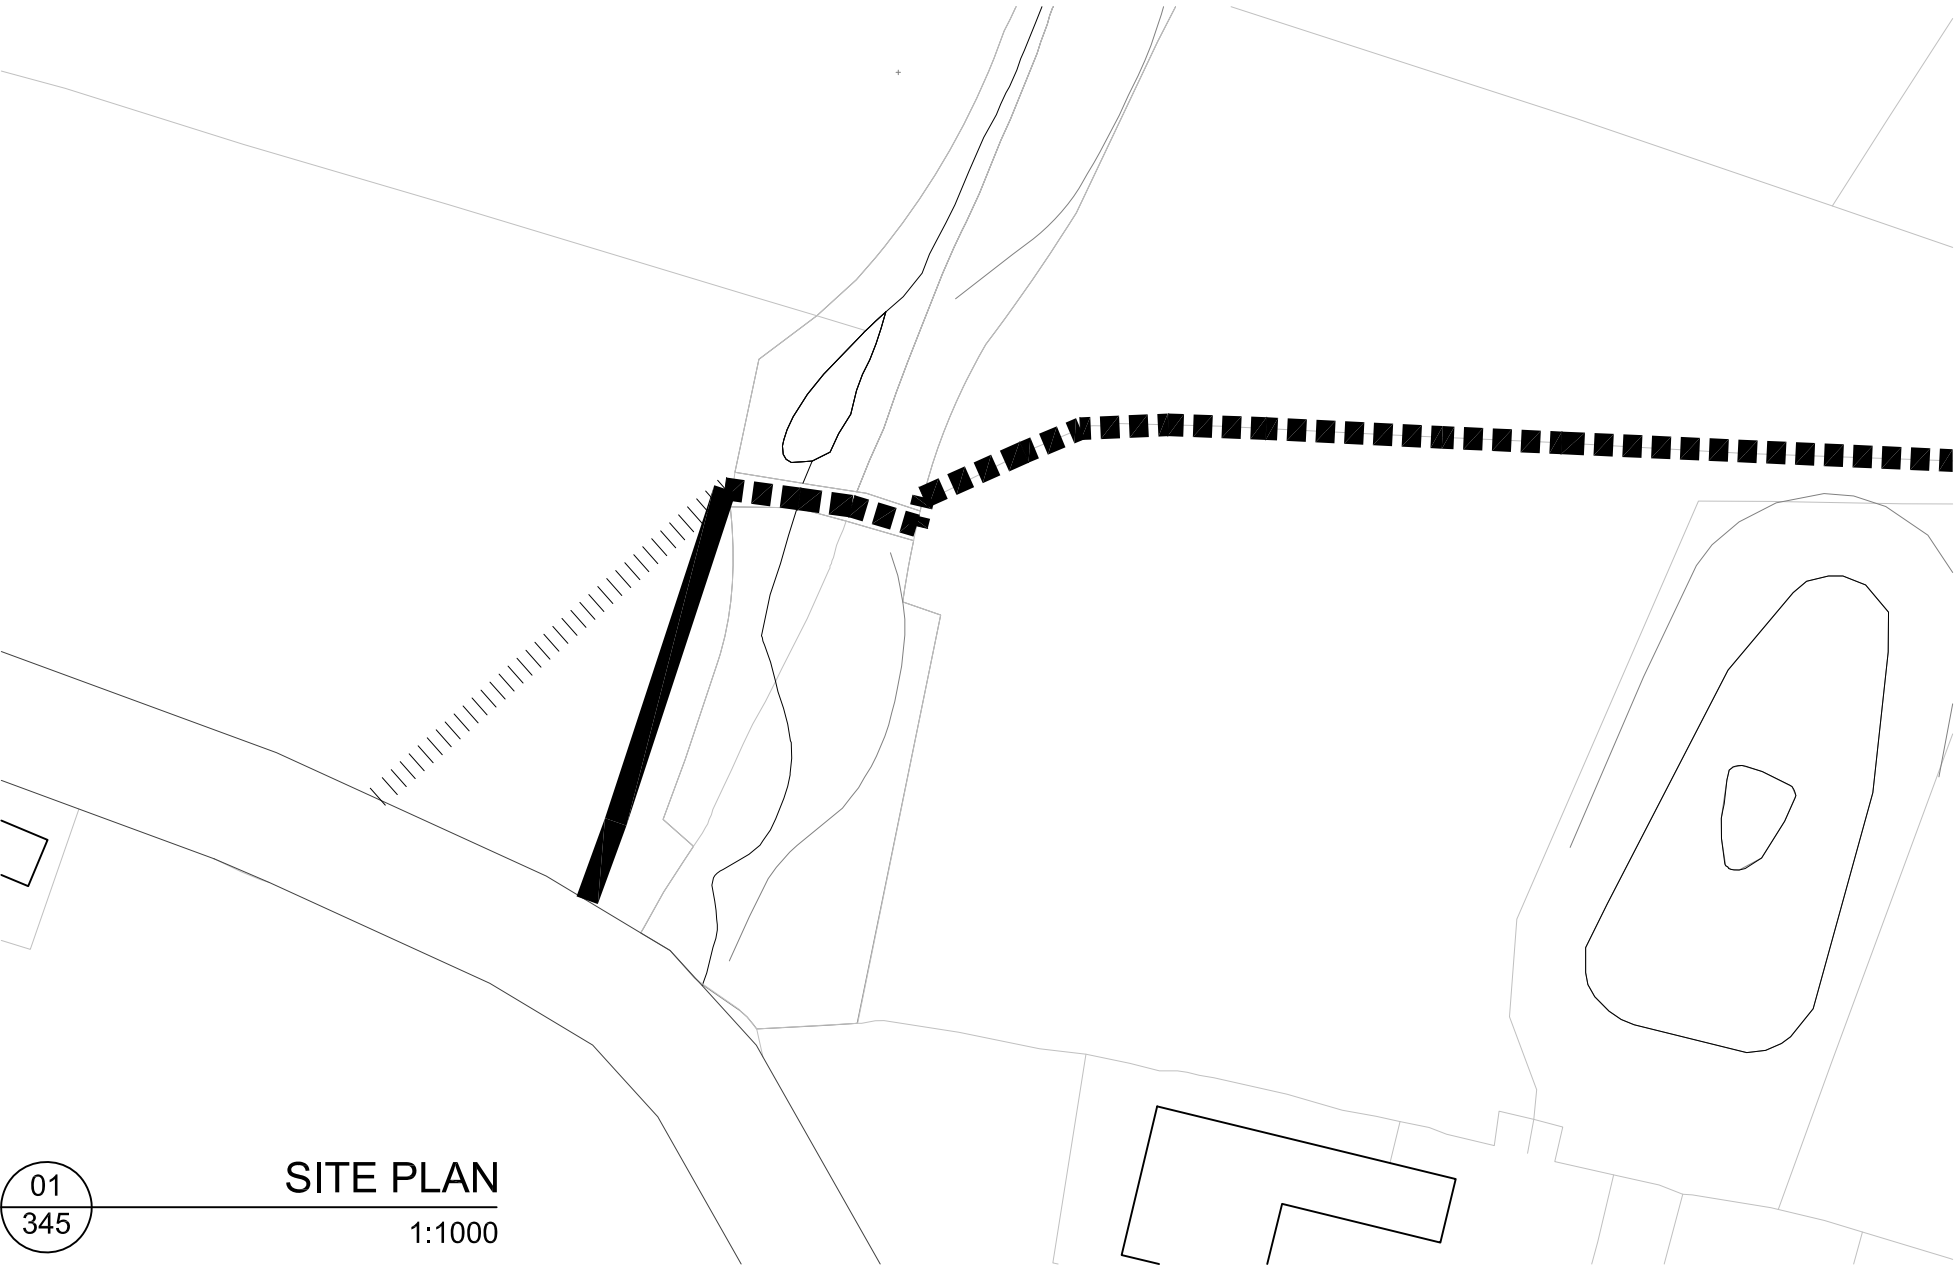

NOTES:

SUBJECT TO STATUTORY CONSENTS

SUBJECT TO SURVEY

DO NOT SCALE


BASED ON OS MAP REPRODUCED BY PERMISSION OF CONTROLLER OF HM STATIONARY OFFICE (c) CROWN COPYRIGHT

COPYRIGHT RESERVED

DO NOT USE ELECTRONIC VERSIONS OF THIS DRAWING TO DETERMINE DIMENSIONS UNLESS SPECIFICALLY AUTHORISED BY MICHAEL SPARKS ASSOCIATES

IF USING AN ELECTRONIC VERSION OF THIS DRAWING FIGURED DIMENSIONS TAKE PRECEDENCE AND NOTIFY MICHAEL SPARKS ASSOCIATES OF ANY DISCREPANCIES

- KEY
- ■ ■ ■ ■ UNAFFECTED FOOTPATH (PROW R9)
 - ||||| FOOTPATH TO BE DIVERTED
 - REPLACEMENT FOOTPATH

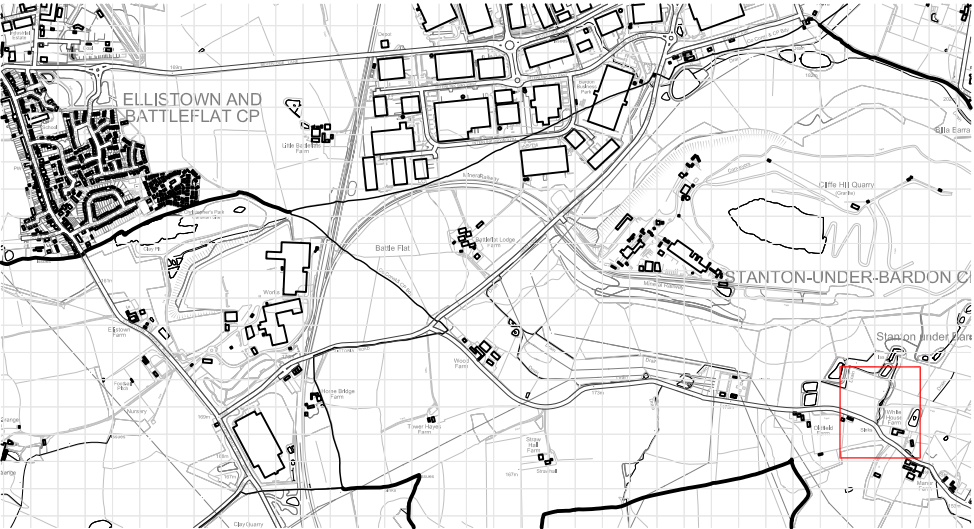

02 345 LOCATION PLAN



CHARTERED ARCHITECTS

11 PLATO PLACE
ST.DIONIS ROAD
LONDON SW6 4TU

TELEPHONE 020 7736 6162
www.msa-architects.co.uk



—	JAN 2024	FIRST ISSUE		PW
REV	DATE	NOTE	DRAW	CHCK
TITLE LAND AT WOOD FARM, STANTON LANE DRAWING R9 PROW SITE PLAN				
CLIENT WOOD FARM HOLDINGS				
DATE JAN 2024		SCALE 1:1000 @ A3	DRAWN —	
		STATUS FOR INFORMATION	CHECKED AW	
DRAWING NUMBER 30865 - PL - 333				