



Front Elevation




Side Elevation




Rear Elevation



Side Elevation

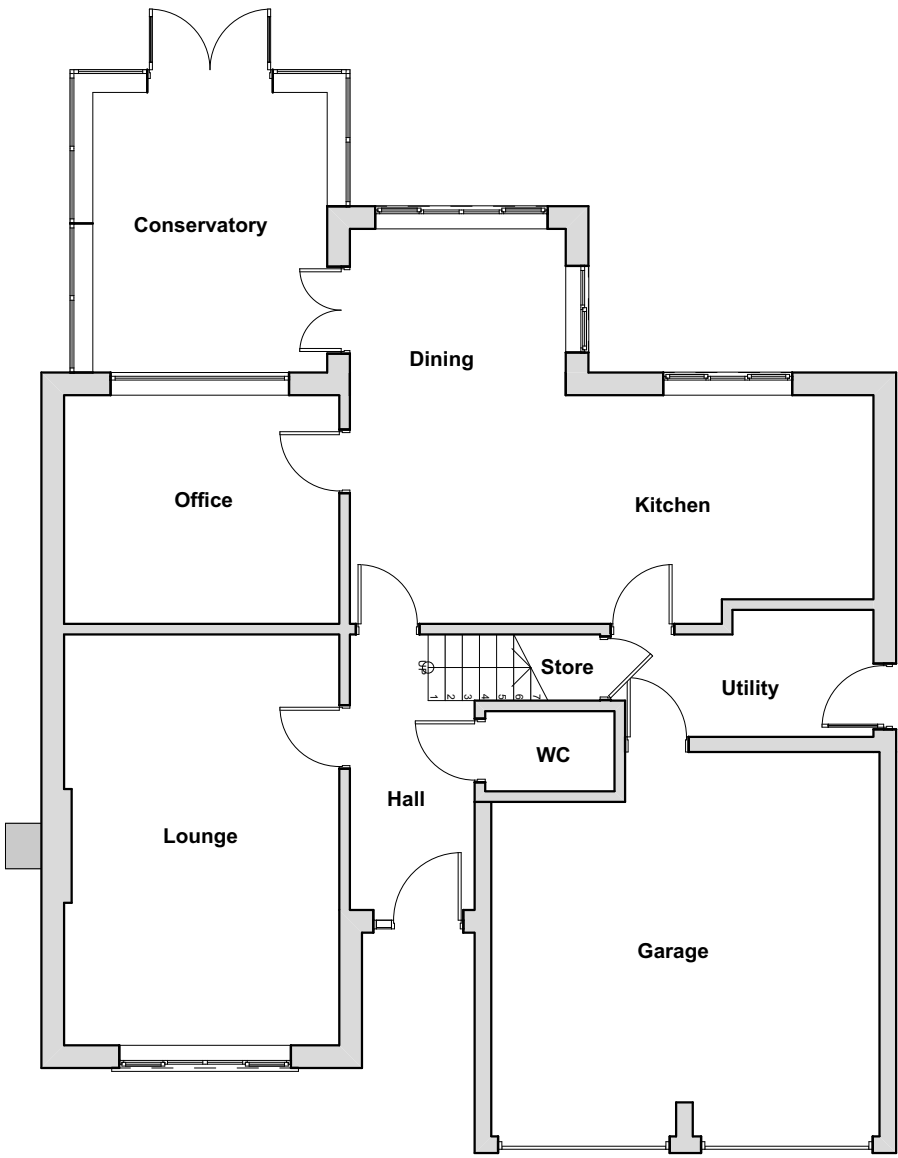

Ground Floor Plan

 

Scale Bar 1:100

Please Note:

- This drawing may be printed and scaled FOR PLANNING PURPOSES.
- All dimensions to be CHECKED ON SITE and any DISCREPANCY reported to Perfect Planning.
- The site boundary shown is the best assumed from available data & does NOT represent legal ownership.
- All dimensions in mm unless otherwise stated.

Revisions.



e: info@perfect-planning.co.uk
t: 01455 272943
t: +44 (0) 7904 224864
t: +44 (0) 7912 413144
w: www.perfect-planning.co.uk

Project:
Single Storey rear extension & internal alterations
20 Lychgate Close,
Burbage,
Leicestershire,
LE10 2ES

Client:
Clare Gordon

Drawing Title:

Existing Floor Plans & Elevations

Drawing by: AL / IG / SK / EB
Checked by: AL / IG

Date: 16-10-2023
Scale: 1:100@A2

Drawing Number: 738-01
Revision: