


RevNo	Revision note	Date	Signature	Checked

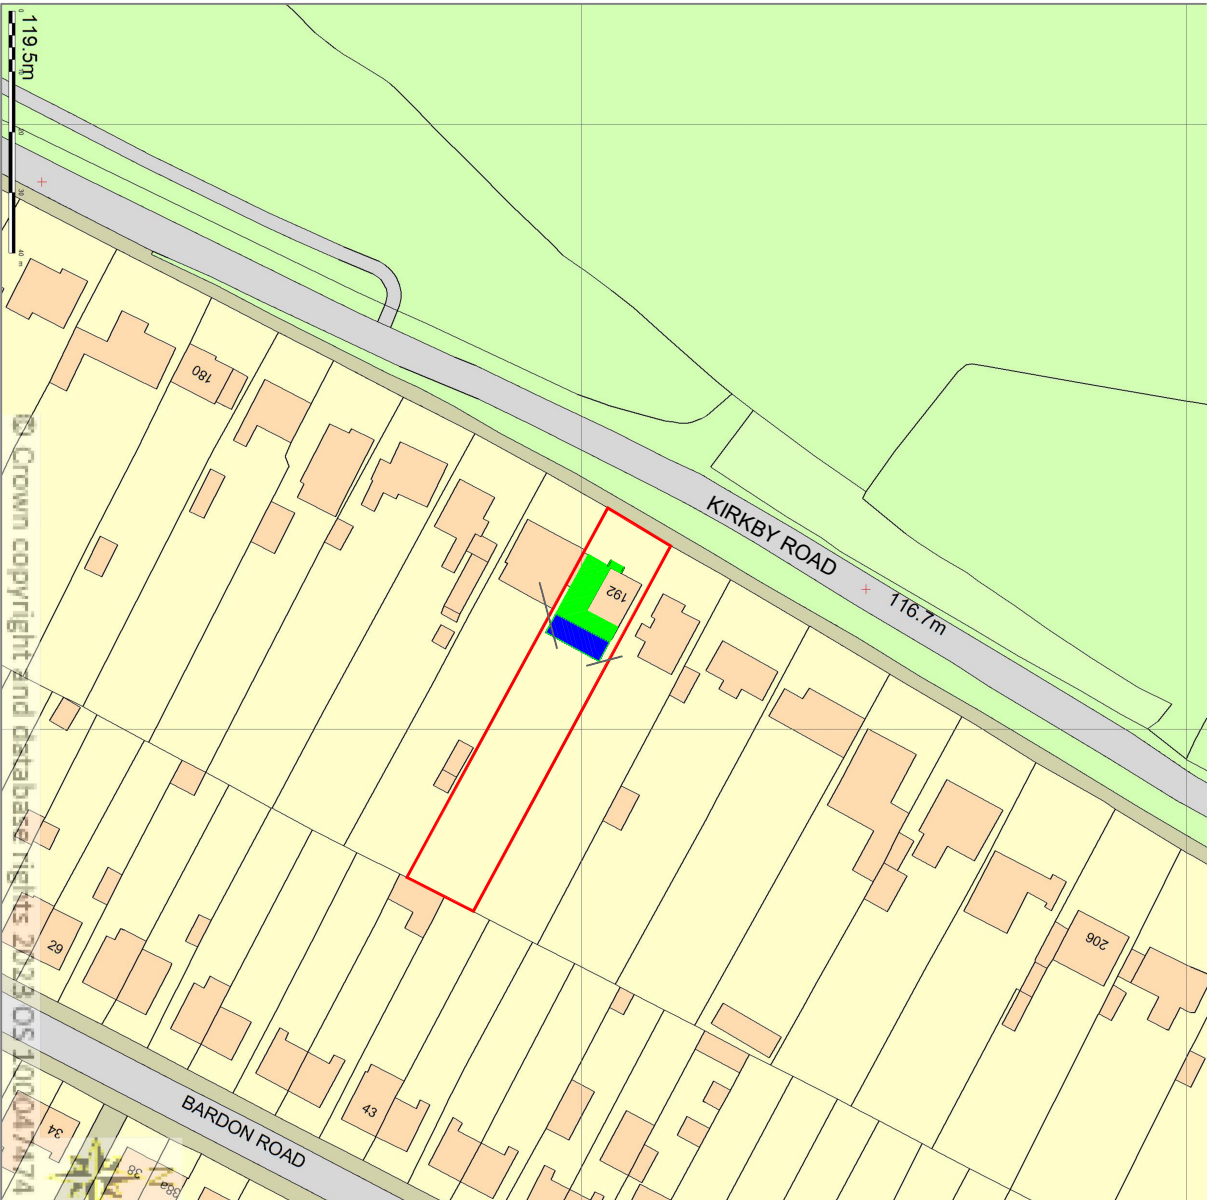

LOCATION PLAN SCALE 1:1250



SITE PLAN SCALE 1:500

Consultant



Civil/Structural and planning Consultants
1 Ensign Business Centre, Westwood Way,
Westwood Business Park, Coventry, CV4 8JA
Tel: 02476 982010, Mob: 07852125530
info@ama-consultancy.com

Address

192 KIRKBY ROAD
BARWELL
LEICESTERSHIRE
LE9 8FS

Title

LOCATION PLANS

Drawn	Checked	Approved
RM	AN	AN

Dwg No.

AMA 783-001

Scale	Date	Revision
1:1250	11.01.23	

PLANNING