


RevNo	Revision note	Date	Signature	Checked



EXISTING FRONT ELEVATION
SCALE 1:100

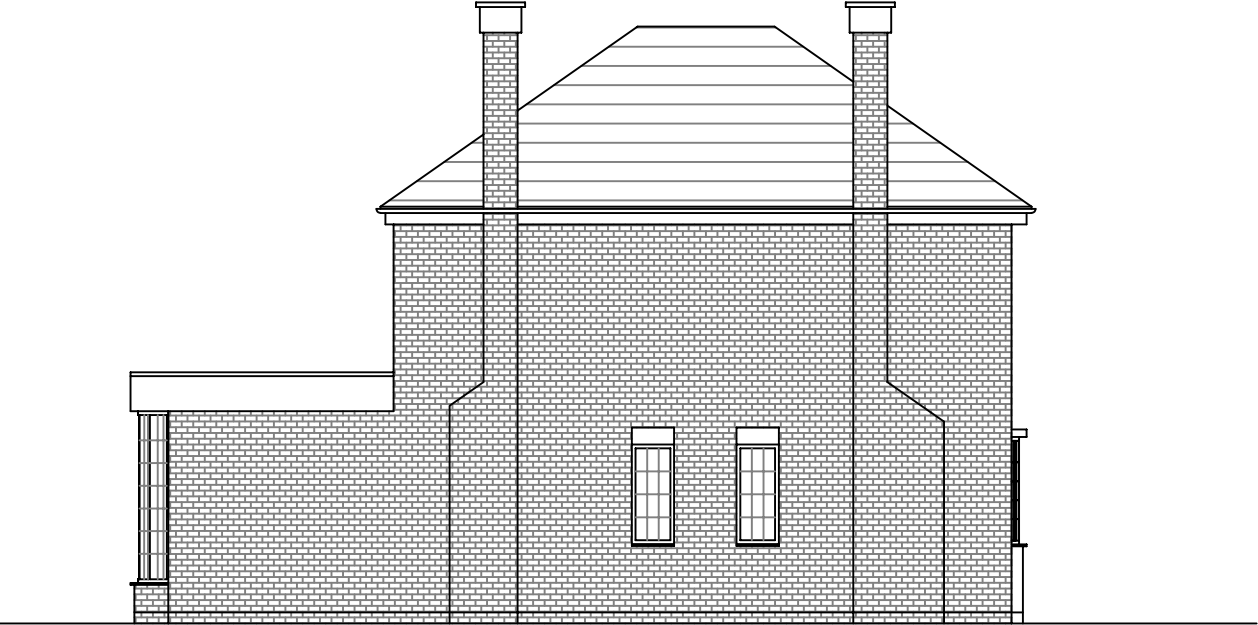

EXISTING SIDE ELEVATION
SCALE 1:100



EXISTING REAR ELEVATION
SCALE 1:100



EXISTING SIDE ELEVATION
SCALE 1:100



PLANNING

Consultant  AMA UK CONSULTANCY LTD Civil/Structural and planning Consultants 1 Ensign Business Centre, Westwood Way, Westwood Business Park, Coventry, CV4 8JA Tel: 02476 982010, Mob: 07852125530 info@ama-consultancy.com		
Address 192 KIRKBY ROAD BARWELL LEICESTERSHIRE LE9 8FS		
Title ELEVATIONS AS EXISTING		
Drawn RM	Checked AN	Approved AN
Dwg No. AMA 783-004		
Scale 1:100	Date 11.01.23	Revision