



RevNo	Revision note	Date	Signature	Checked




EXISTING FRONT ELEVATION
SCALE 1:100

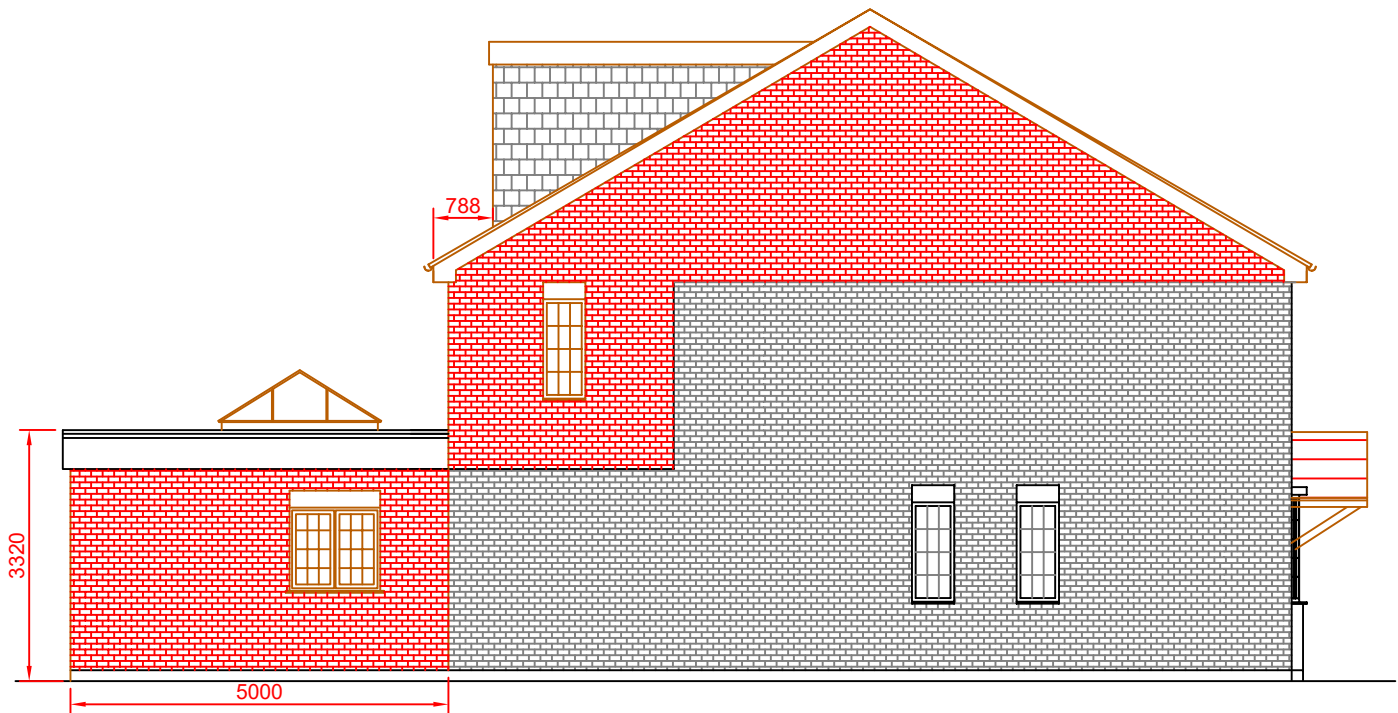

PROPOSED SIDE ELEVATION
SCALE 1:100

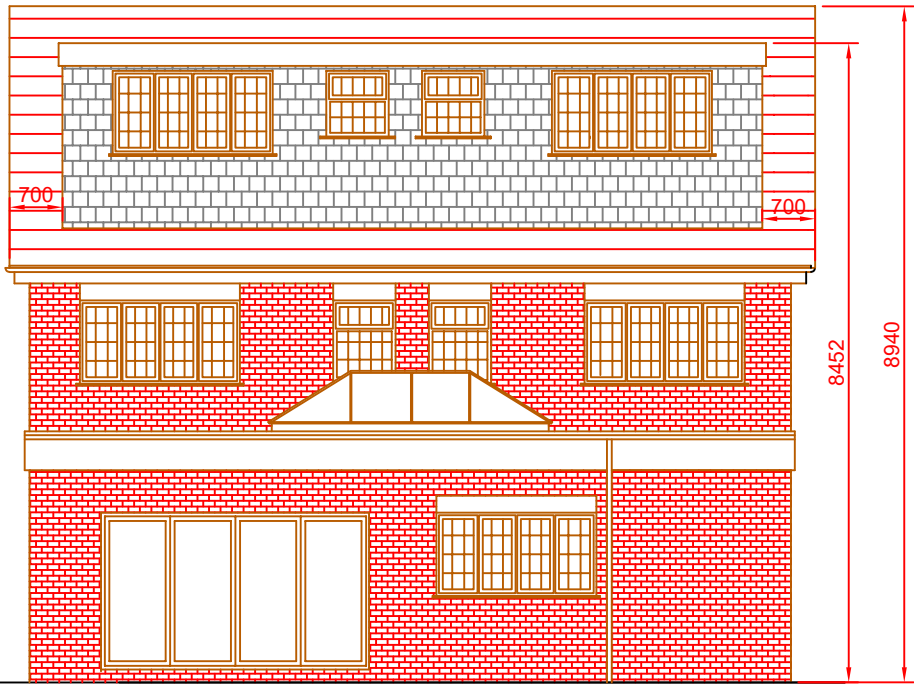

PROPOSED REAR ELEVATION
SCALE 1:100

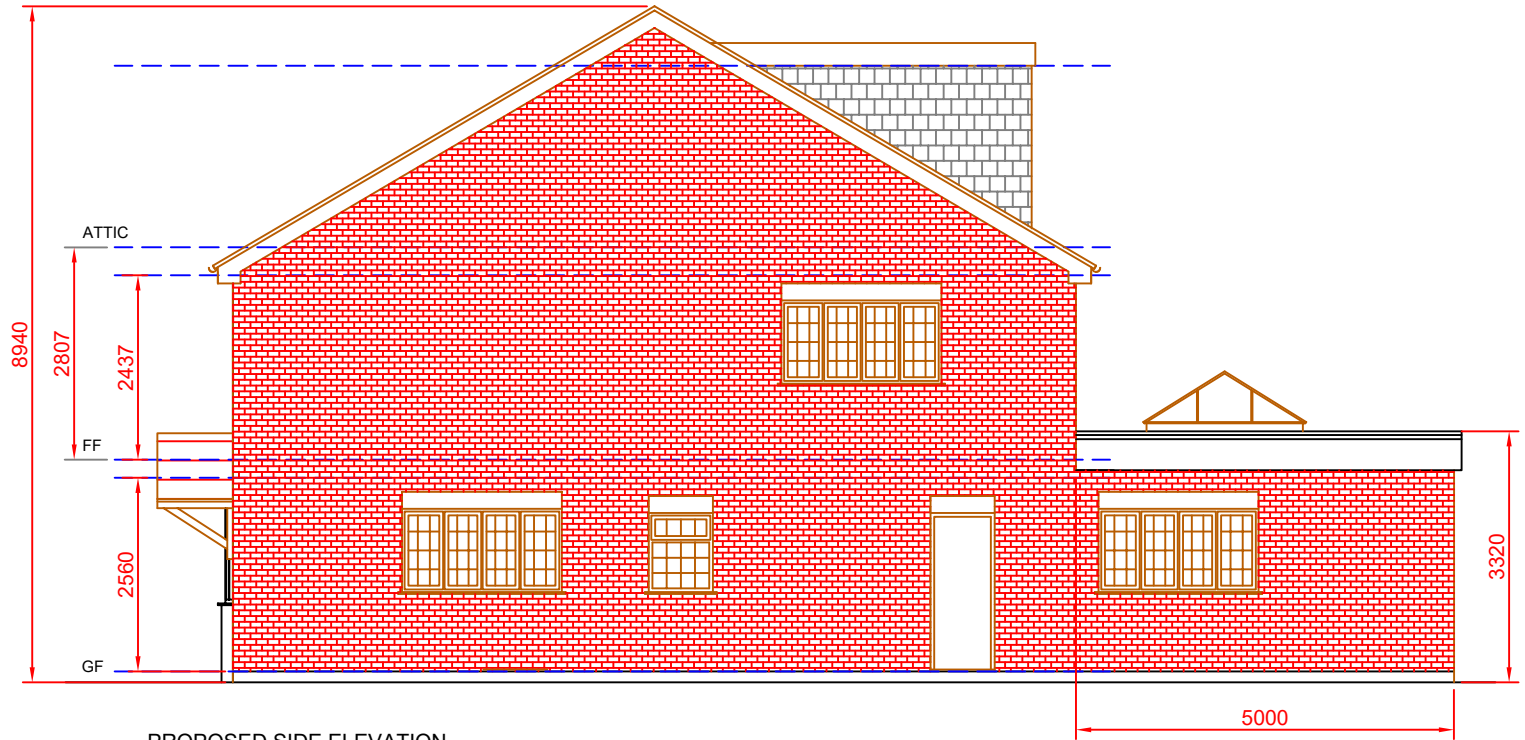

PROPOSED SIDE ELEVATION
SCALE 1:100



PLANNING

Consultant

AMA UK CONSULTANCY LTD
Civil/Structural and planning Consultants
1 Ensign Business Centre, Westwood Way,
Westwood Business Park, Coventry, CV4 8JA
Tel: 02476 982010, Mob: 07852125530
info@ama-consultancy.com

Address

192 KIRKBY ROAD
BARWELL
LEICESTERSHIRE
LE9 8FS

Title

ELEVATIONS AS PROPOSED

Drawn RM	Checked AN	Approved AN
-------------	---------------	----------------

Dwg No.

AMA 783-005

Scale 1:100	Date 11.01.23	Revision
----------------	------------------	----------