




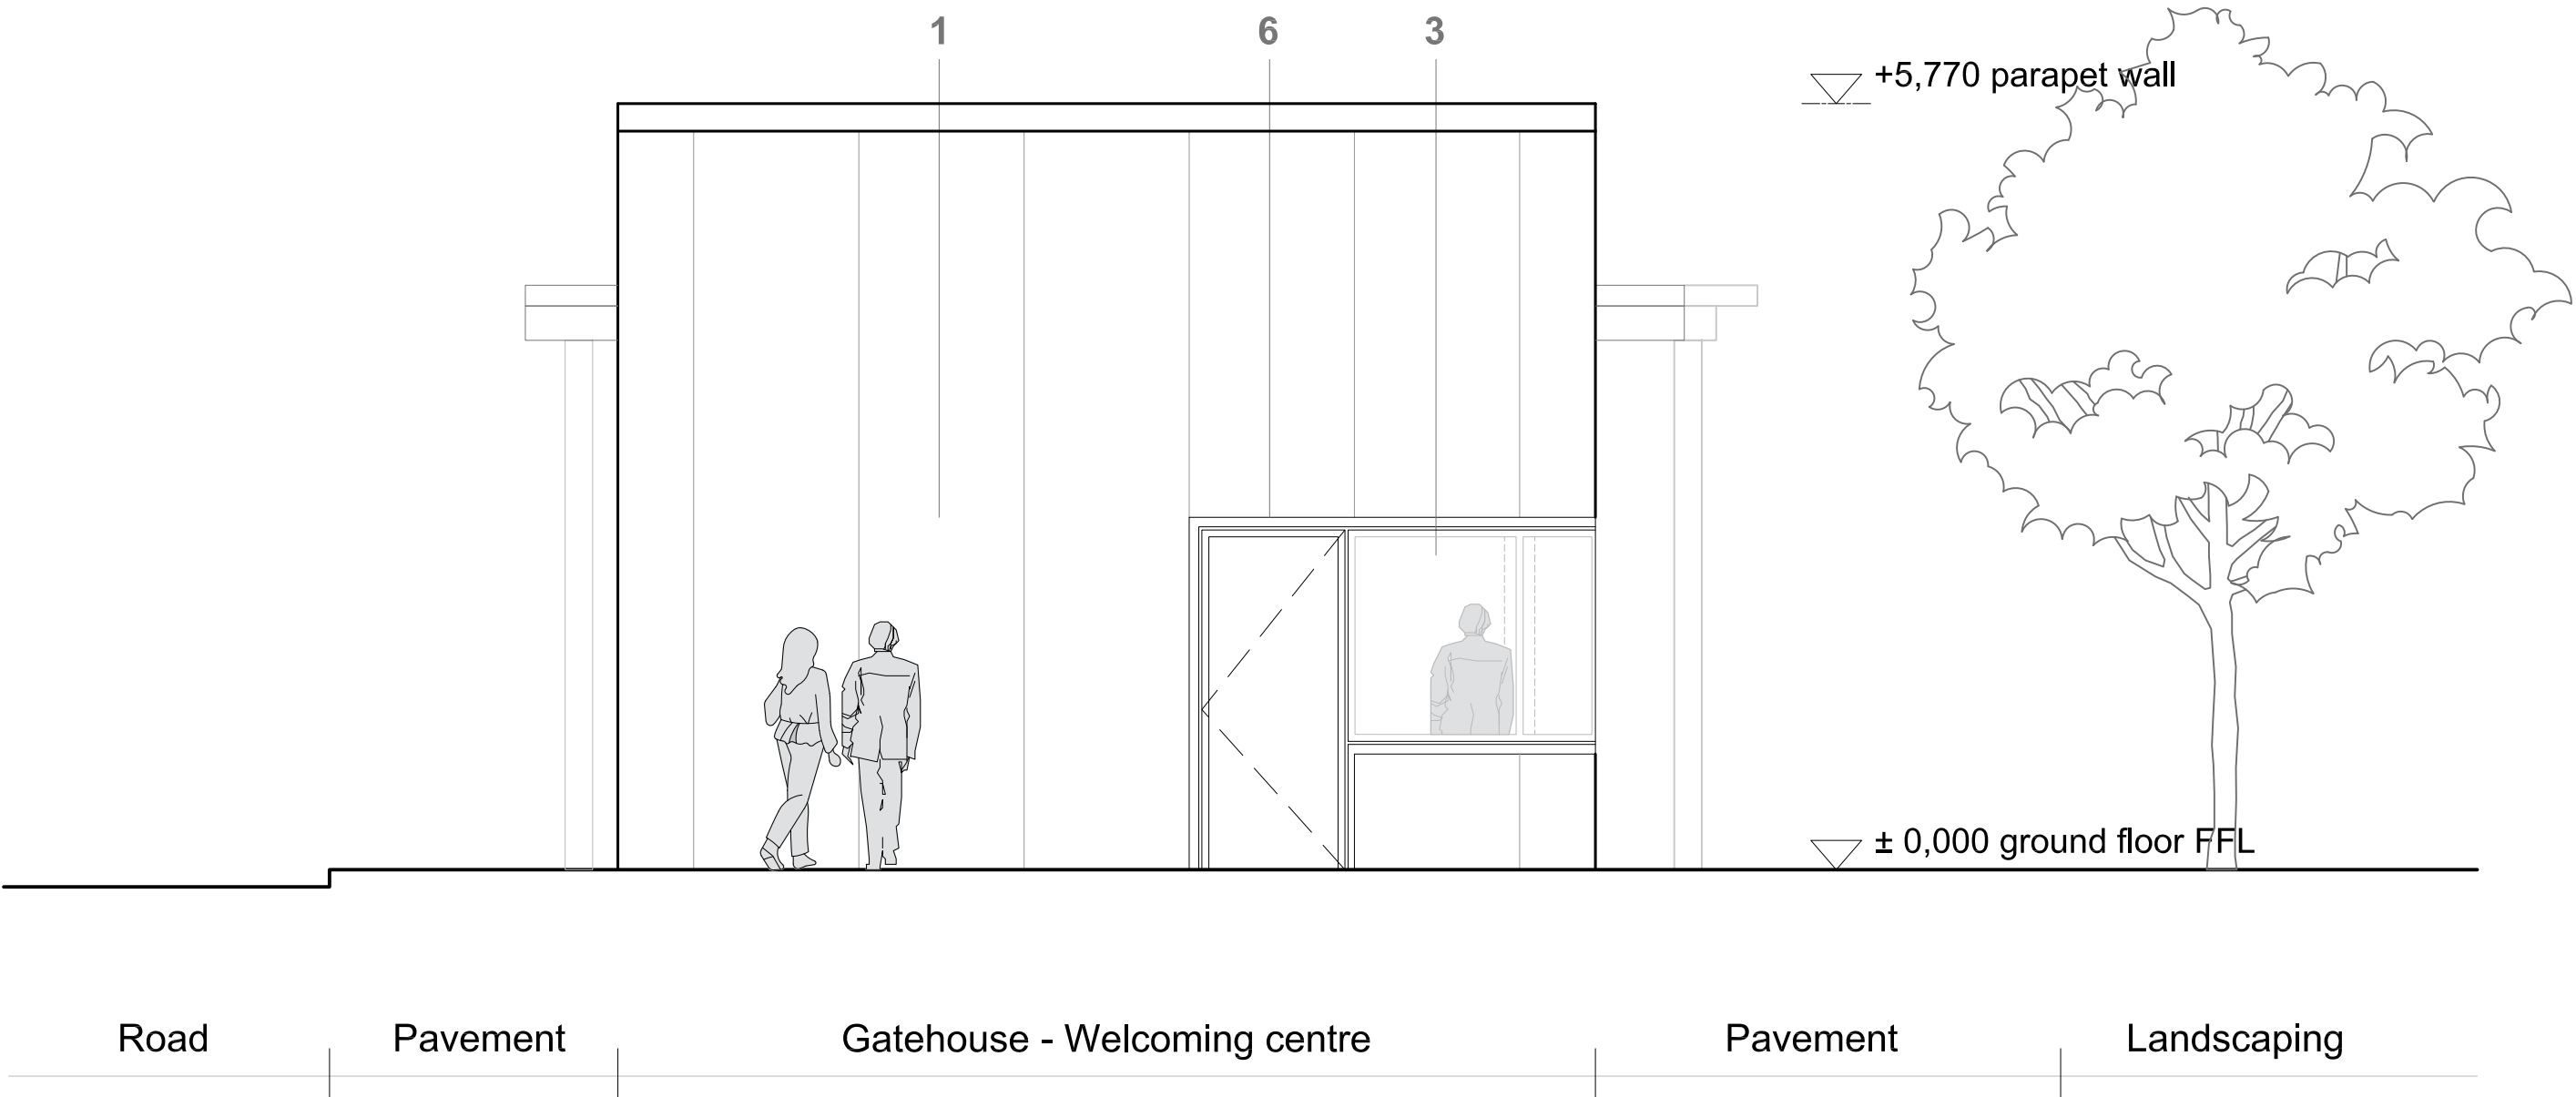


NORTH ELEVATION
Scale 1:100 @ A3

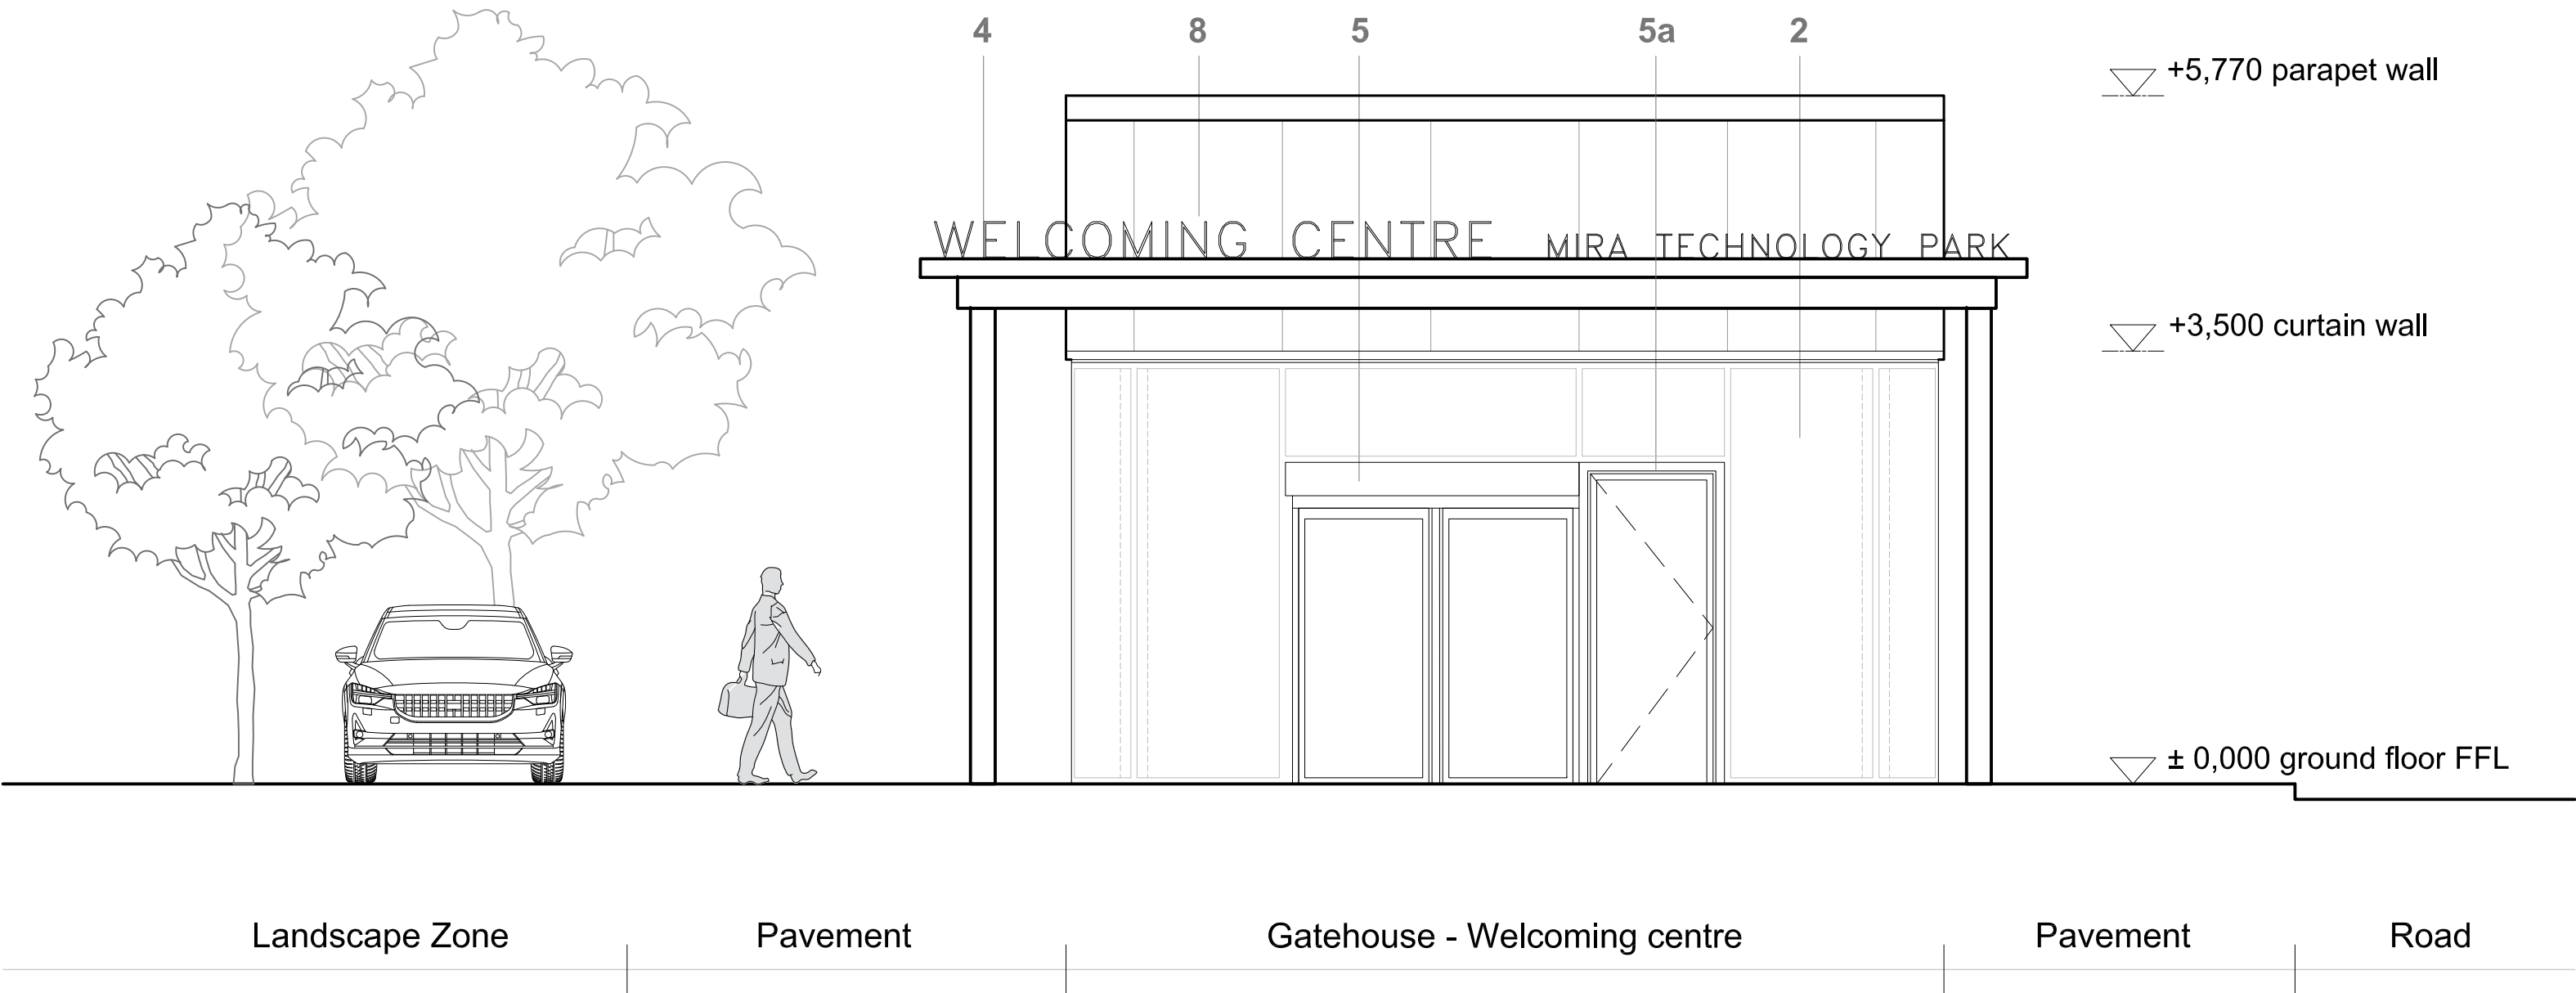

SOUTH ELEVATION
Scale 1:100 @ A3

- KEY**
- 1. Metal cladding
 - 2. Glazed Curtain wall
 - 3. Double Glazed Windows
 - 4. Brise Soleil
 - 5. Main Access - Revolving Door
 - 5a. Disabled Access Door
 - 6. Employees Access/ Escape Door
 - 7. Deliveries Access
 - 8. Signage

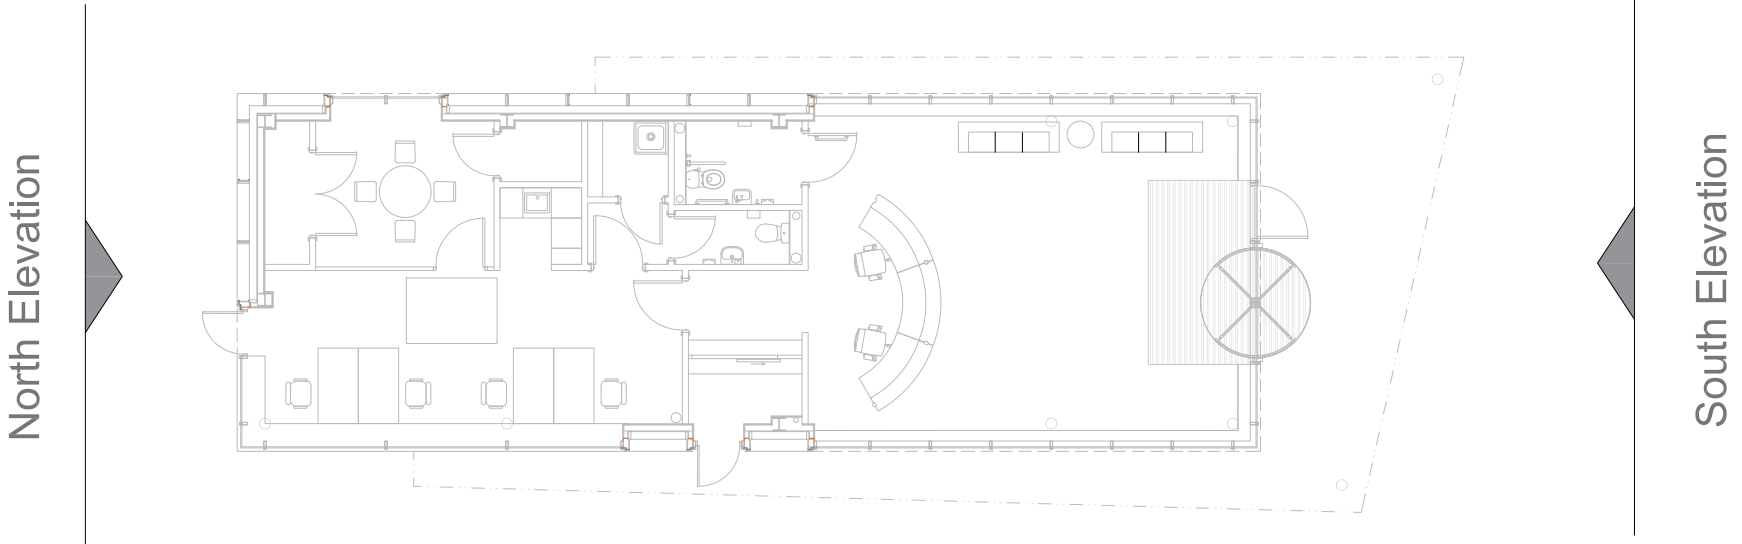 

Rev.	Description	Drawn	Date
A	Issued as planning submission drawings	NG	19.04.22
B	Minor material amendments	SP	06.04.23

Geddes Architects

GA

Studio 3.31

1-3 Brixton Road

www.geddesarchitects.com

Canterbury Court

London

SW9 6DE

Kennington Park

T +44 203 150 4605

Client	ERI MTP LTD
Project	Gatehouse
Title	North and South Elevations

DATE	20.03.2023	CHECK STAGE	PLANNING
DRAWN	SP	CHECK DATE	.
SCALE	1:50@A1	CHECKED BY	.

22.001 (P)200

B

© Geddes Architects Limited